
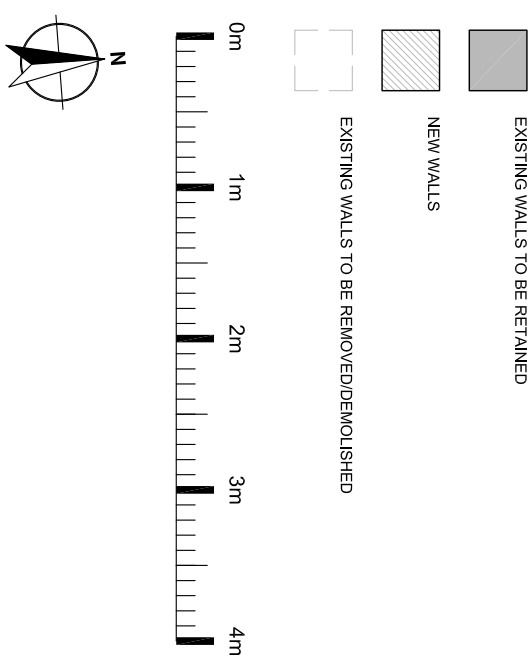


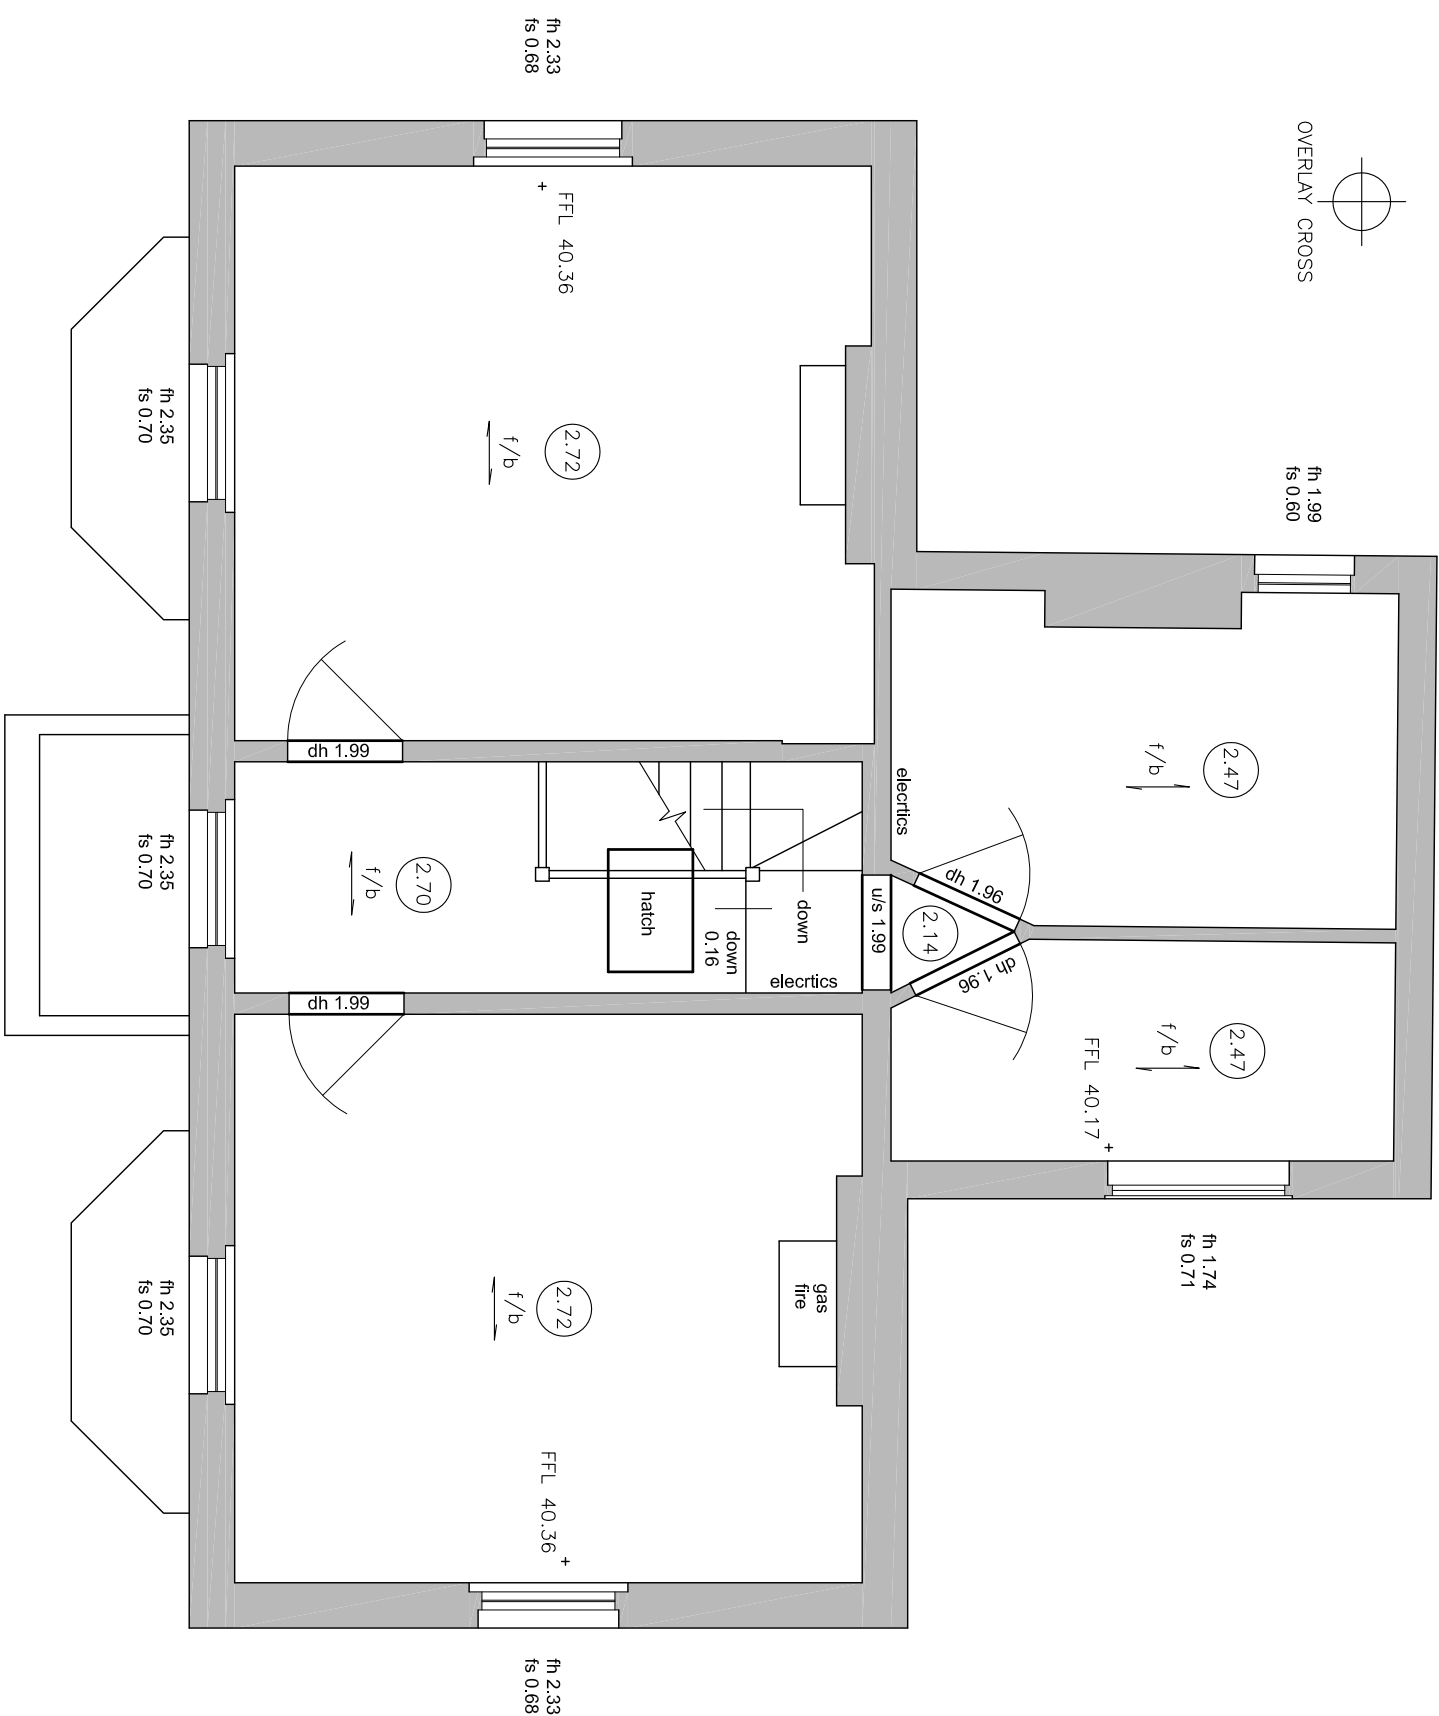

DRAWINGS FOR
PLANNING ONLY

Site Address:	1 Briants Ave Reading RG4 5AZ
Job Name:	Alterations and extension, 1 Briants Avenue
Client:	Mr I and J Spurr
Drawing Title:	Existing first floor plan
Drawing No.:	021
Revision:	00
Status:	For Planning
Scale:	1:50@A3
Date:	June 2017