



DO NOT SCALE FROM THIS DRAWING. VERIFY ALL DIMENSIONS BEFORE SETTING OUT. COMMENCING WORK OR MAKING ANY SHOP DRAWINGS. REPORT ANY DISCREPANCIES TO SUPERVISING OFFICER IMMEDIATELY. COPYRIGHT ©


Rev	Description	Date

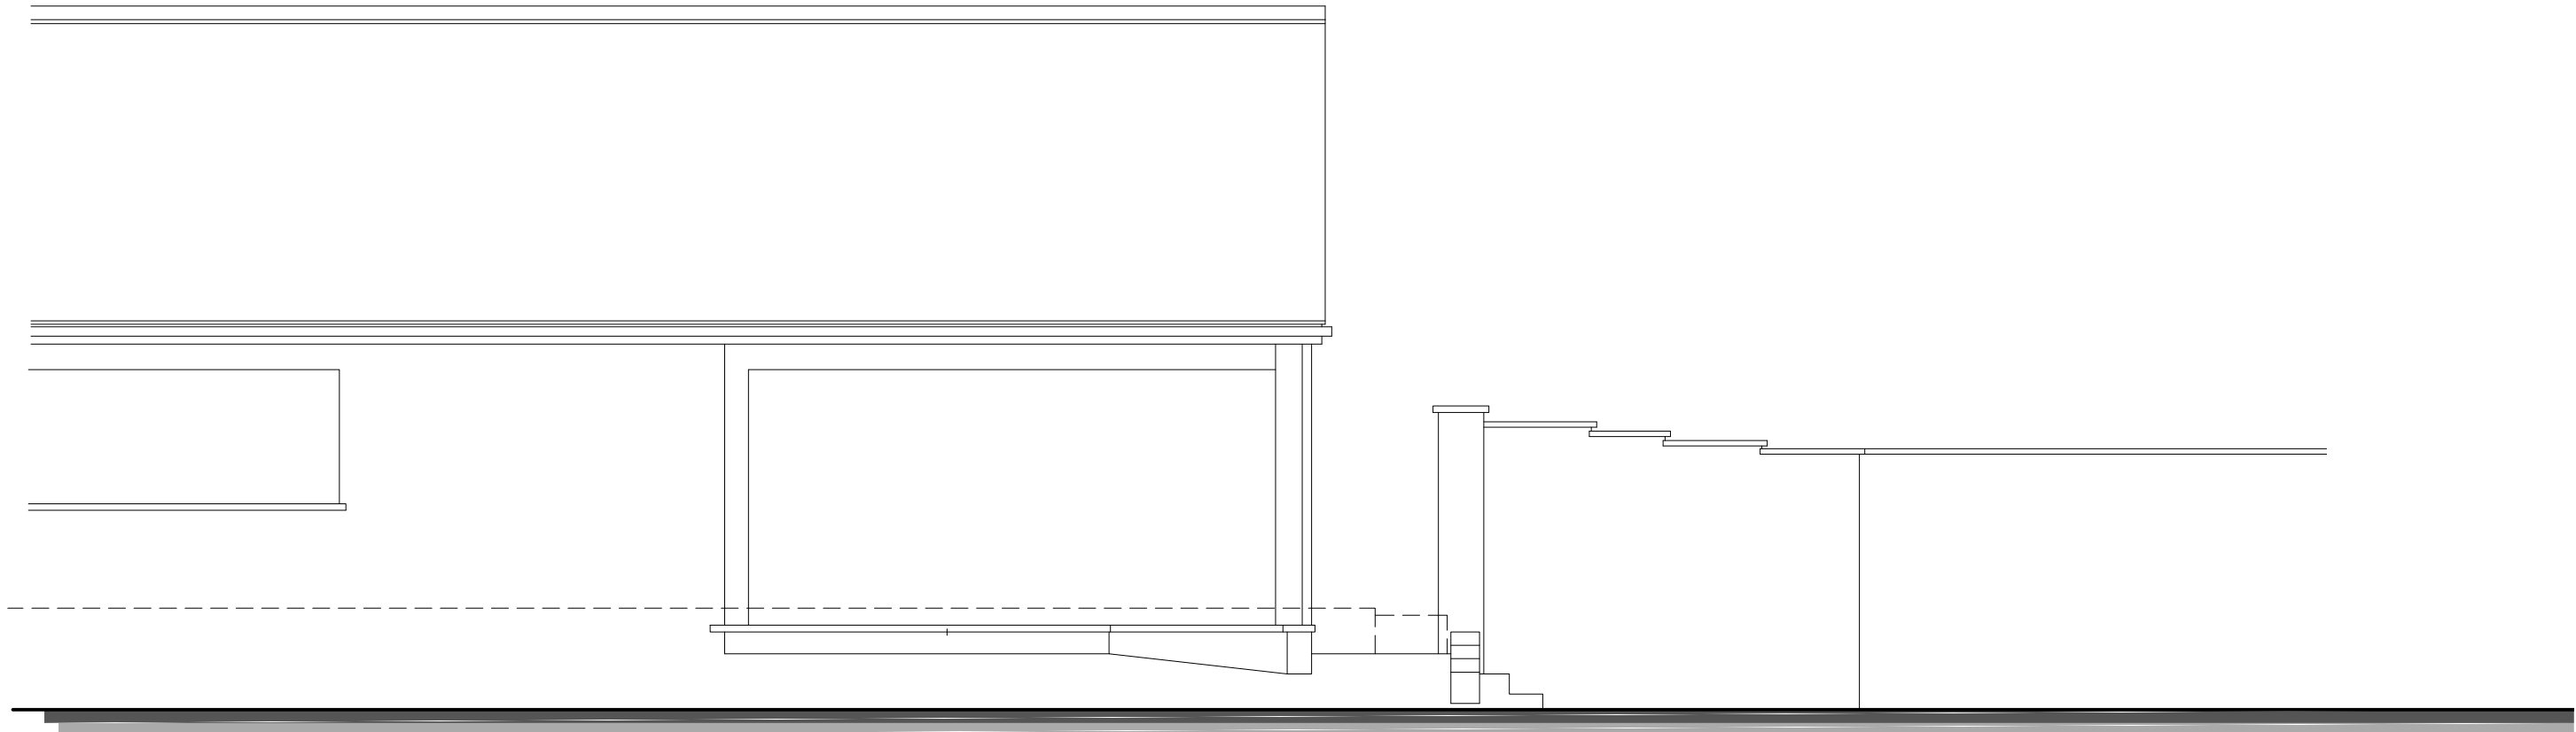


Front Elevation 1:50 Scale

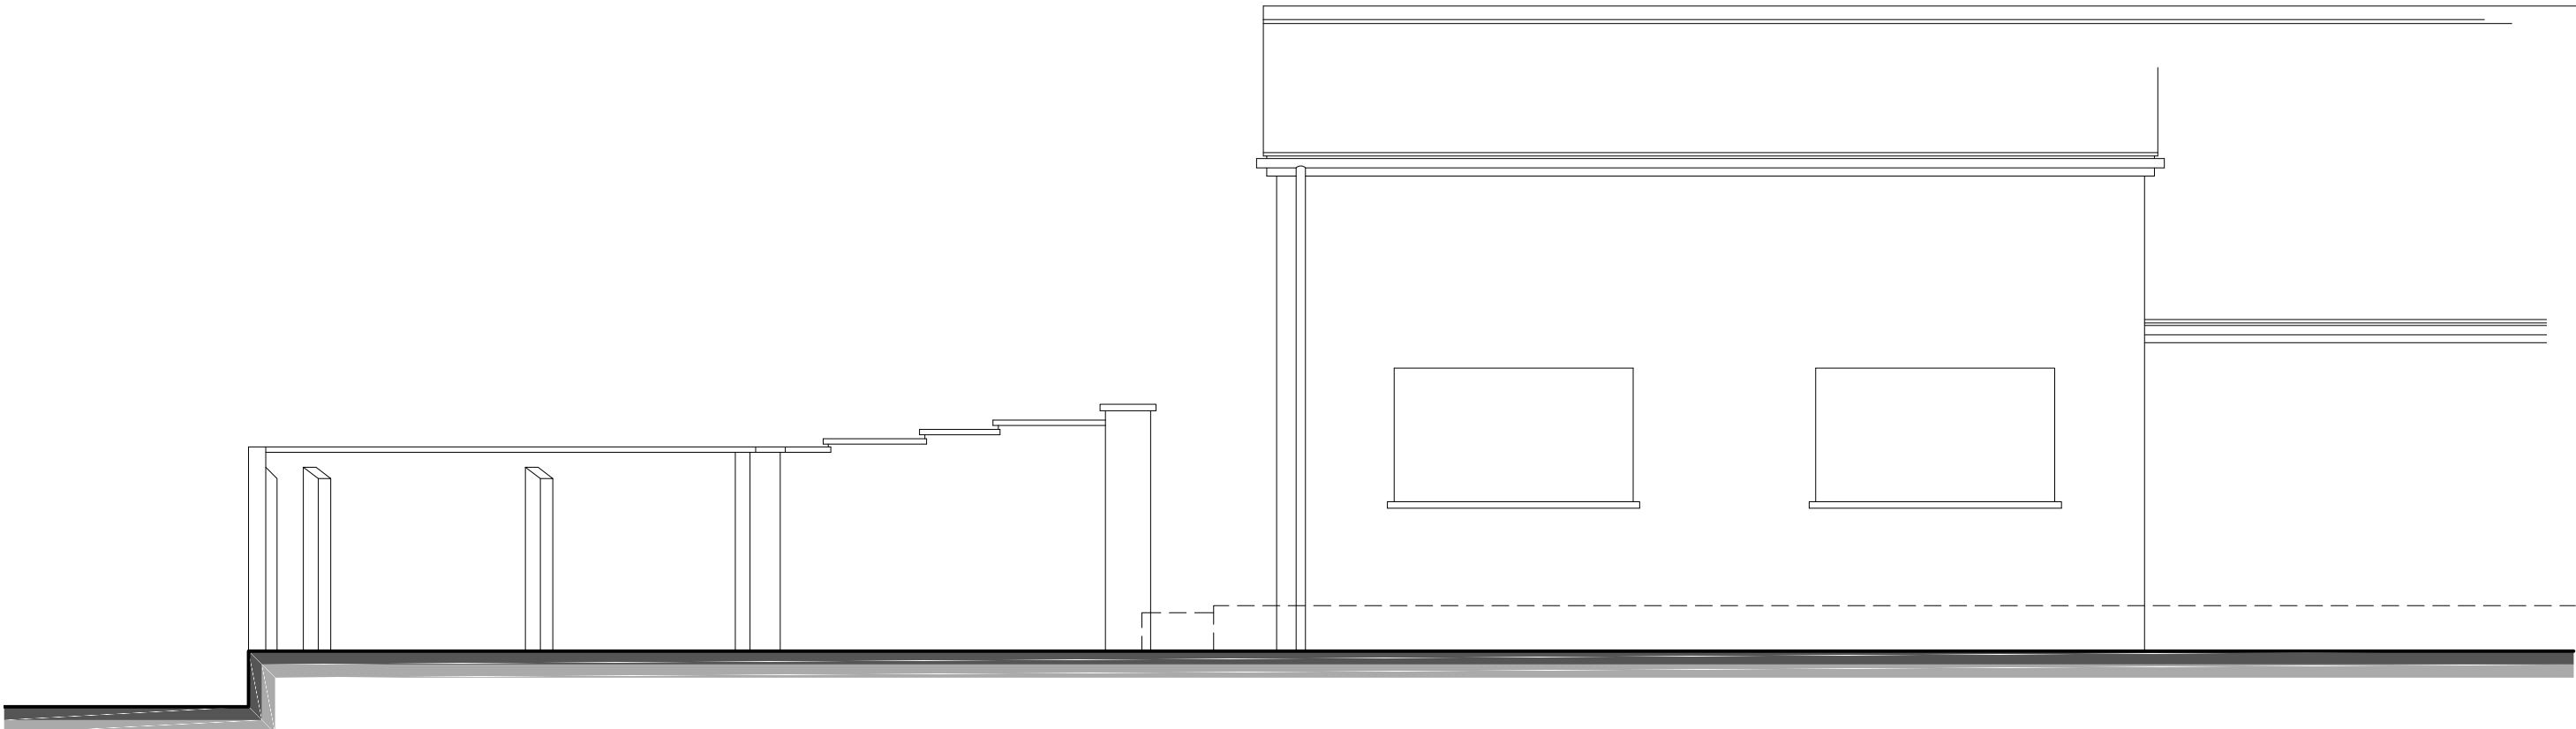


Rear Elevation 1:50 Scale

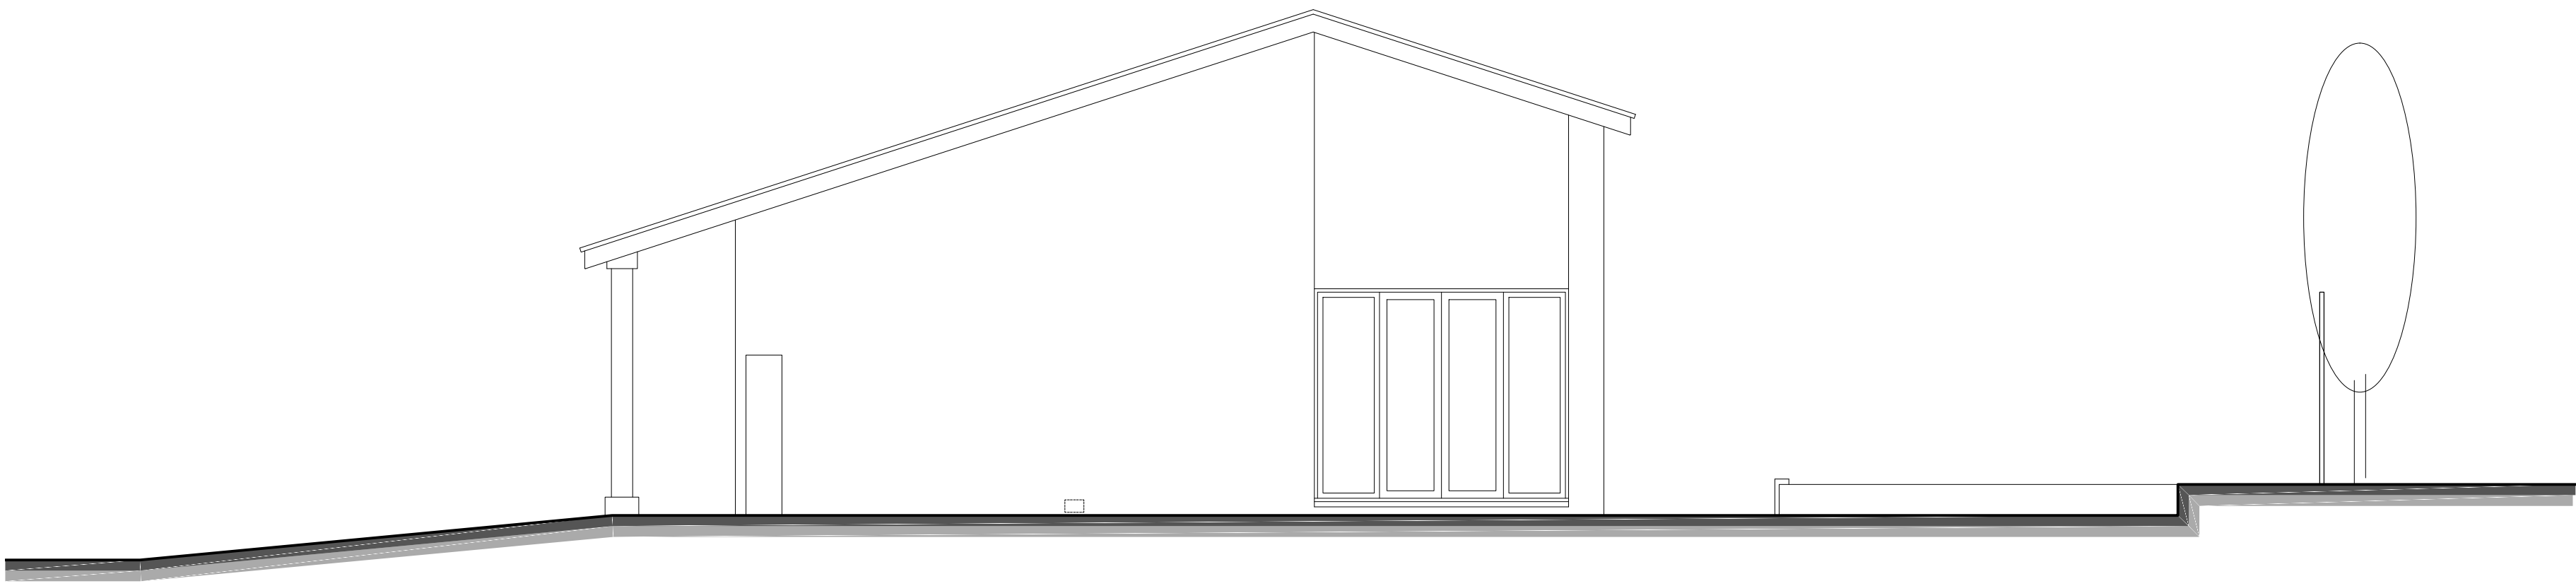

Side Elevation 1:50 Scale

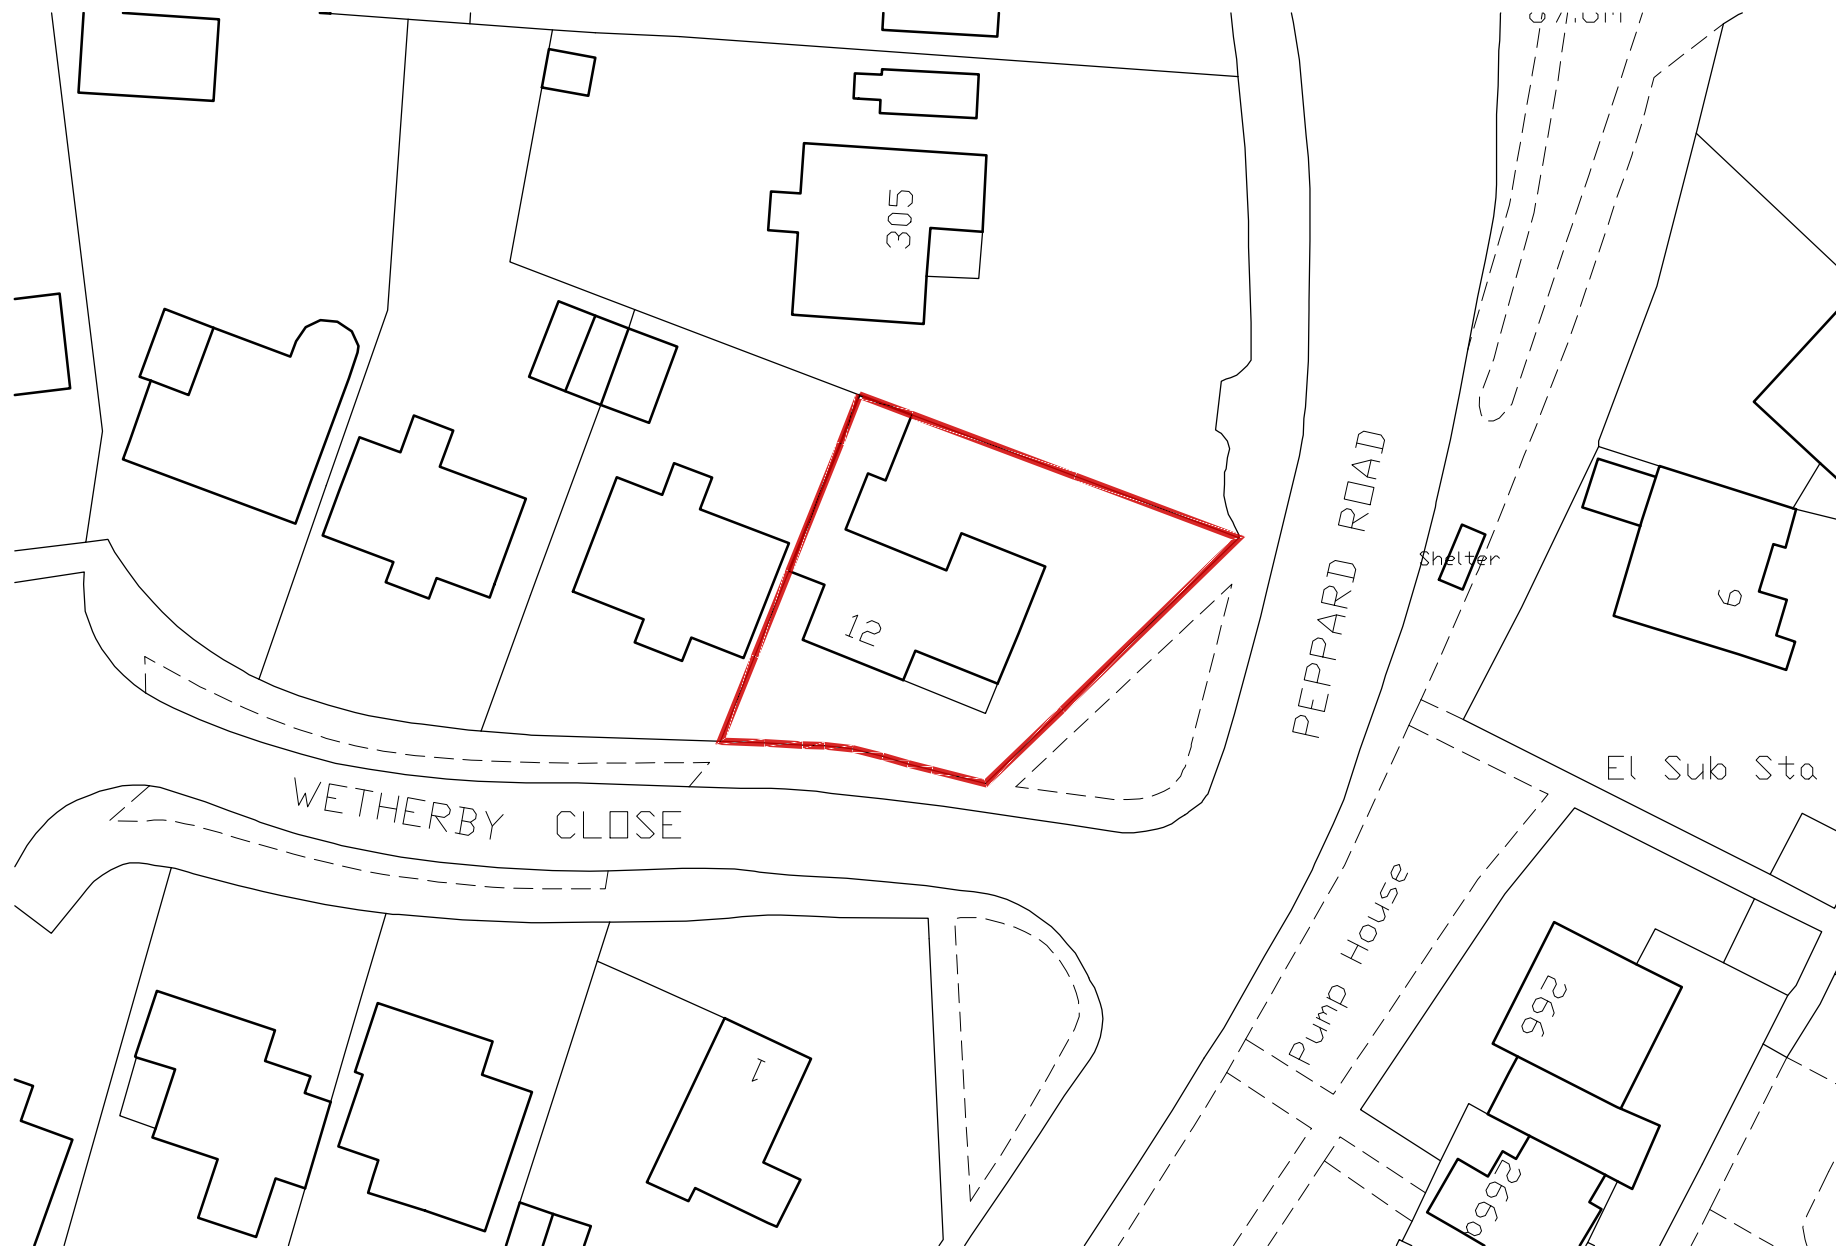


Site Plan 1:500 Scale

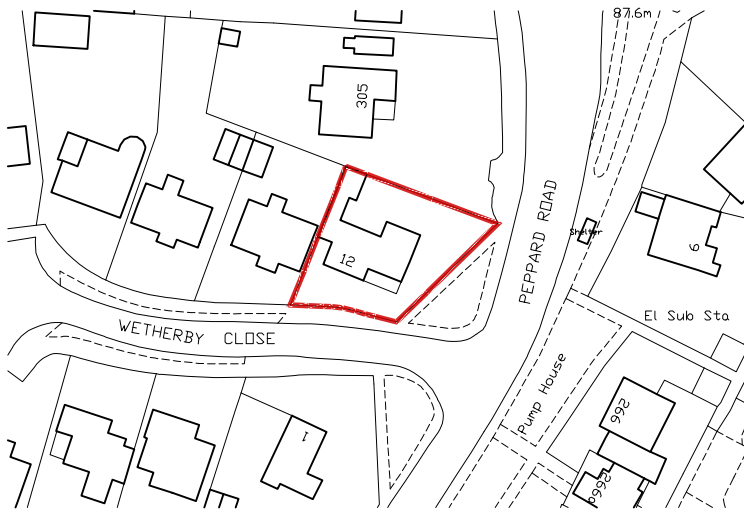

Location Plan 1:1250 Scale

1:50 scale Bar
This Drawing has been produced for printing onto A1 size paper.
If printing on A3 please use the scale below for reference.
0m 0.5m 1.0m 2.0m 4.0m 6.0m
1:500 scale Bar
This Drawing has been produced for printing onto A1 size paper.
If printing on A3 please use the scale below for reference.
0m 2.5m 5m 10m 20m 40m
1:1250 scale Bar
This Drawing has been produced for printing onto A1 size paper.
If printing on A3 please use the scale below for reference.
0m 12.5m 25m 50m 100m

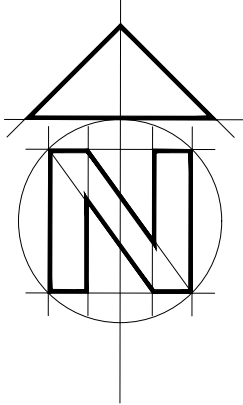

Bonney Architecture

PLANNING & TECHNICAL SERVICES

CLIENT Mr & Mrs D Bilsby 14 Hornbeam Close
Berkham
Wokingham
RG41 4LR
JOB 12 Wetherby Close, Emmer Green
Reading, Berkshire
EXISTING SITE PLANS & ELEVATIONS
ORG 07515 356 770
bonneyarchitecture@gmail.com

SCALE As Shown DRAWN P Bonney DATE July 2017 BA 0112 02