



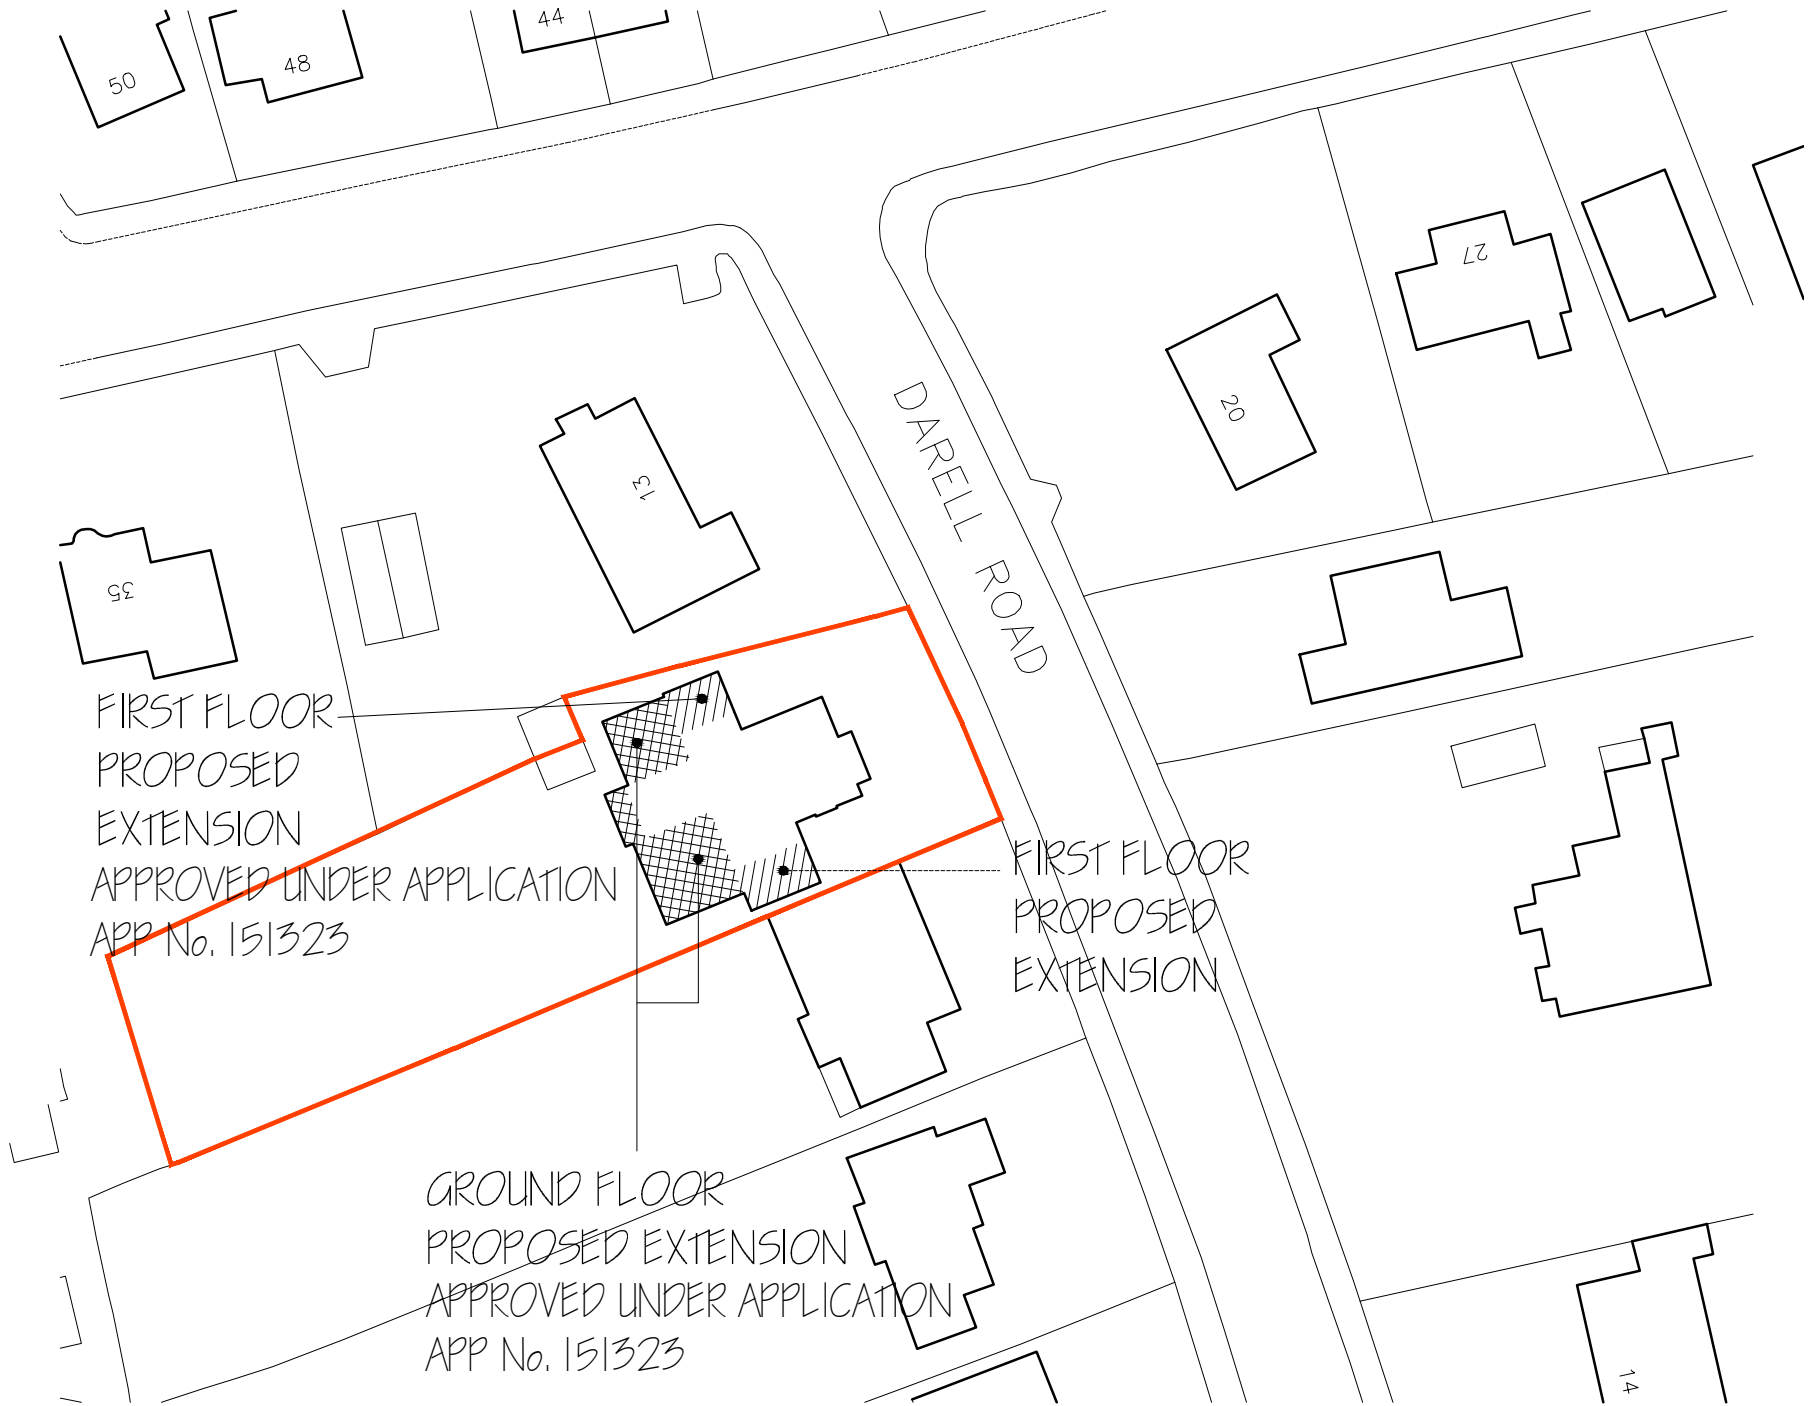


Site Plan (Scale 1:500 Scale)


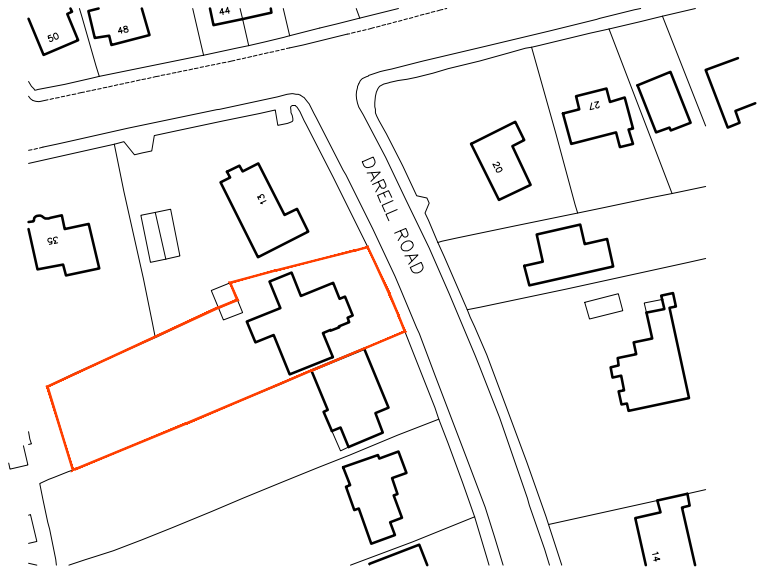


Location Plan (Scale 1:1250 Scale)

1:500 scale Bar  
This Drawing has been produced for printing onto A3 size paper,  
If printing on any other size please use the scale bar below.

 

1:1250 scale Bar  
This Drawing has been produced for printing onto A3 size paper,  
If printing on any other size please use the scale bar below.

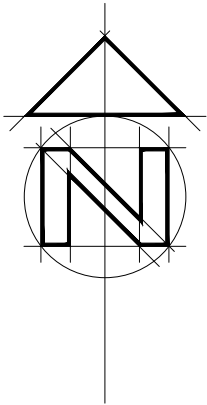 

Day • Tanner Partnership ARCHITECTURE AND PLANNING

|        |                                      |   |
|--------|--------------------------------------|---|
| CLIENT | Mr and Mrs H Pringle                 | www.daytanner.co.uk   |
| JOB    | 11 Darell Road,<br>Caversham RG4 7AY | Wokingham<br>51 Peach Street<br>Wokingham<br>Berkshire<br>RG40 1XP<br>0118 989 0808<br>info@daytanner.co.uk                    |
| DRG    | Site & Location Plan                 | Reading<br>6 Academy Court<br>36B Church Street<br>Caversham, Reading<br>RG4 8AU<br>0118 946 1242<br>rdgoffice@daytanner.co.uk |