




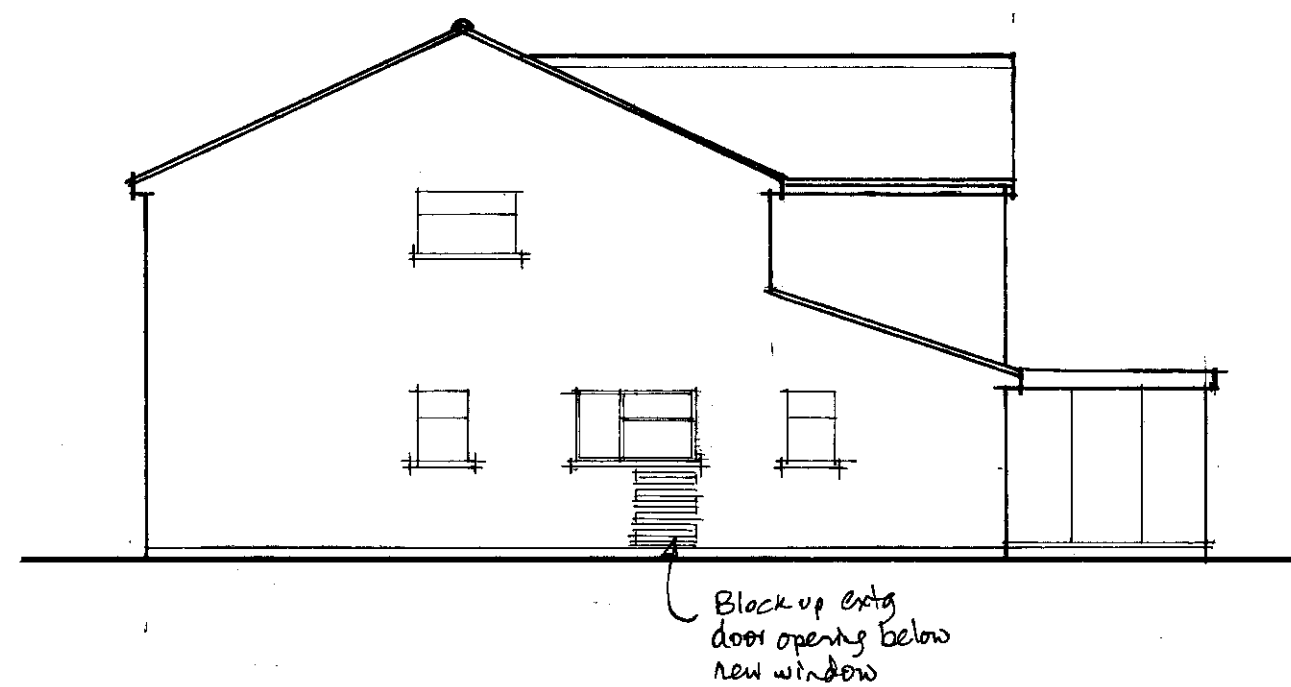

SIDE ELEVATION

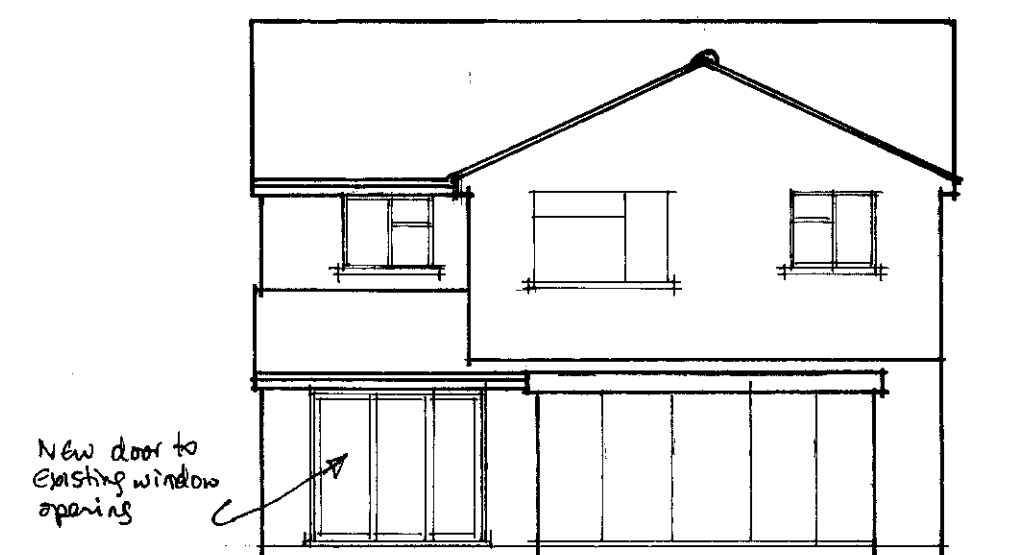


REAR ELEVATION

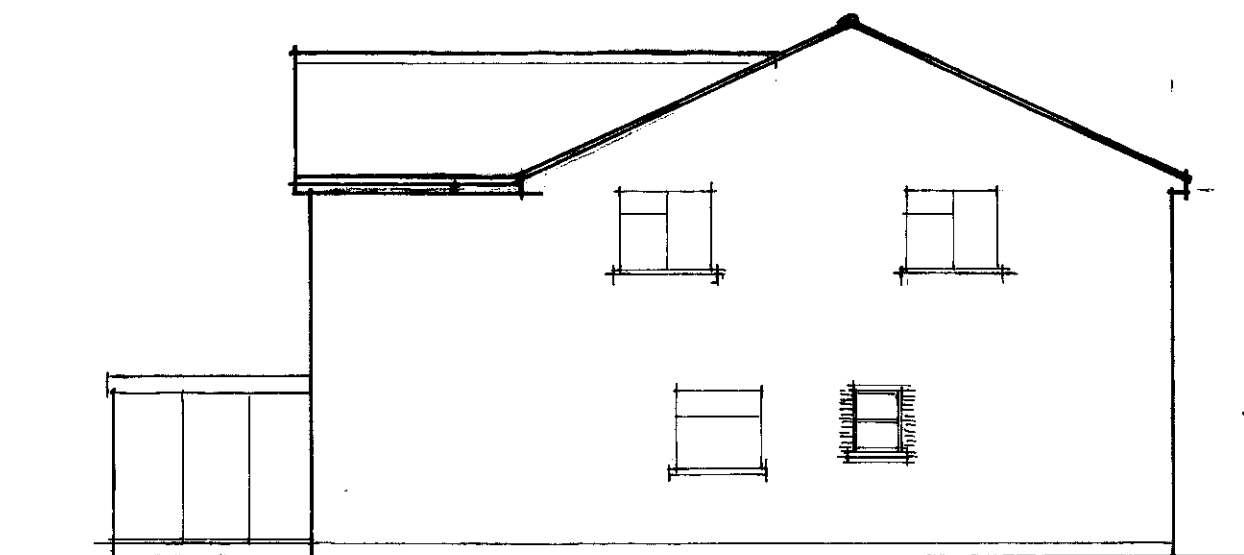


SIDE ELEVATION

0 1 2 3 4 5 M 1:100 @ A1

0 1 2 3 M 1:50 @ A1

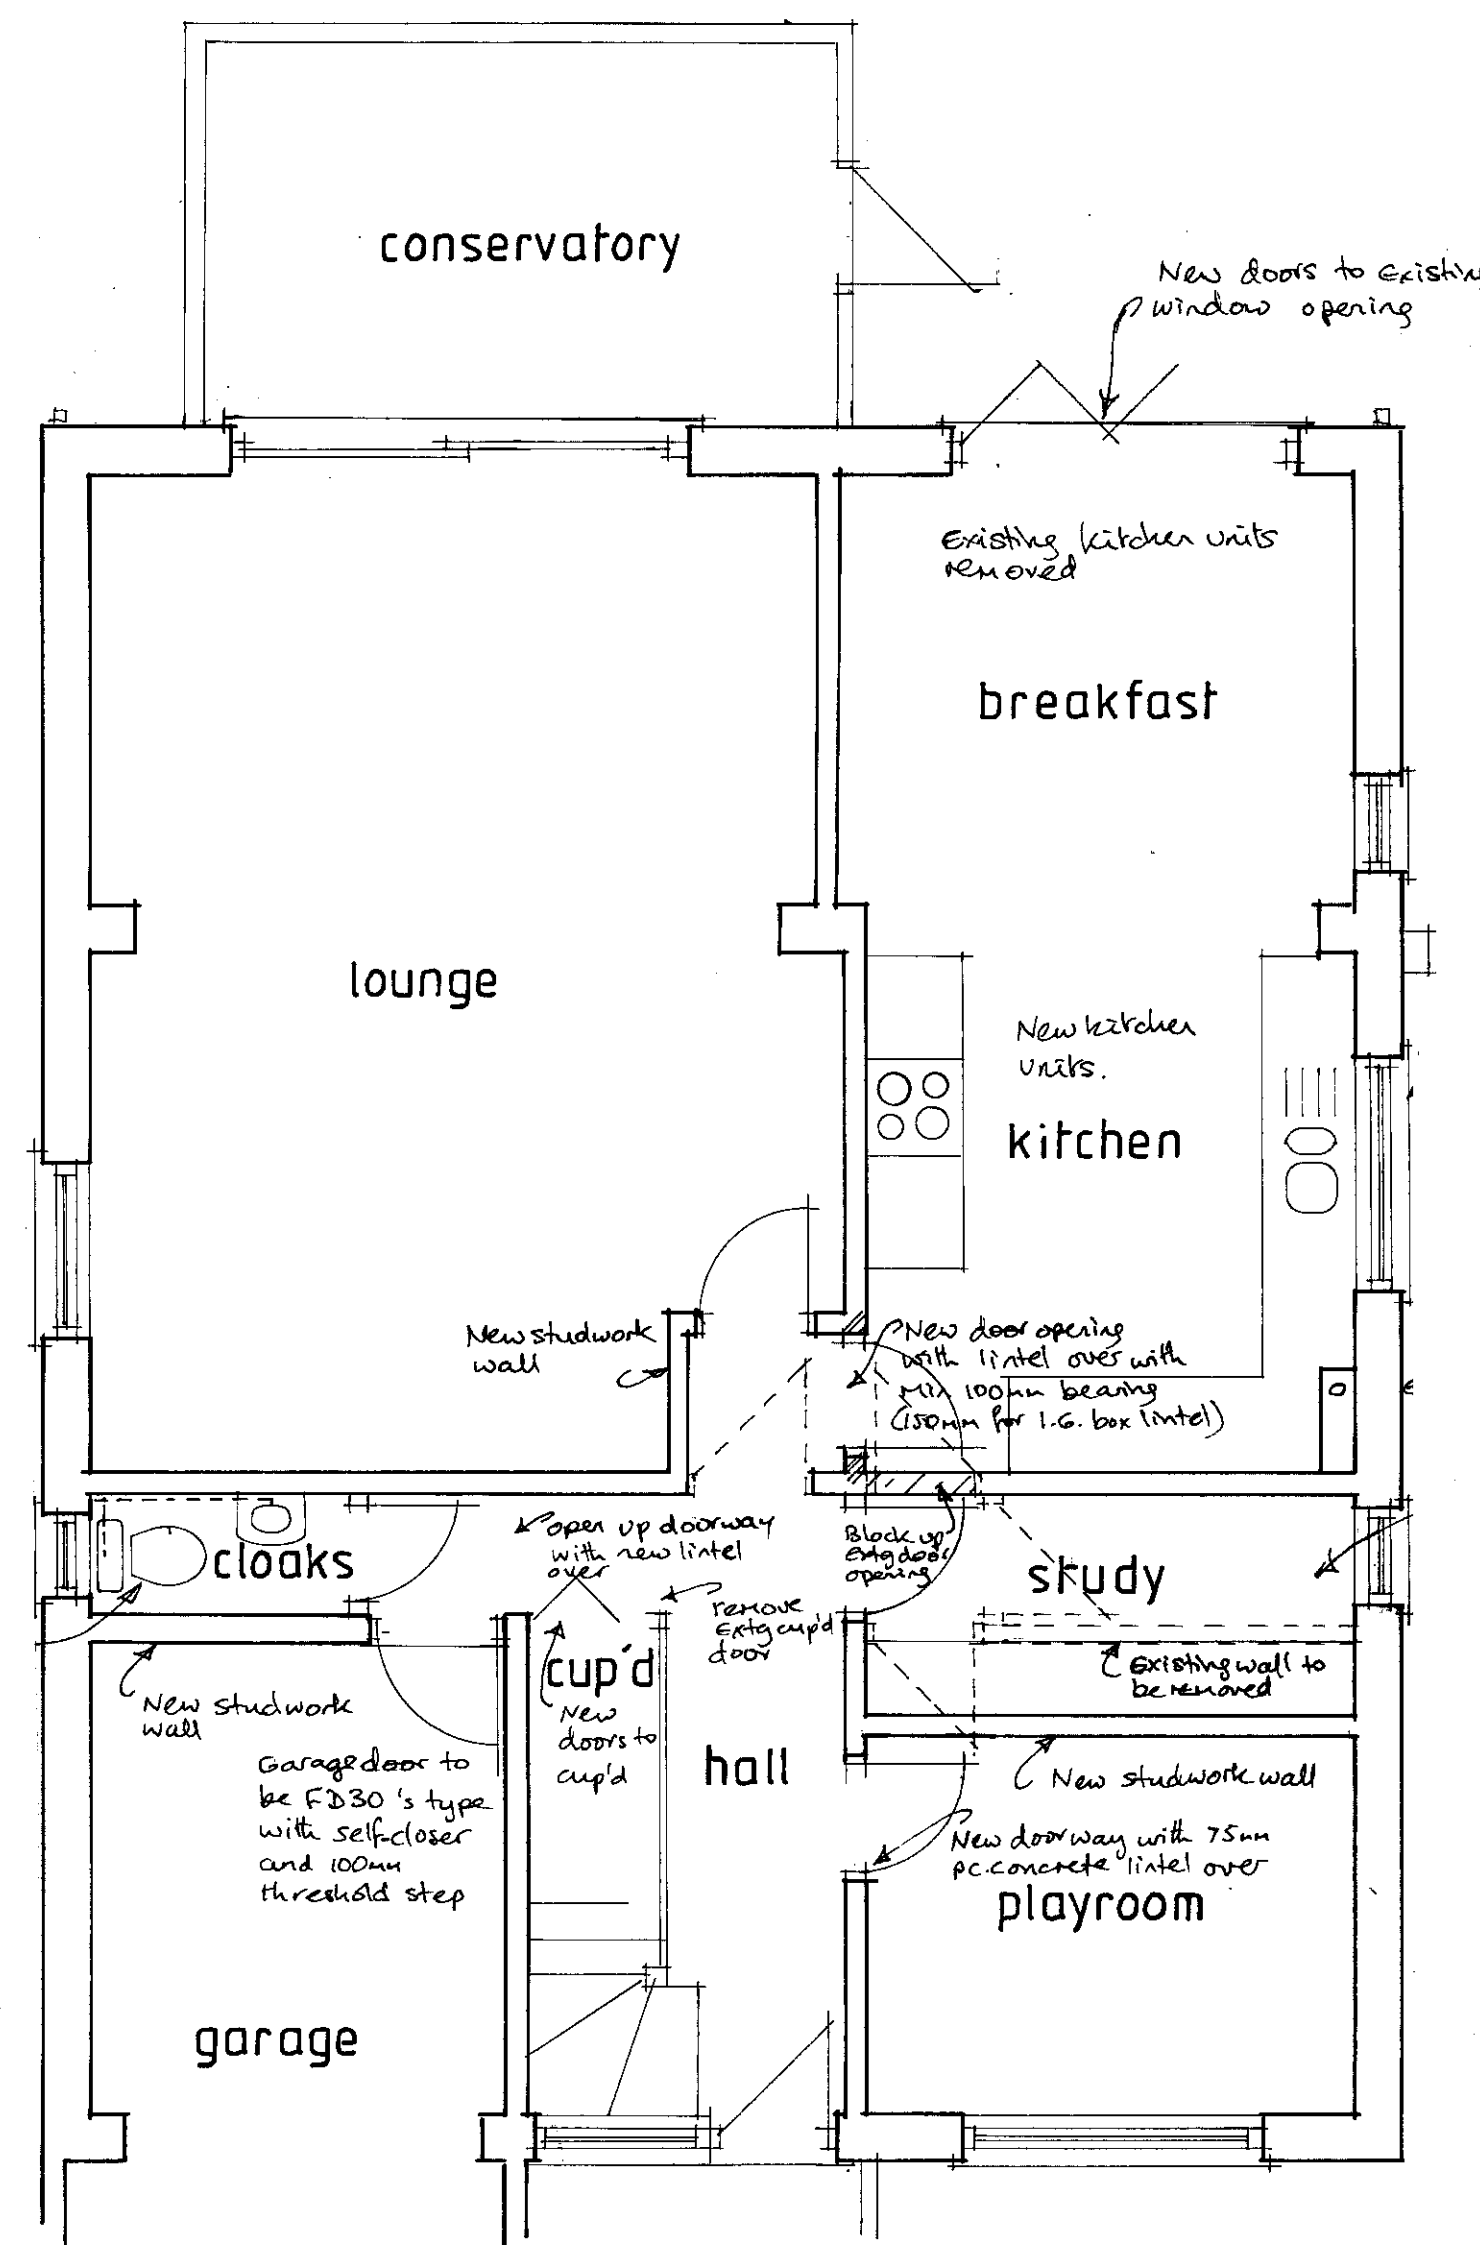

GROUND FLOOR PLAN

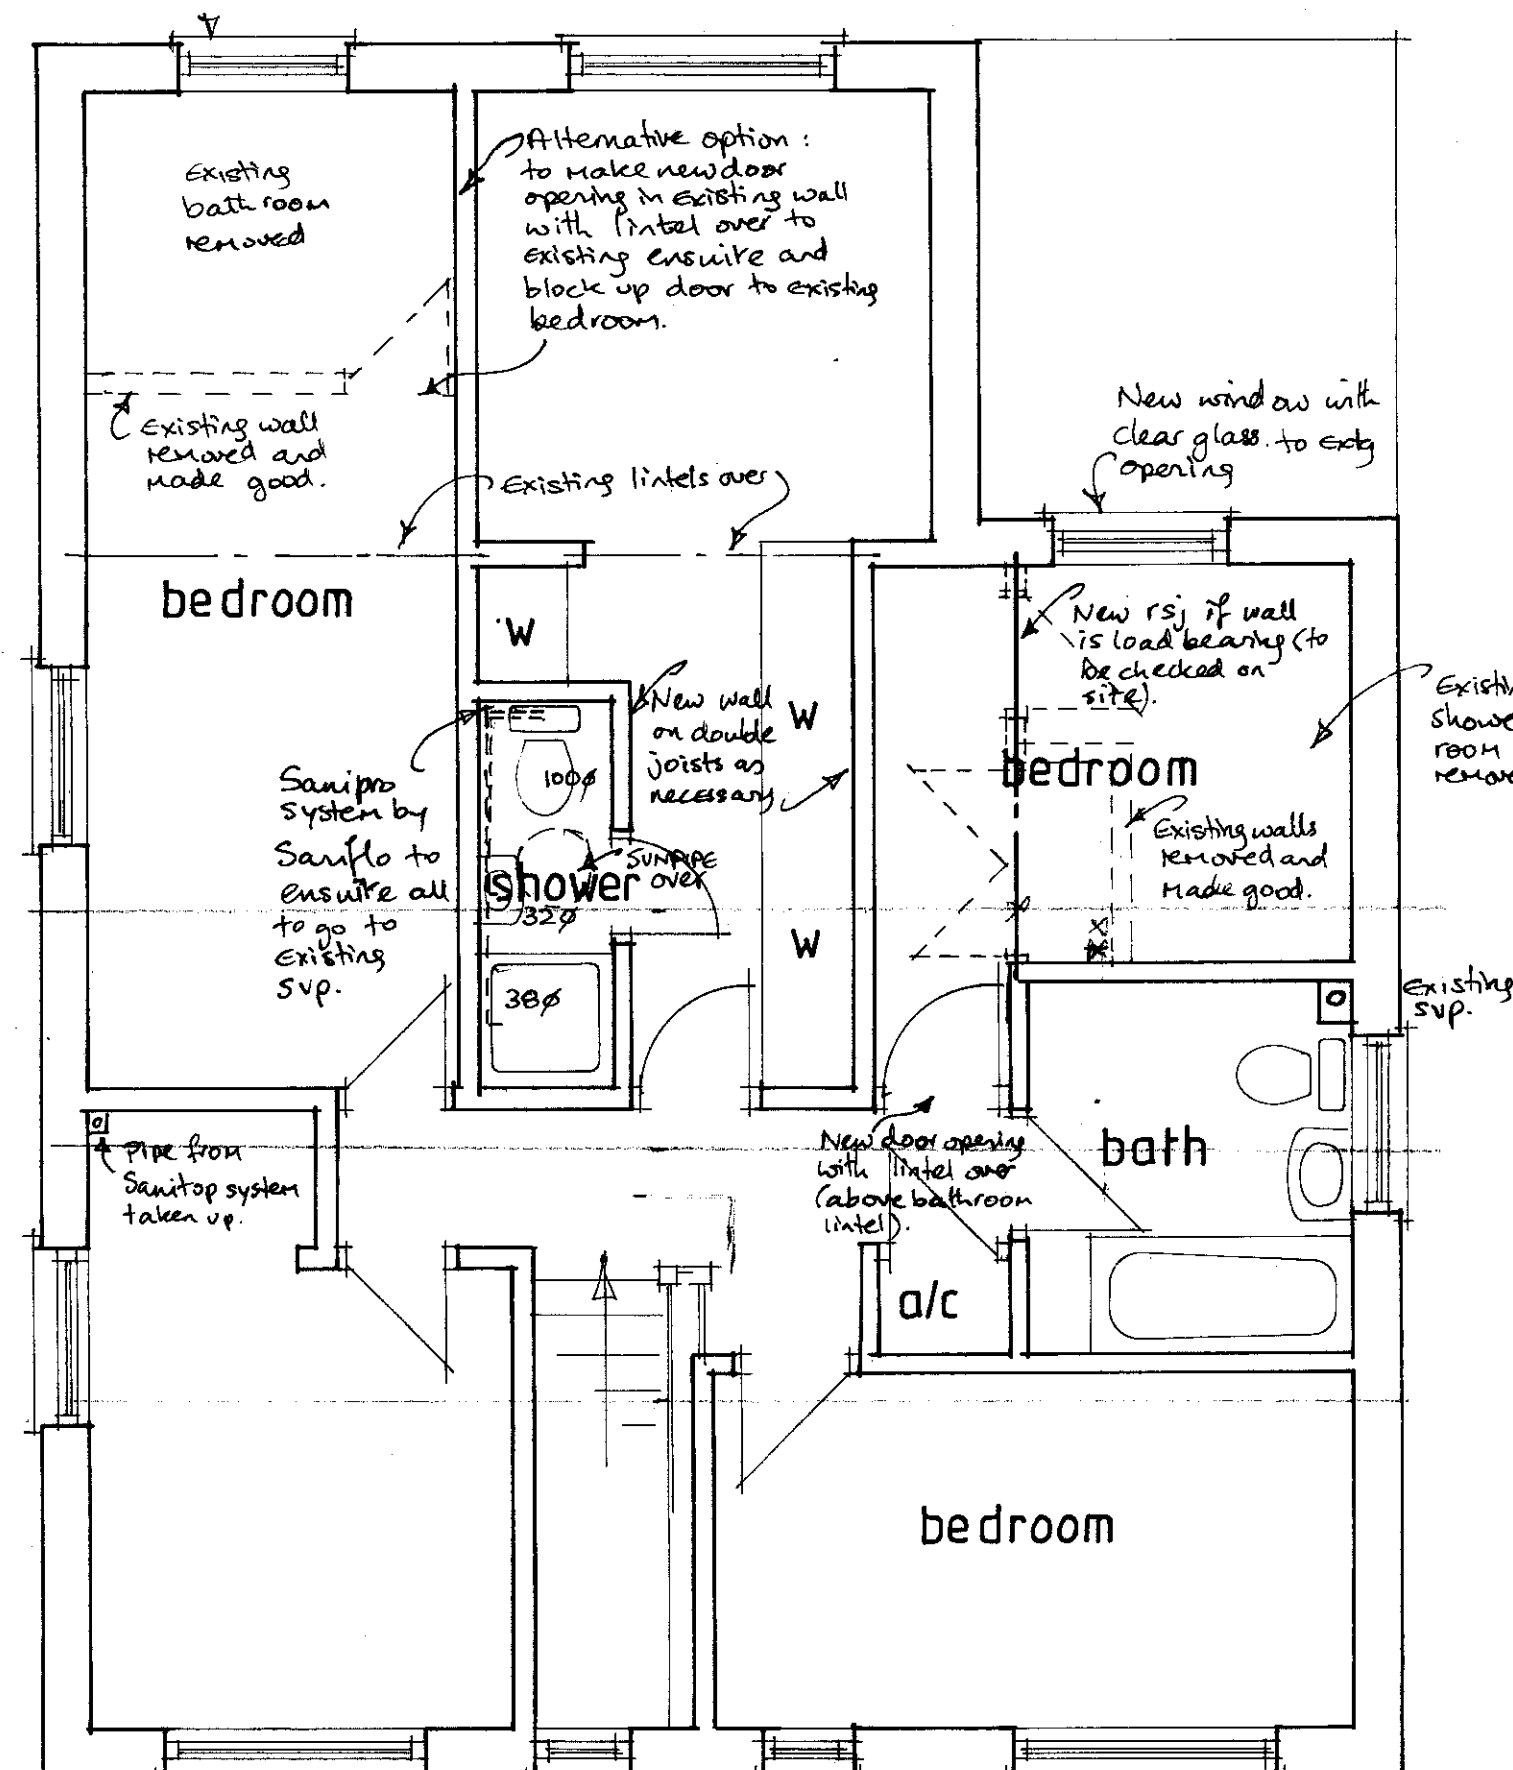

FIRST FLOOR PLAN

A M L Design Partnership
Architectural Design and Building Consultants

The Limes
68 Briddle Road
Maidenhead
Berks. SL6 7RP
anton@aml.co.uk

Client
MR. H. MITCHELL

Project **Proposed alterations to
27 Queen Street, Caversham
Reading**

Drawing
Plans and Elevations as existing

Date **November 2011** Scale **1:50 1:100**

Drawing No.
HM/QS/04