




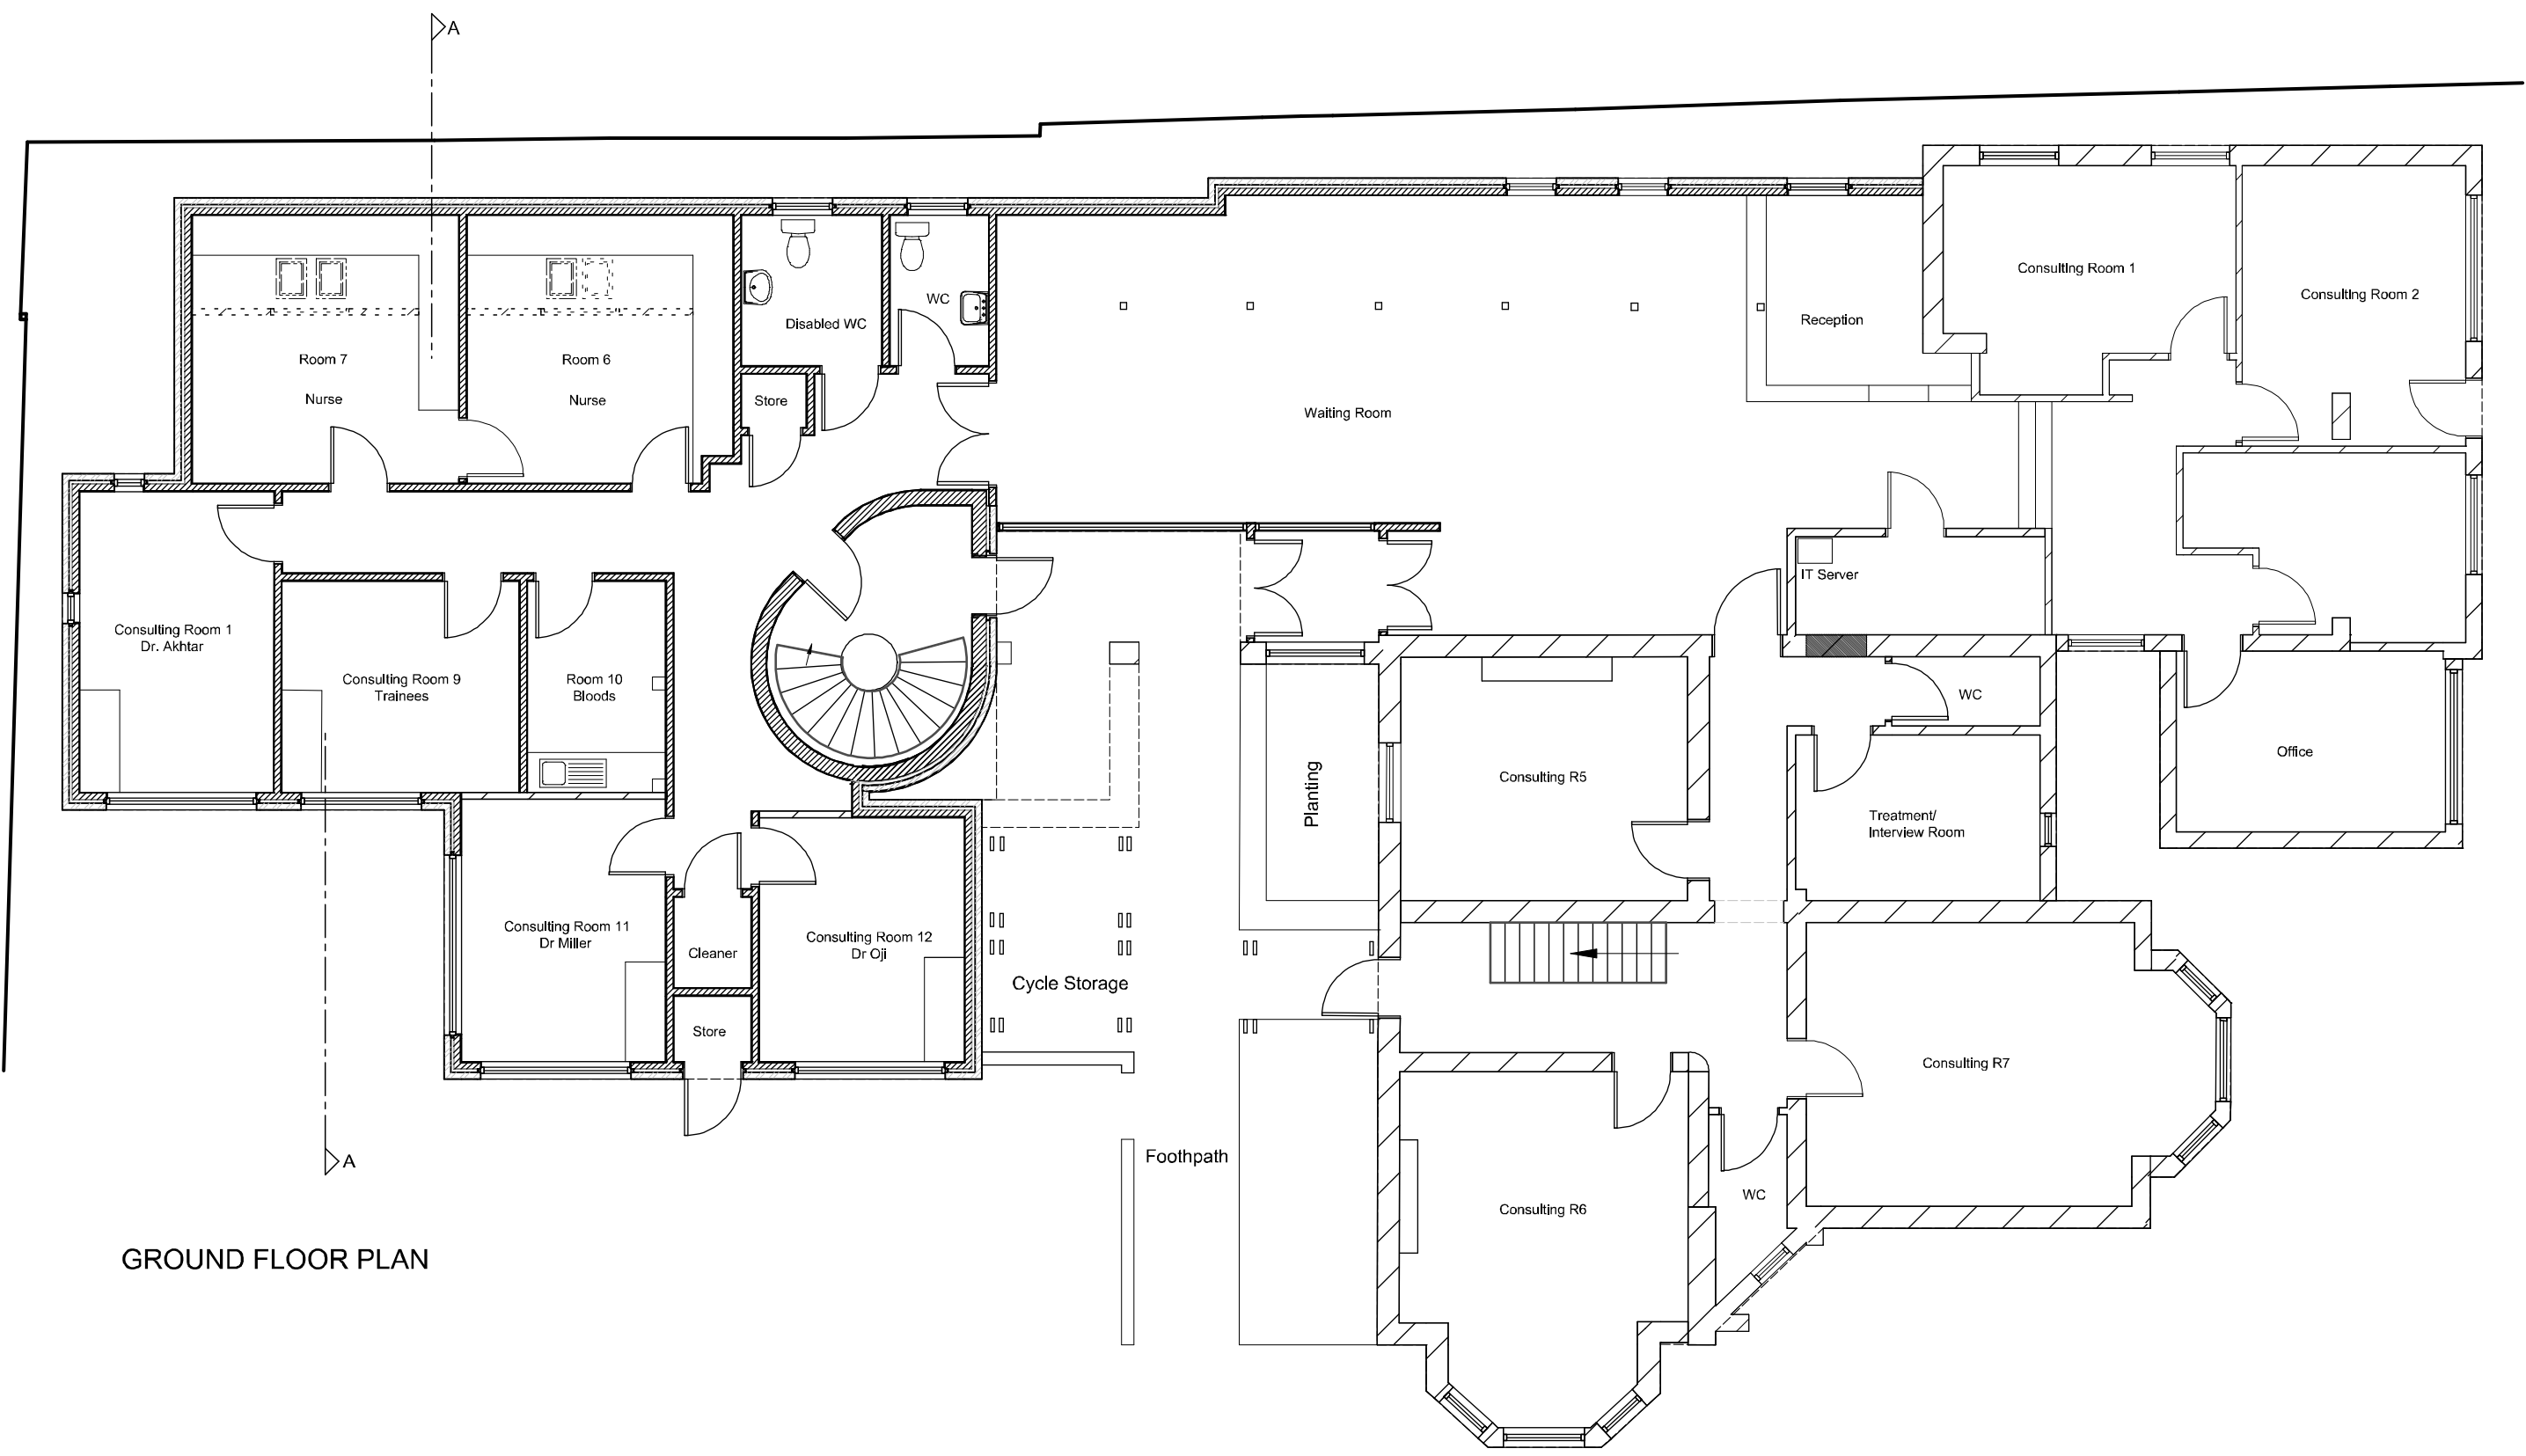



GROUND FLOOR PLAN

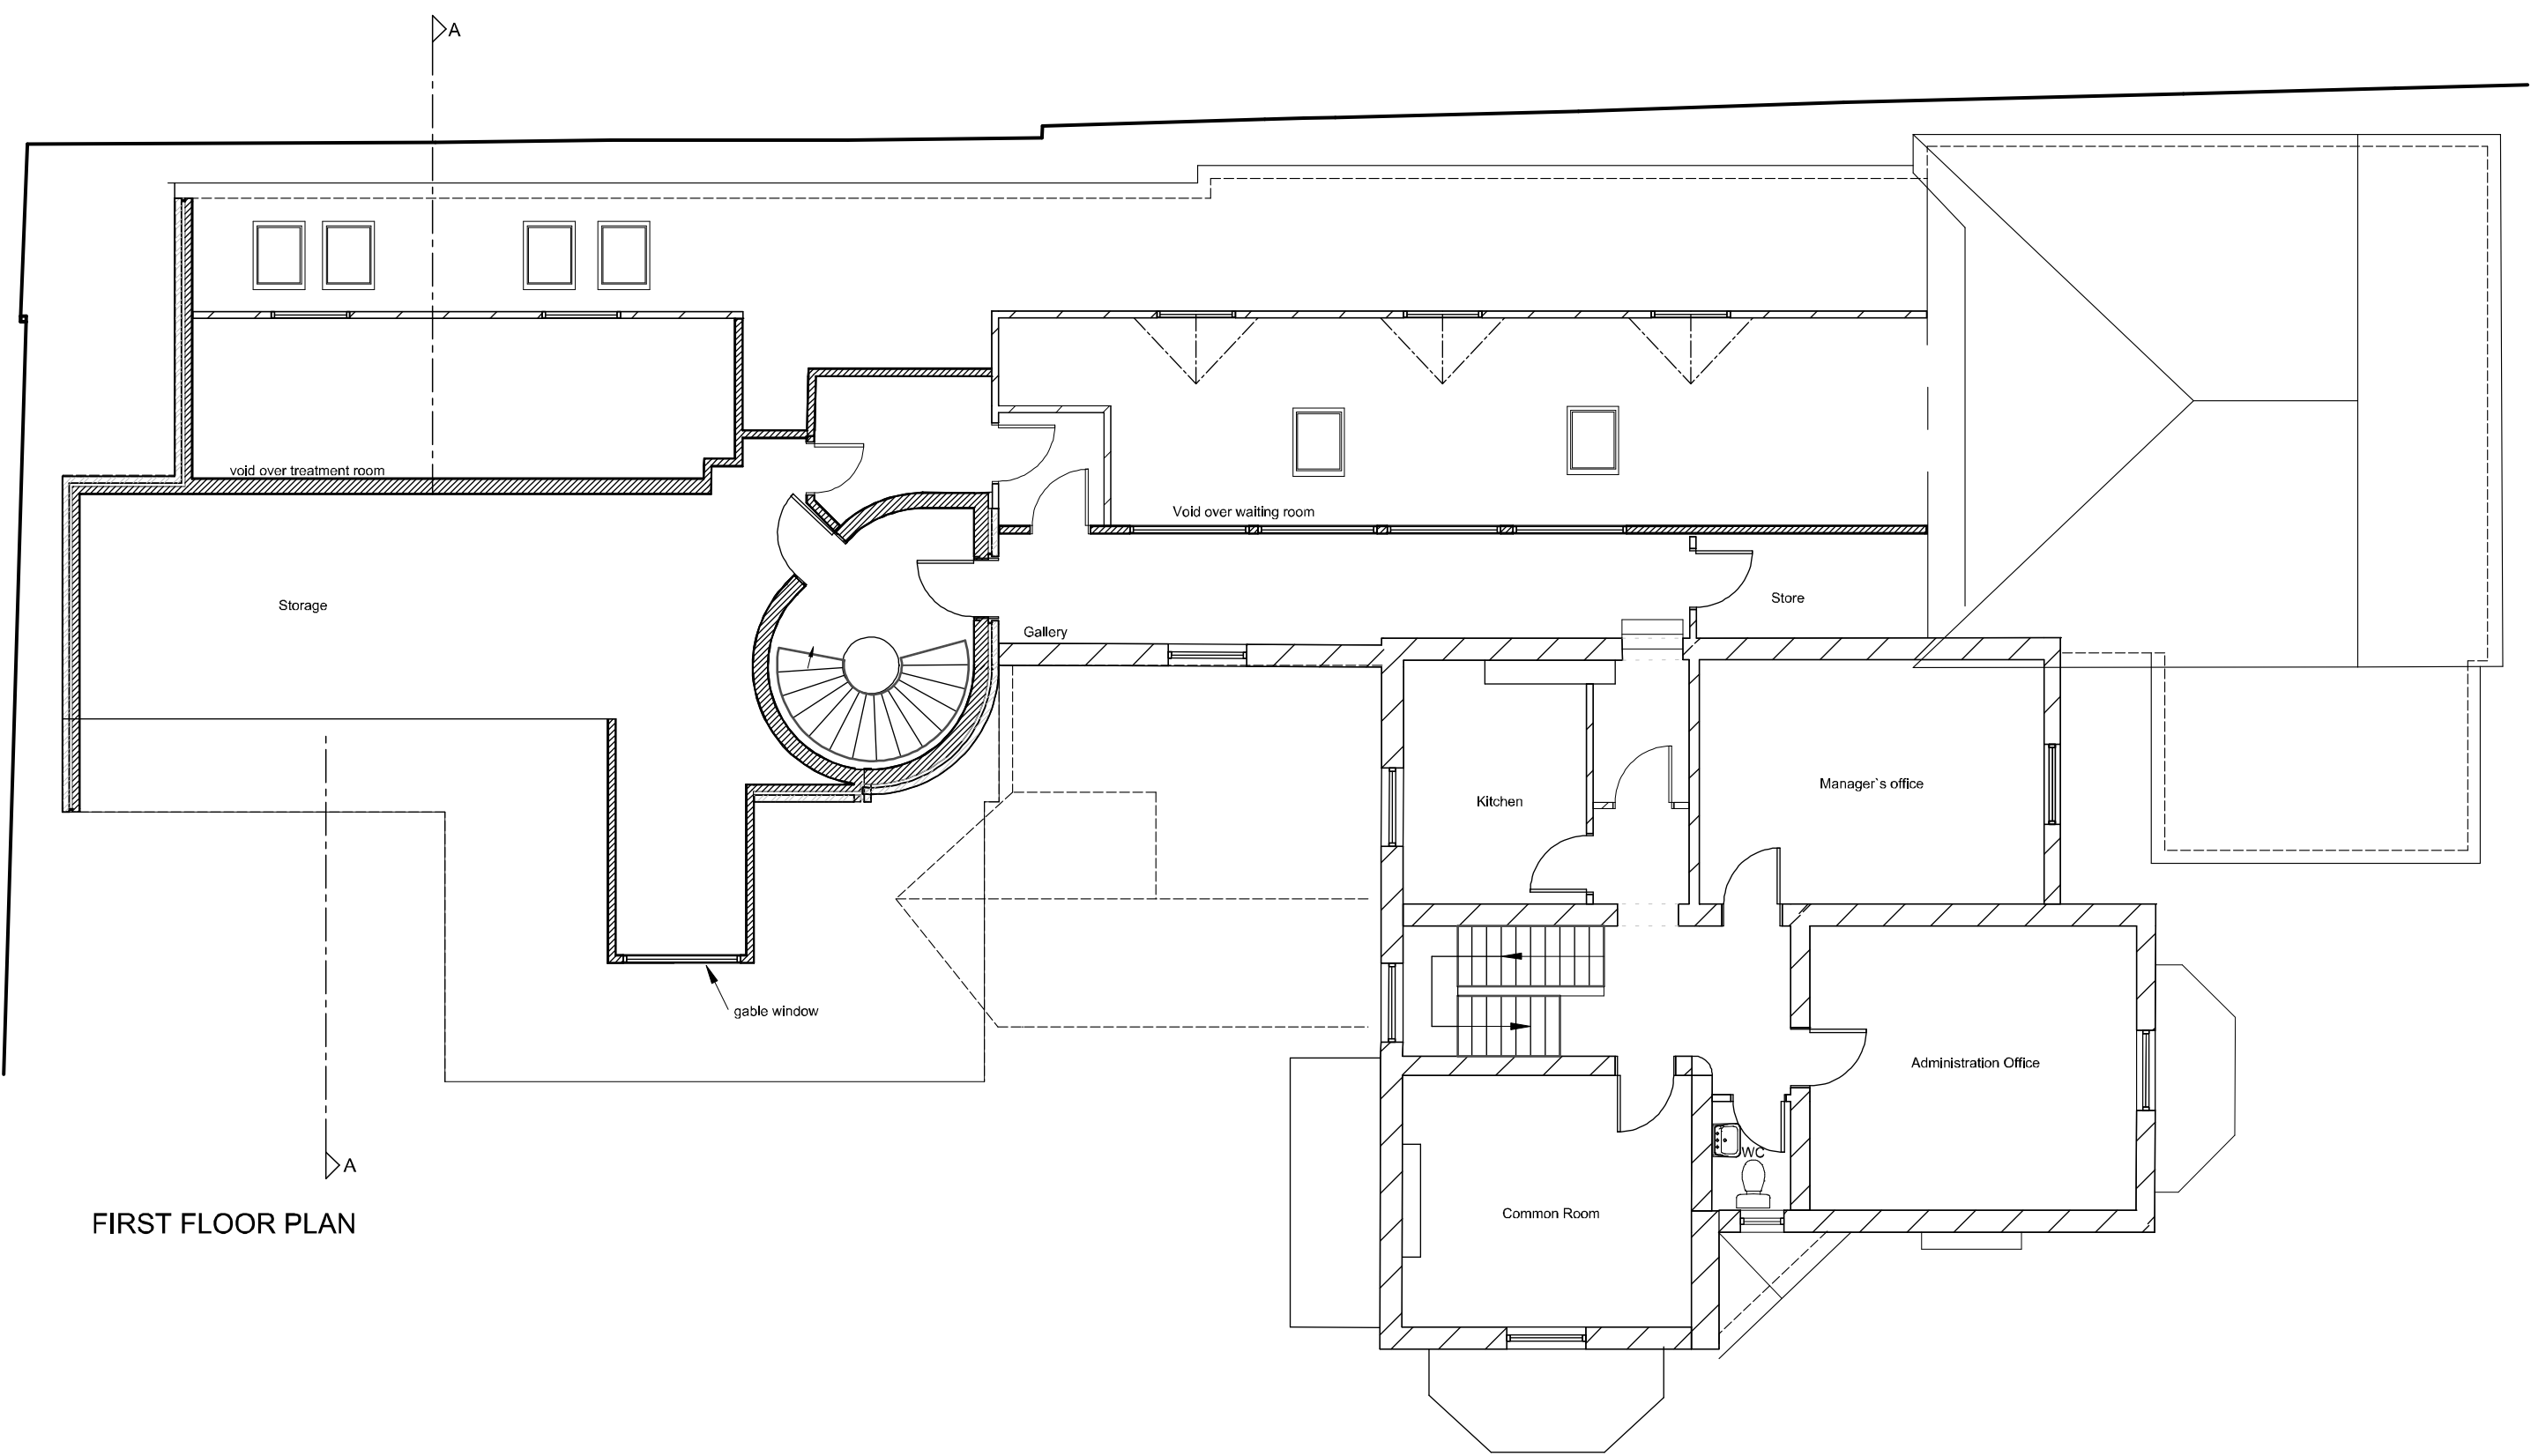

FIRST FLOOR PLAN

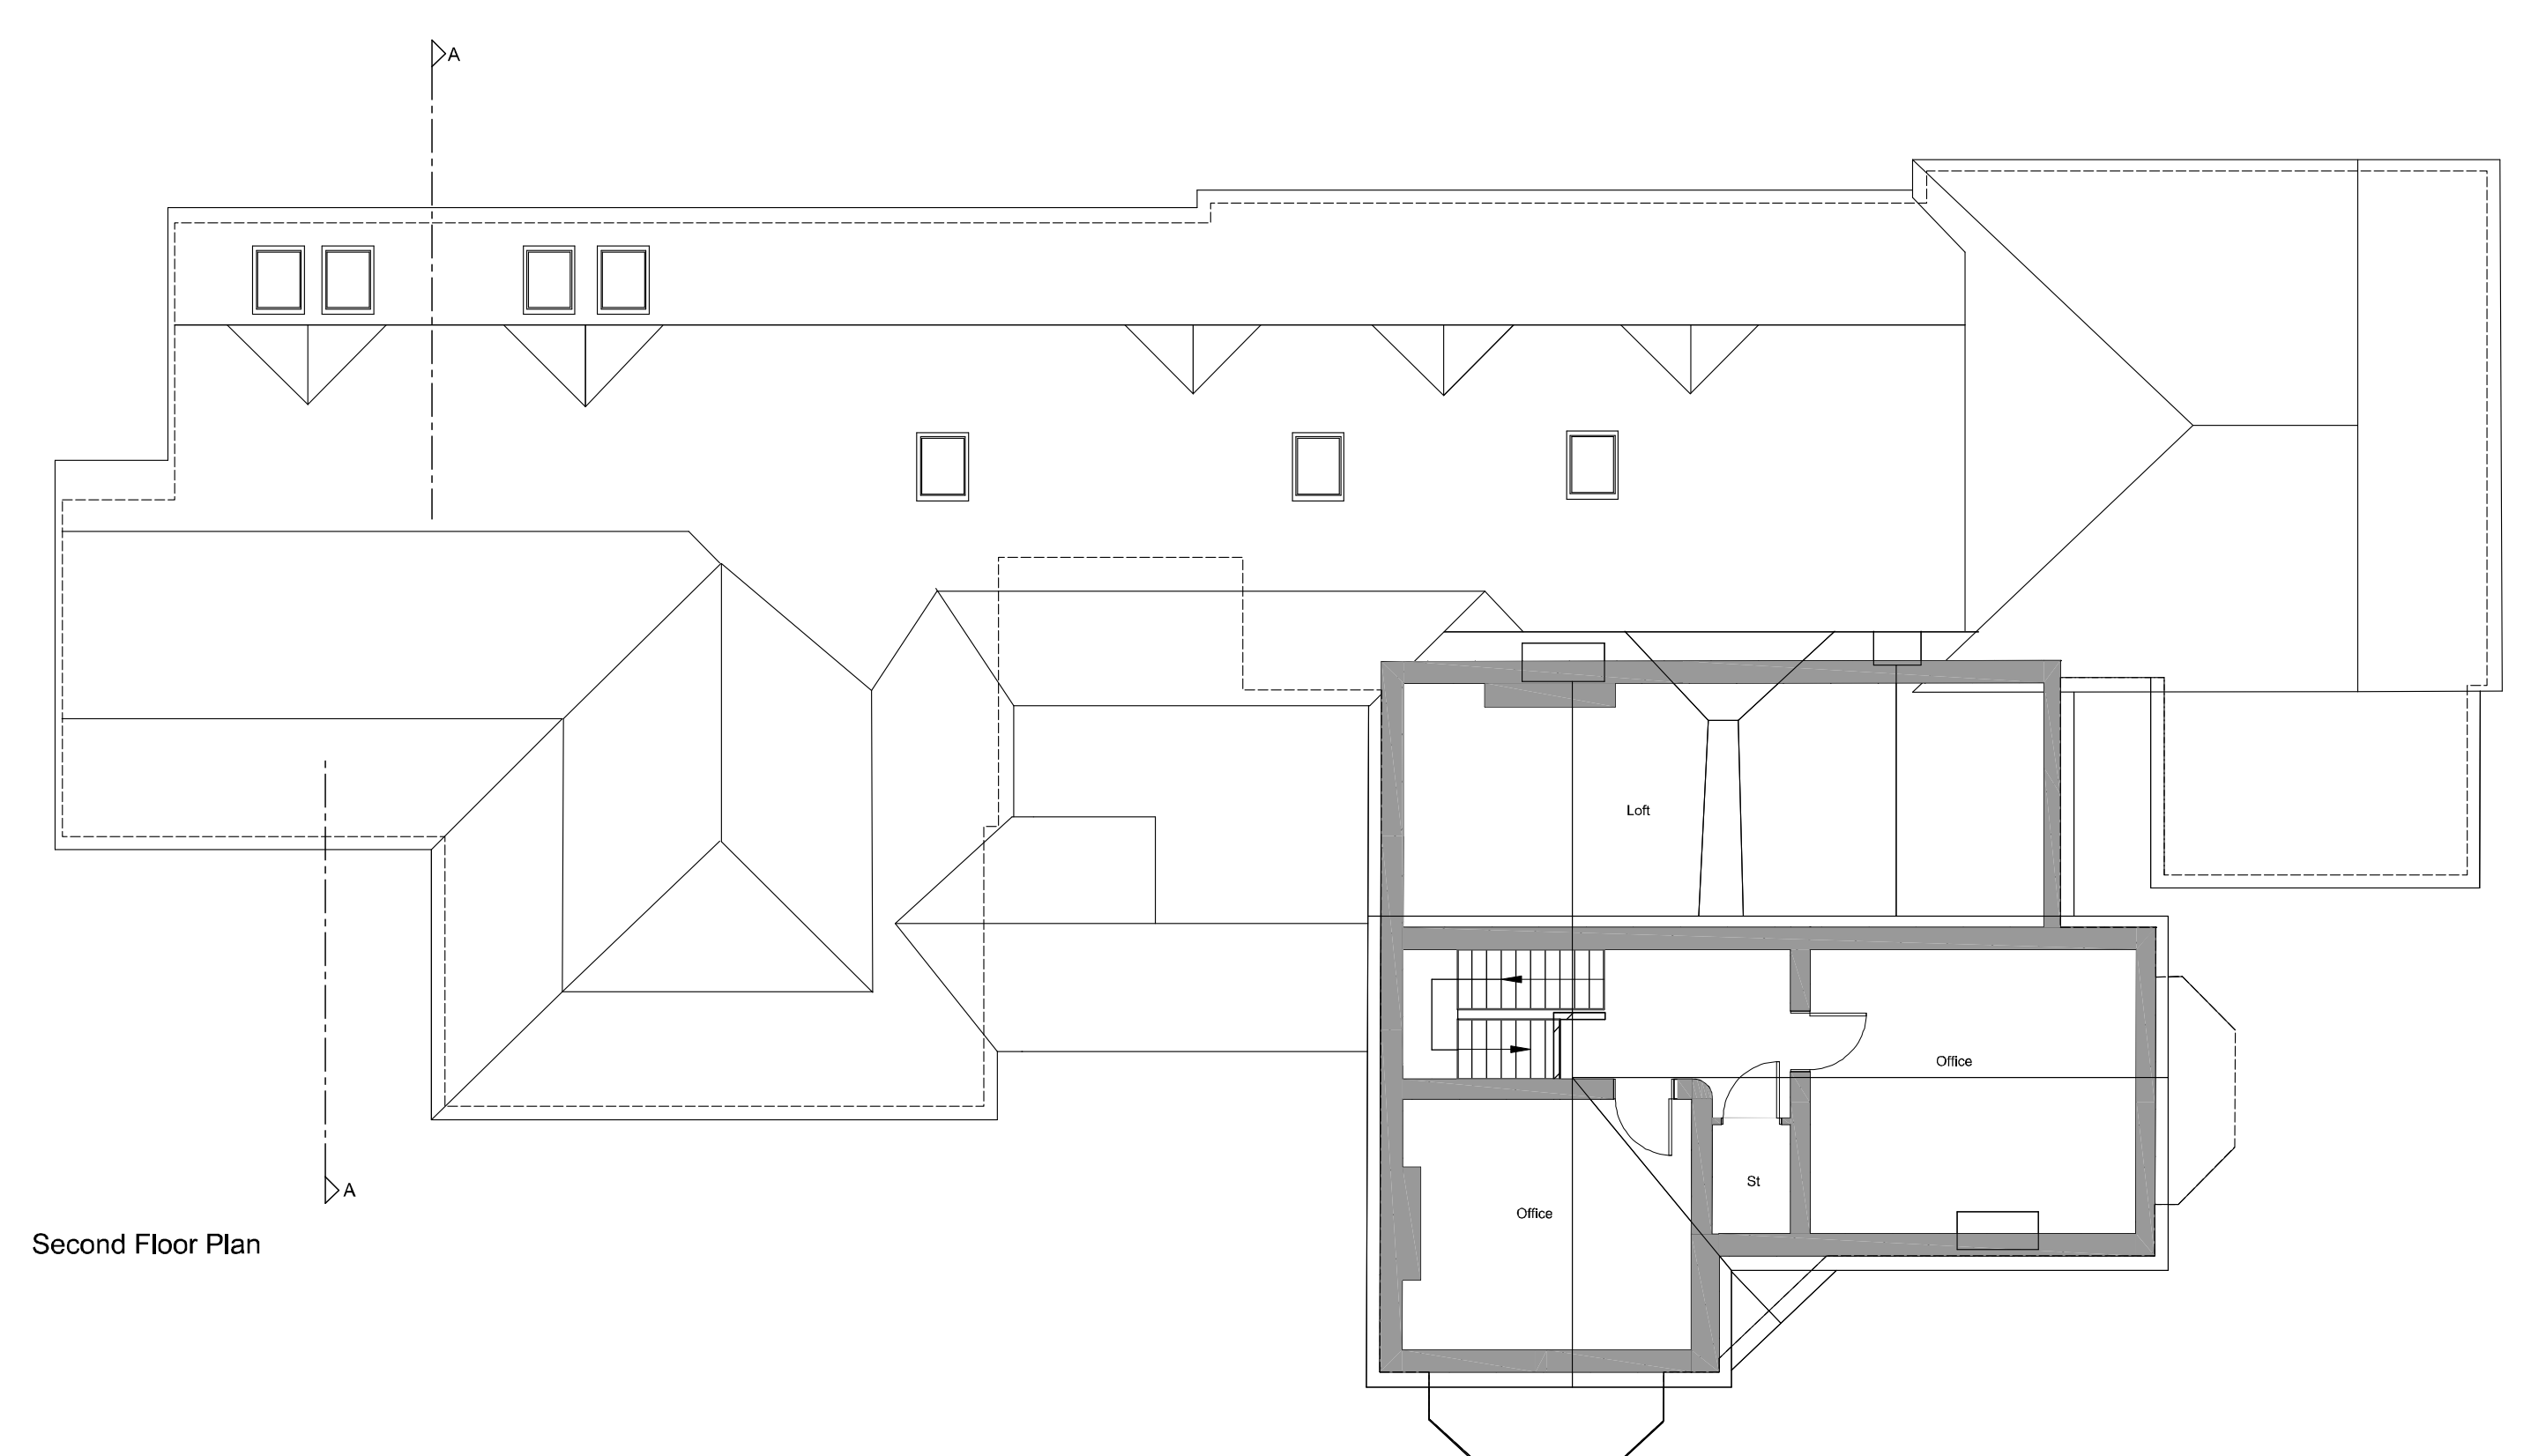

Second Floor Plan

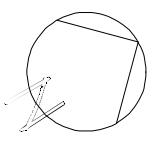 

P1	June '17	Issued for planning	CA
No.	Date	Revision	Initial



Project

Western Elms Surgery,
Reading
Extension and alterations

Client

Western Elms Surgery

Drawing

Existing Floor Plans

Scale 1:100 at A1 Drawn CA

Checked Date May 2017

Drawing No.

1047/01/104 P1