

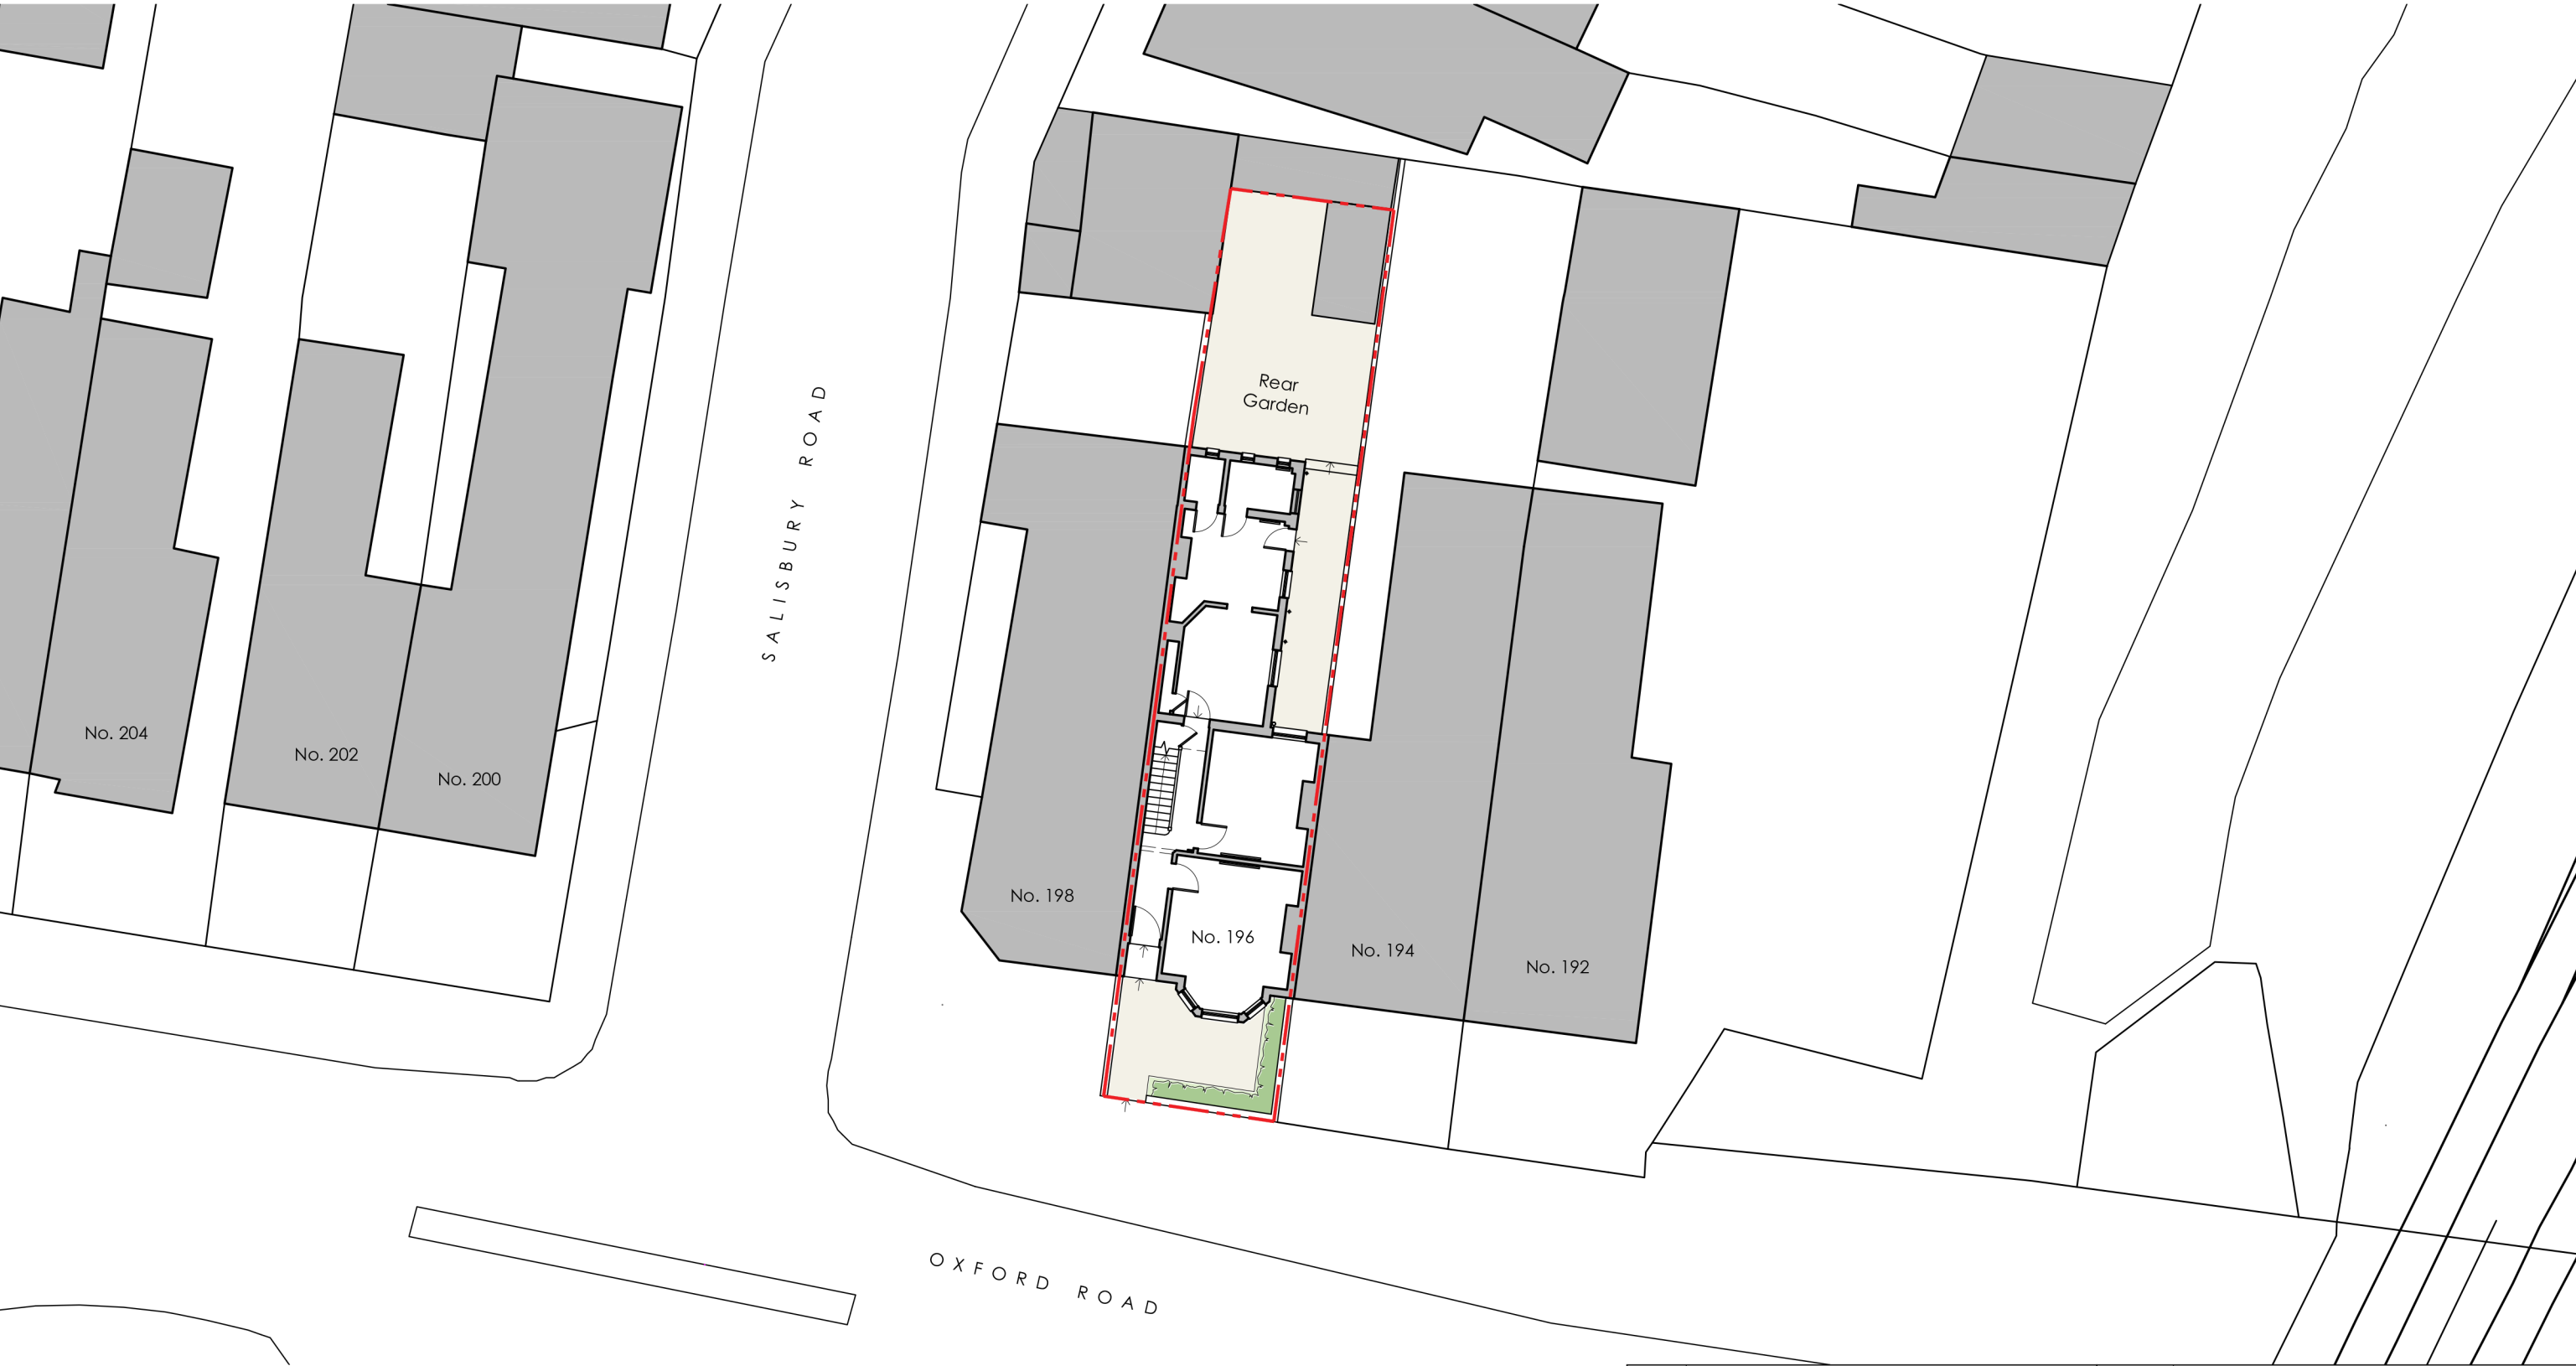


This drawing may be scaled with reference to the scale bar for planning application purposes only. Do not scale for any other purpose, use only annotated dimensions. All dimensions are to be checked by parties using the drawing, and any errors or omissions are to be reported to Weston & Co Architects Ltd.

Rev.	Date	Note	Author	Checked

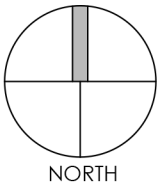

EXISTING SITE PLAN

 

Project	Refurbishment & Change of Use 196 Oxford Road Reading RG30 1AA					Drawing	Existing Site Plan			Rev.	-		
						Job-Dwg Number	17005-PL-2						
Client	Info-Site Limited					WESTON + CO ARCHITECTS Watlington House 44 Watlington Street Reading, RG1 4RJ T. 0118 375 0252 www.weston-co.com							
Status	Planning												
Scale	1/200			Sheet Size								A3	
Author	AS	Checked	CTW	Date	18/07/2017								