




PLANNING

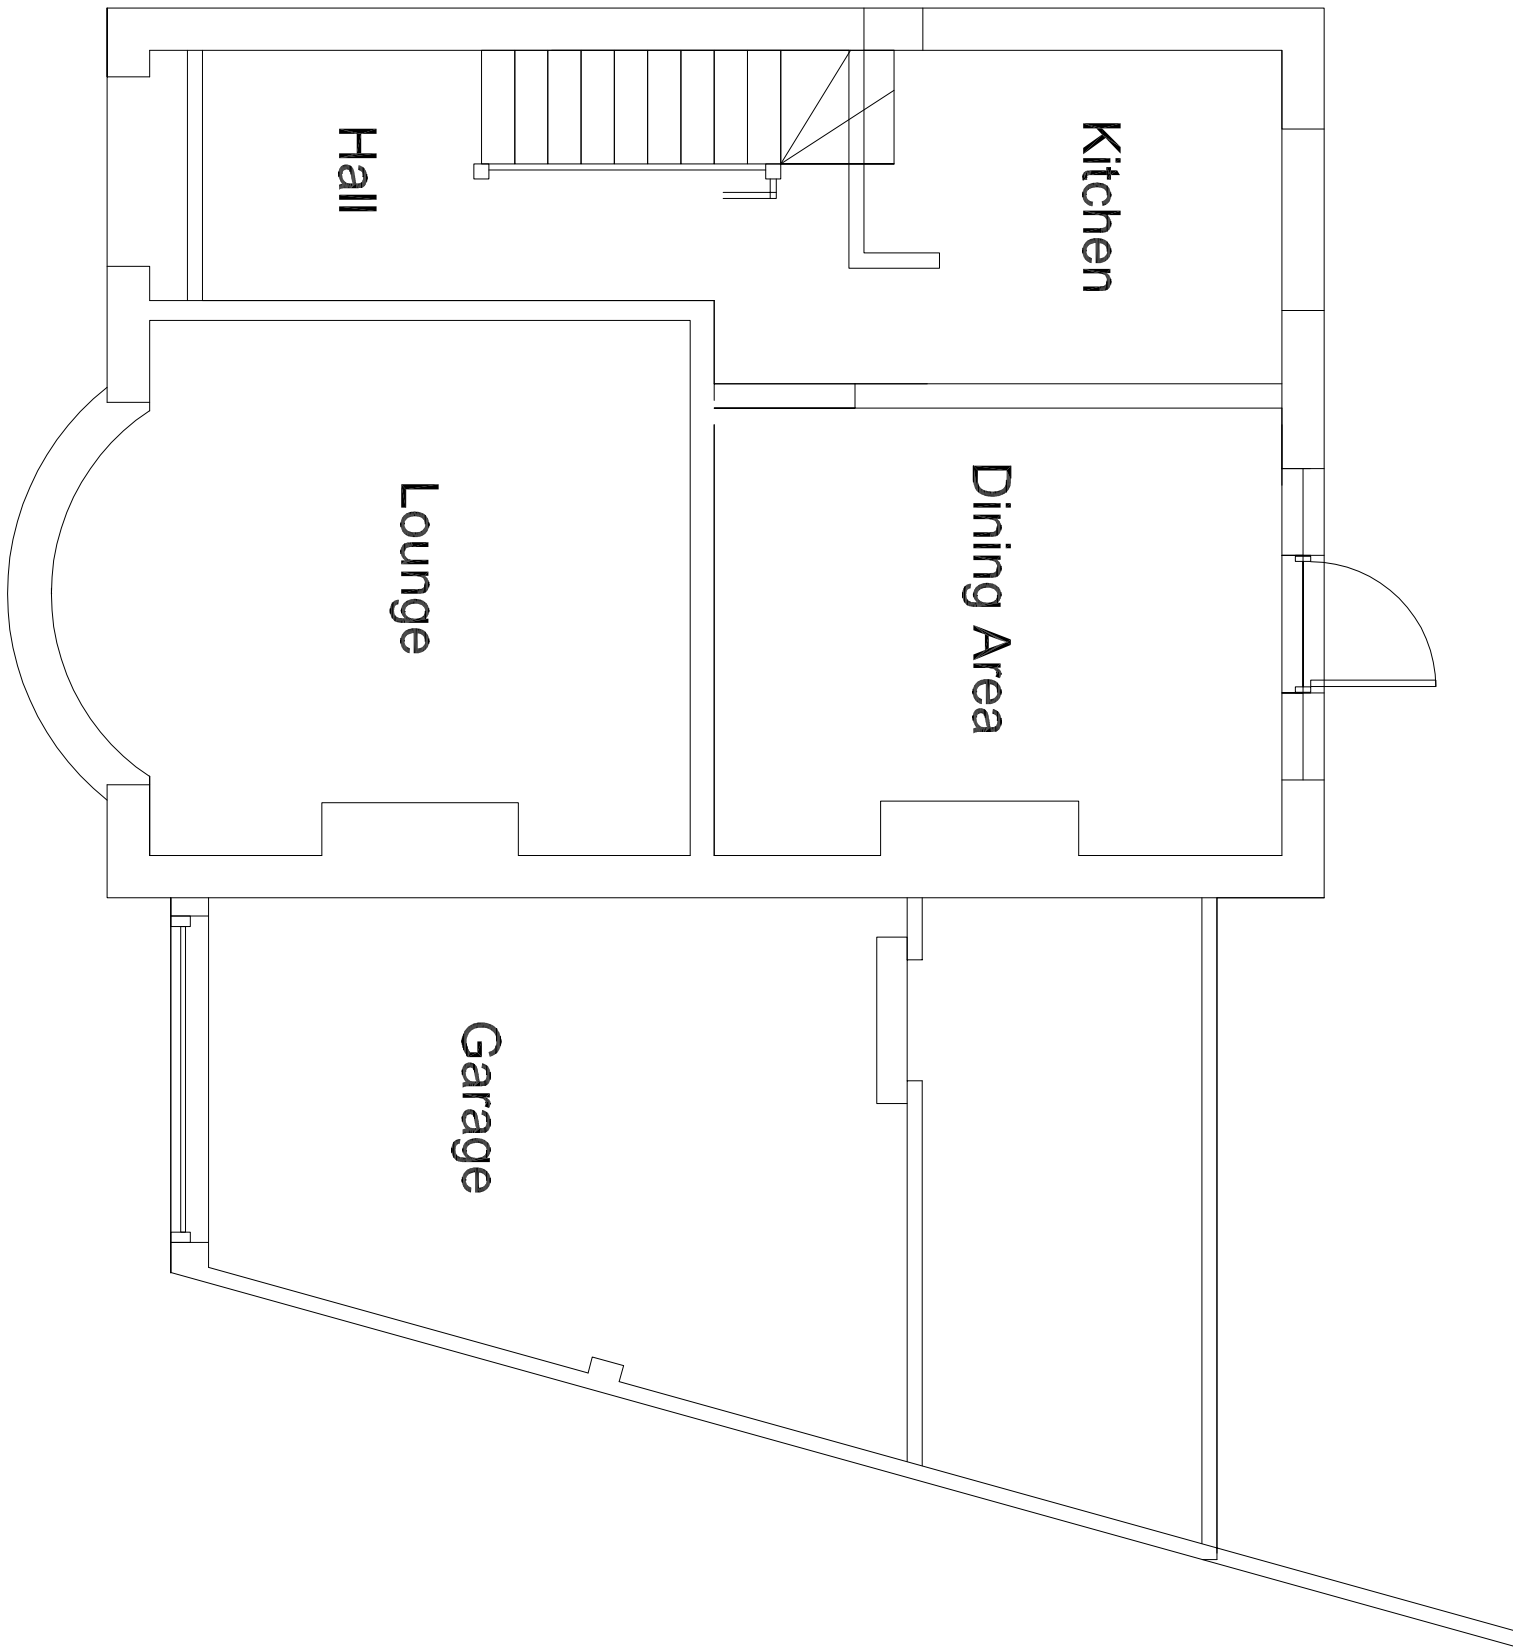


Ground Floor

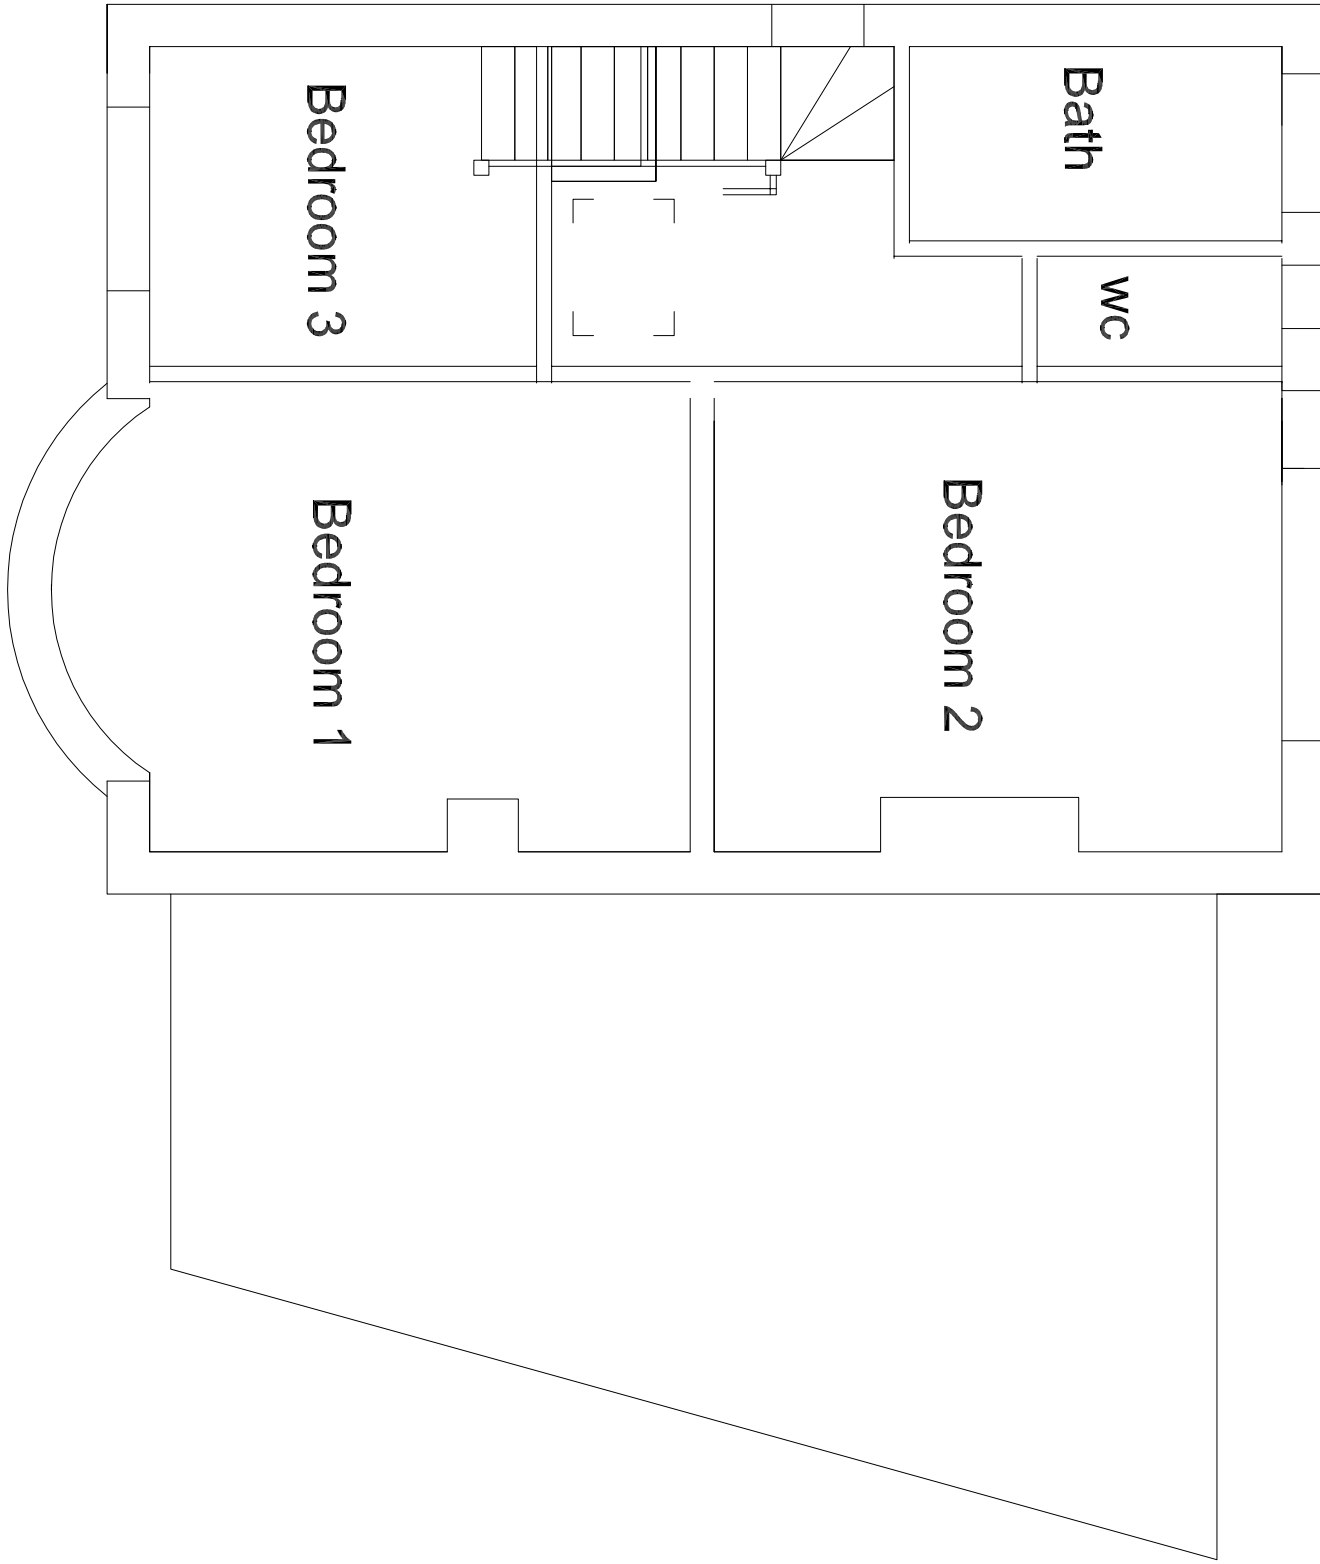


First Floor

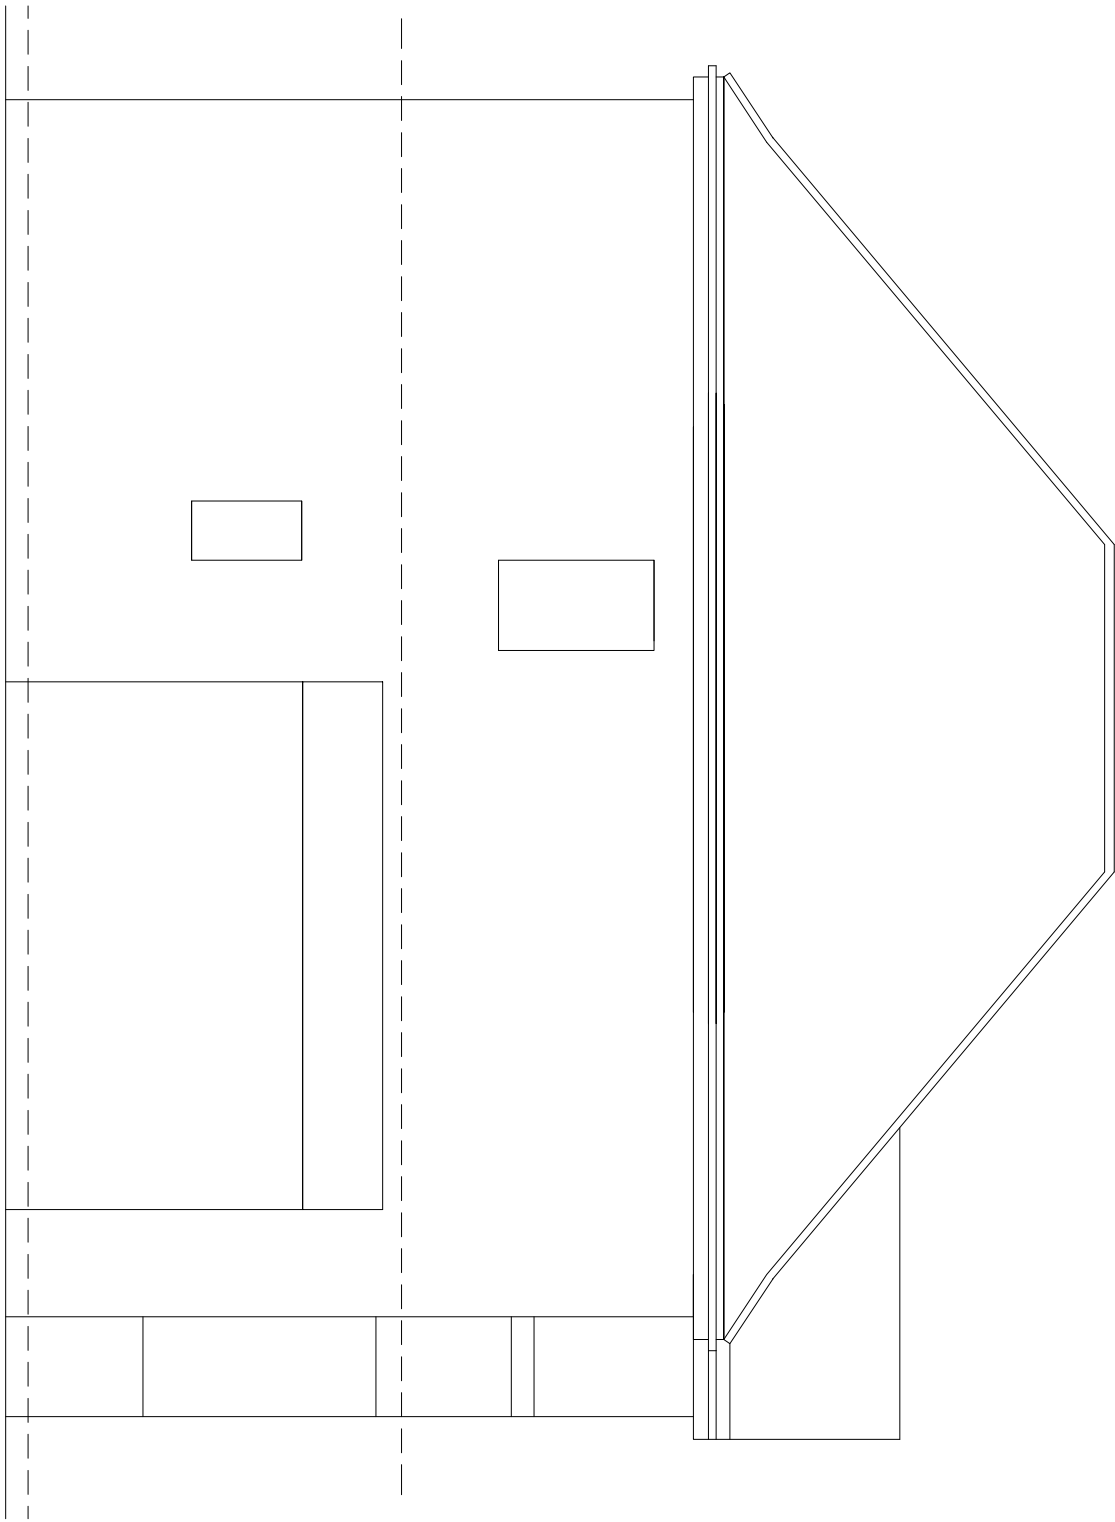


Left Side

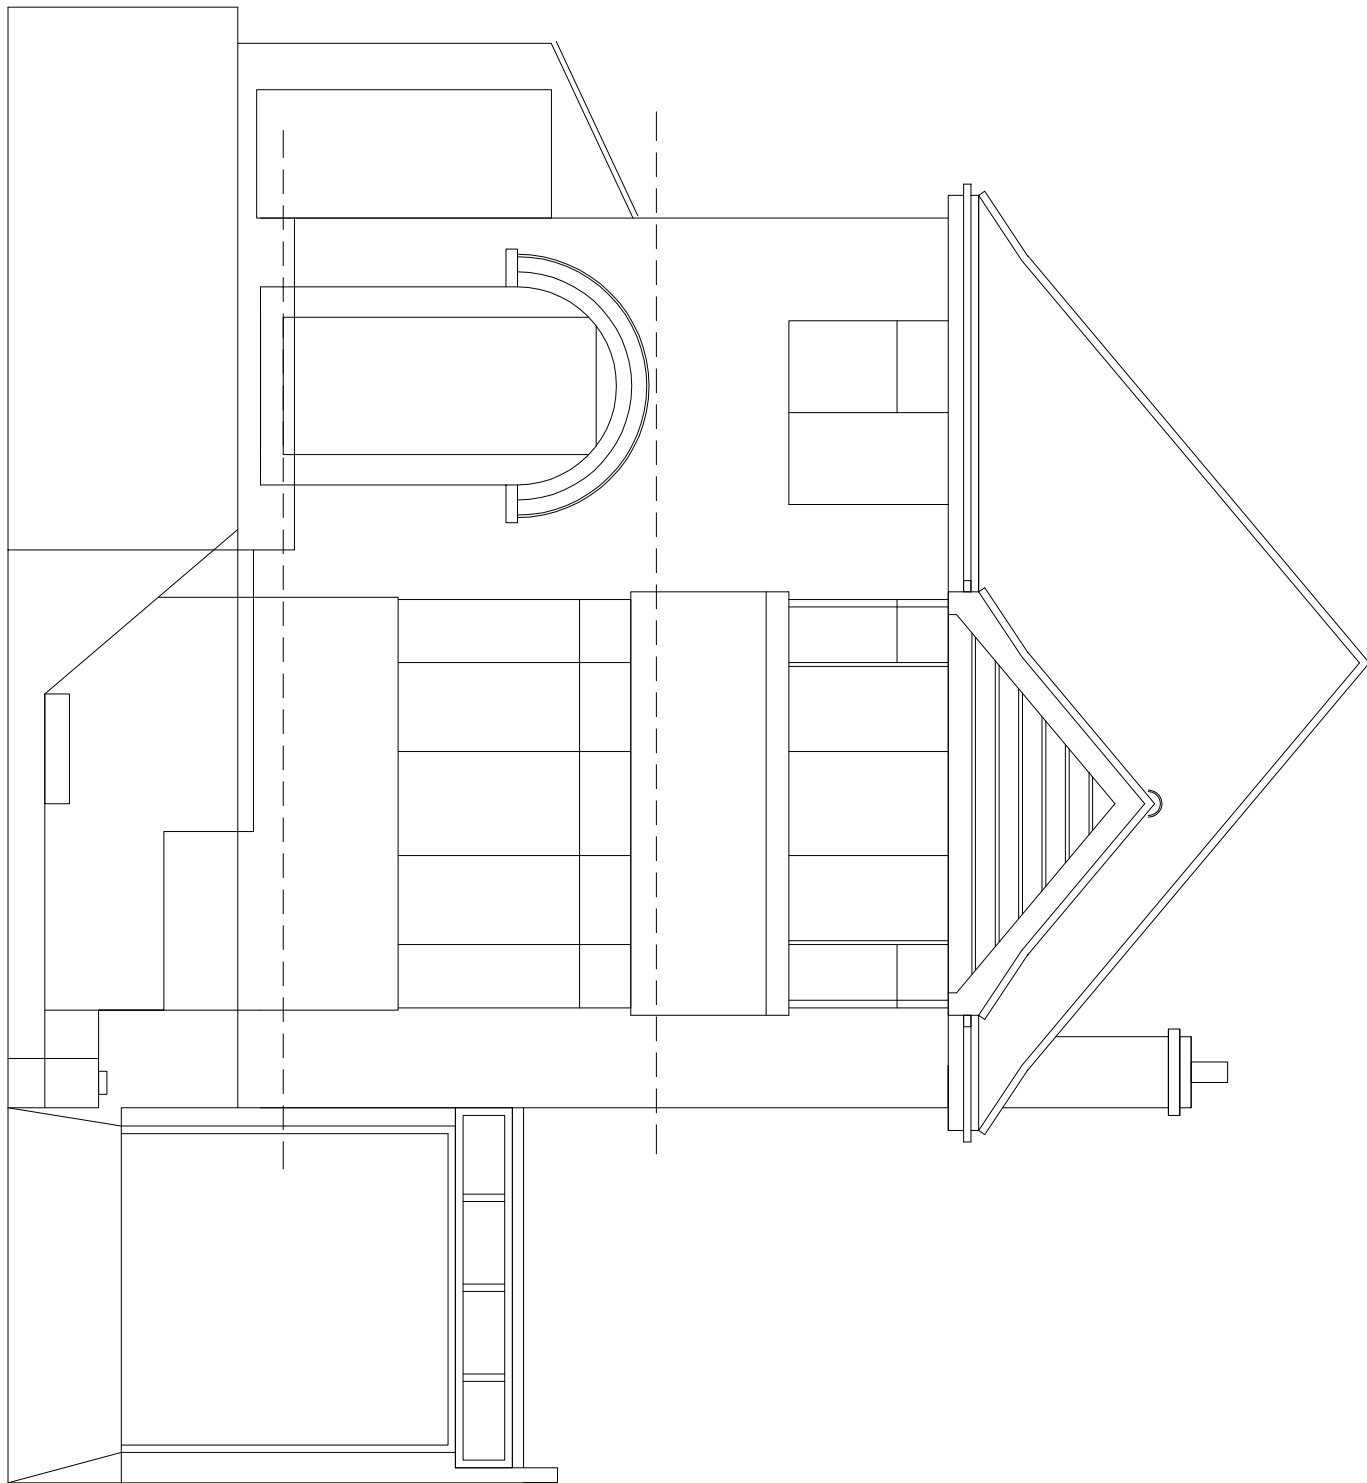

Front Elevation

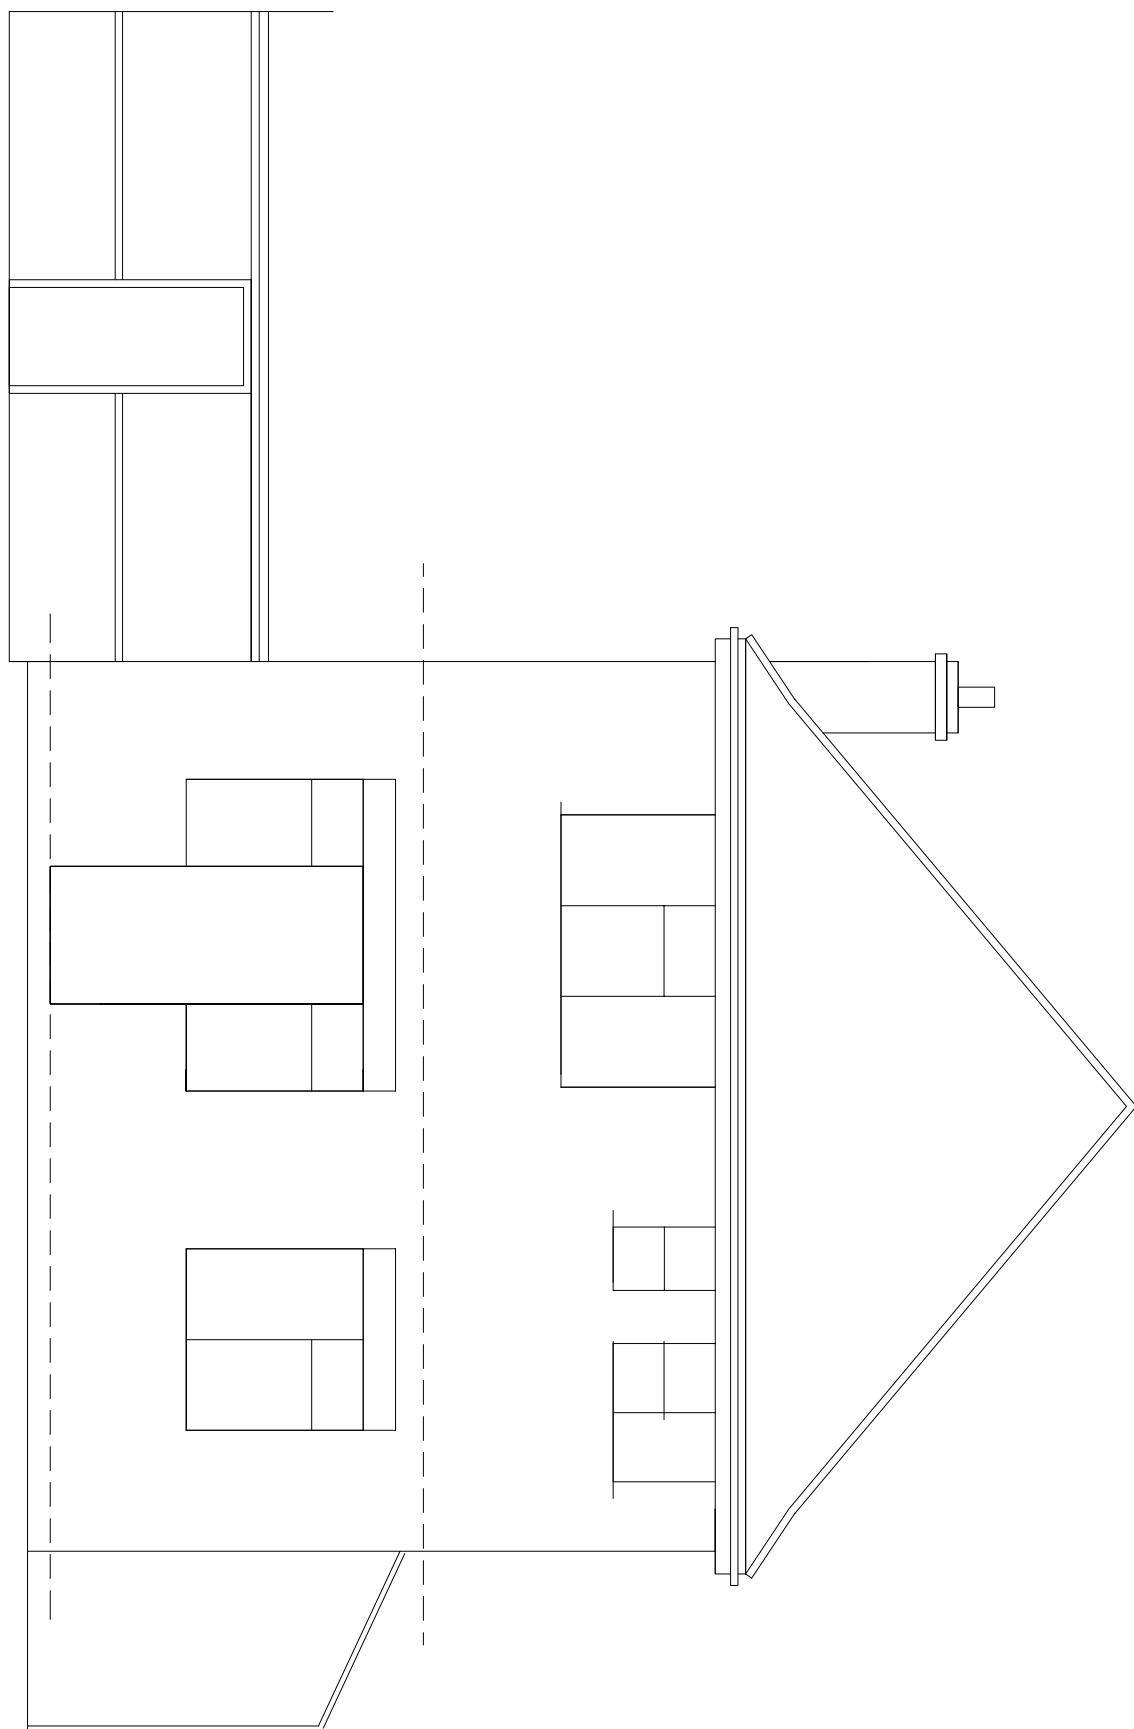

Rear Elevation

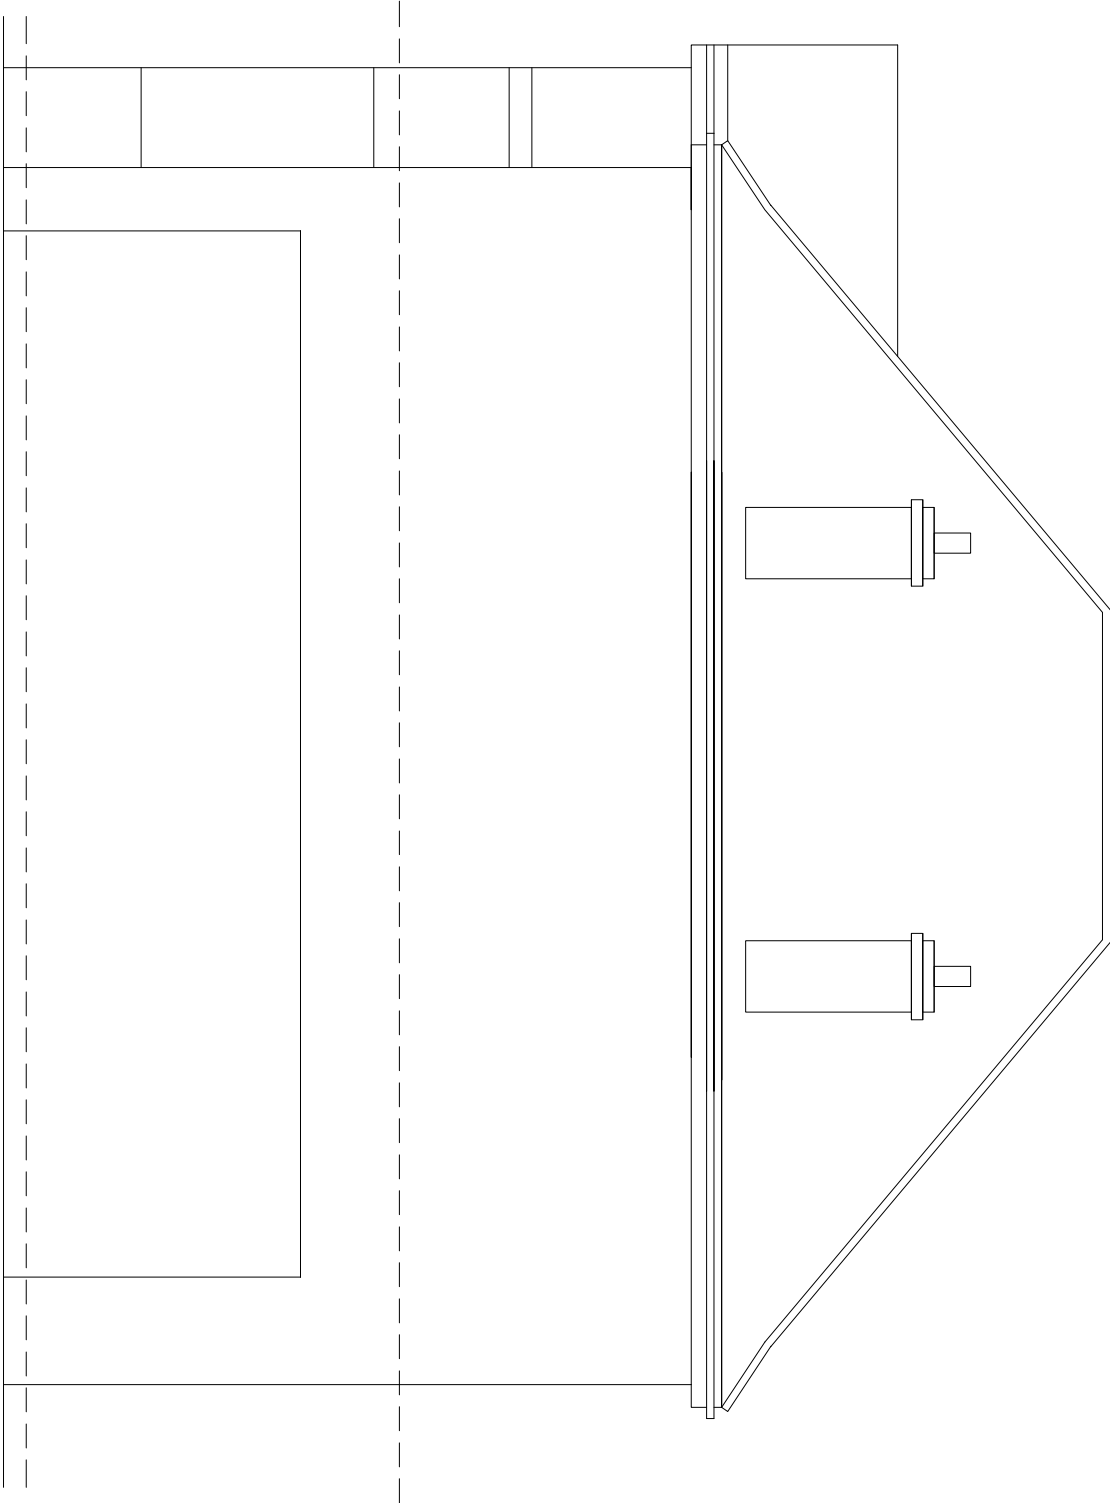

Right Side

A	Right Side Elevation added	Jan 18
REV	DESCRIPTION	DATE

CLIENT
Simon Mendham
PROJECT
7 Briar Close, Caversham
TITLE
Existing

Existing
Plans and Elevations

SCALE	DRAWN BY
1:50 @ A1 1:100 @ A3	nb
DATE	DRAWING NO.
Dec 2016	2001/P03
REV.	A



DLK
ARCHITECTS

Chiltern Chambers, St Peter's Avenue
Caversham, Tel 0118 944 9856
enquiries@dlkarchitects.com