



0 1 2 3 4 5m

REV	DATE	DESCRIPTION

STATUS

PLANNING

CLIENT Mr Dene Mann
ADDRESS 139 Norcot Road
Tilthurst
RG30 6BS



Unit 1,
The Trading Estate,
Littleton Lane,
Shepperton,
TW17 0NF

info@designworkstudios.co.uk
www.designworkstudios.co.uk

DRAWING BY	PT
CHECKED BY	DS
SCALE	AS SHOWN @A3
DATE	29.06.2016


DWG#

1070-00-LP


REV

-

LOCATION PLAN &
SITE PLAN

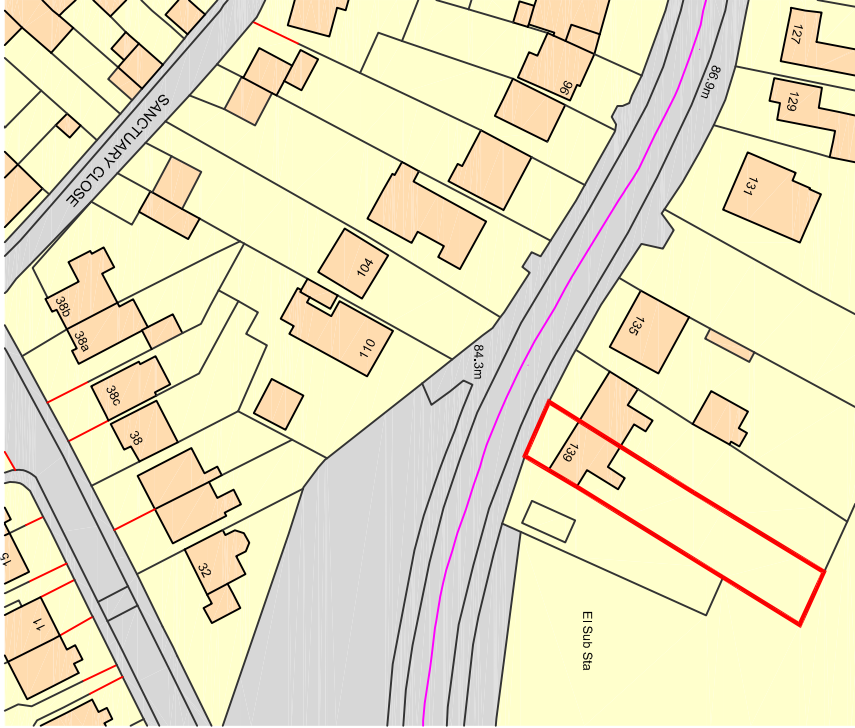

02 LOCATION PLAN
Scale 1:1250

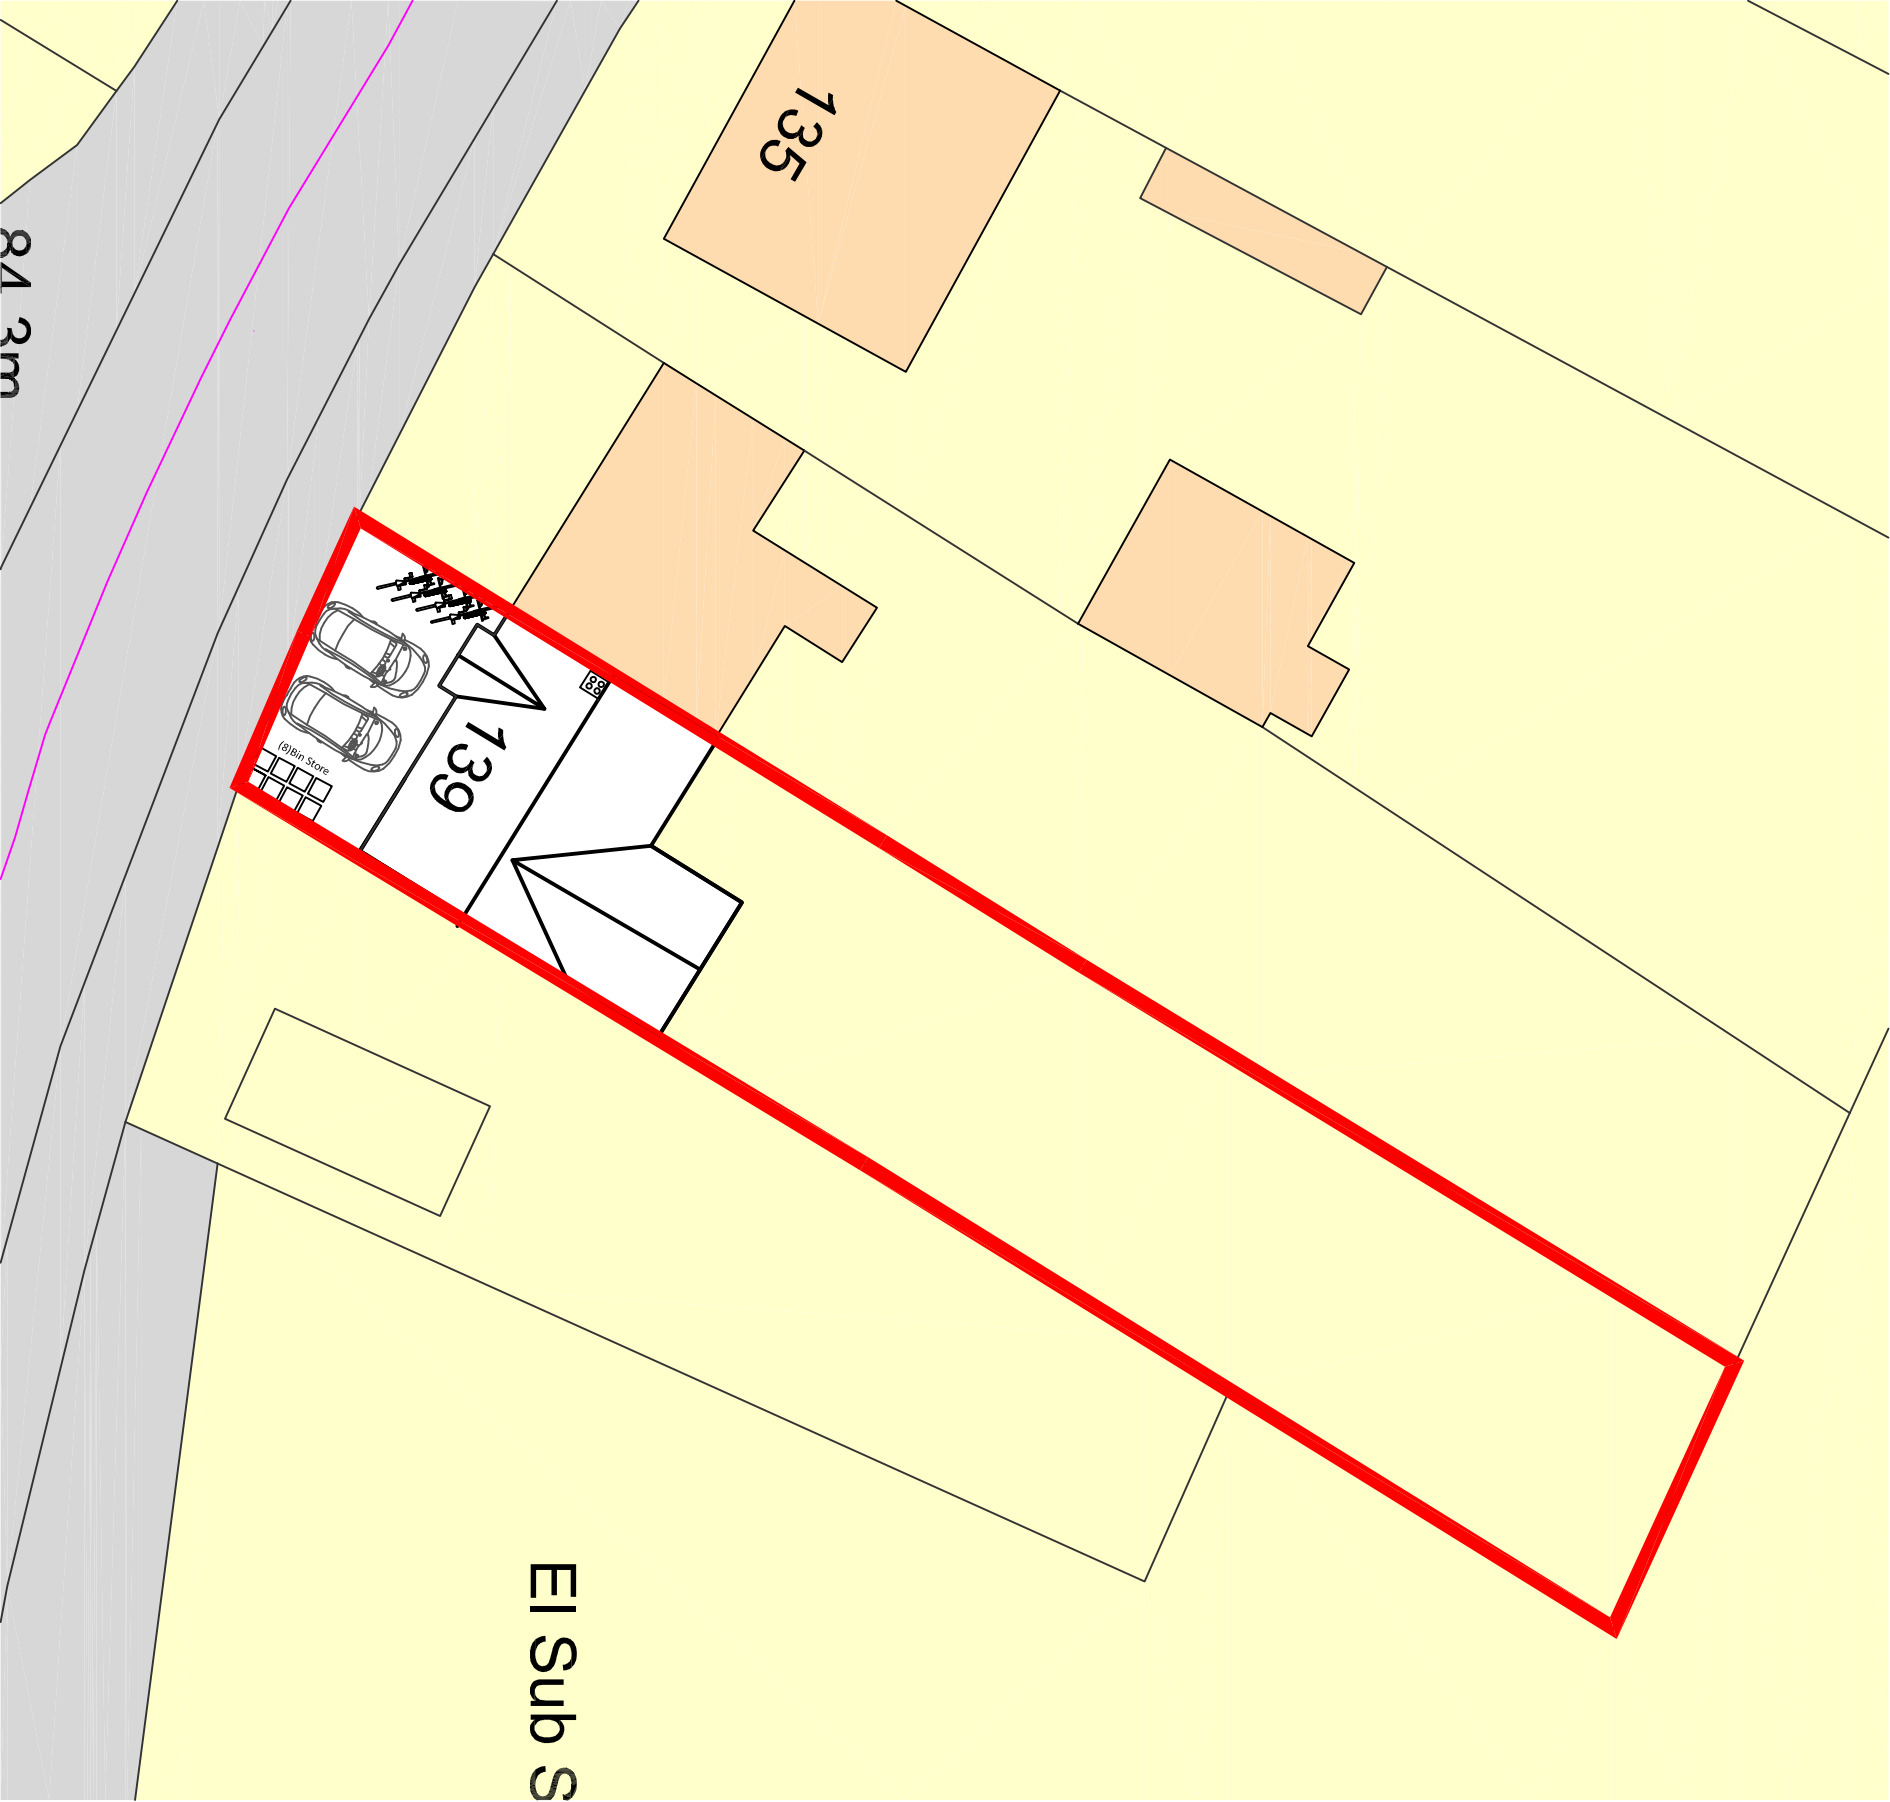

01 SITE PLAN
Scale 1:250