



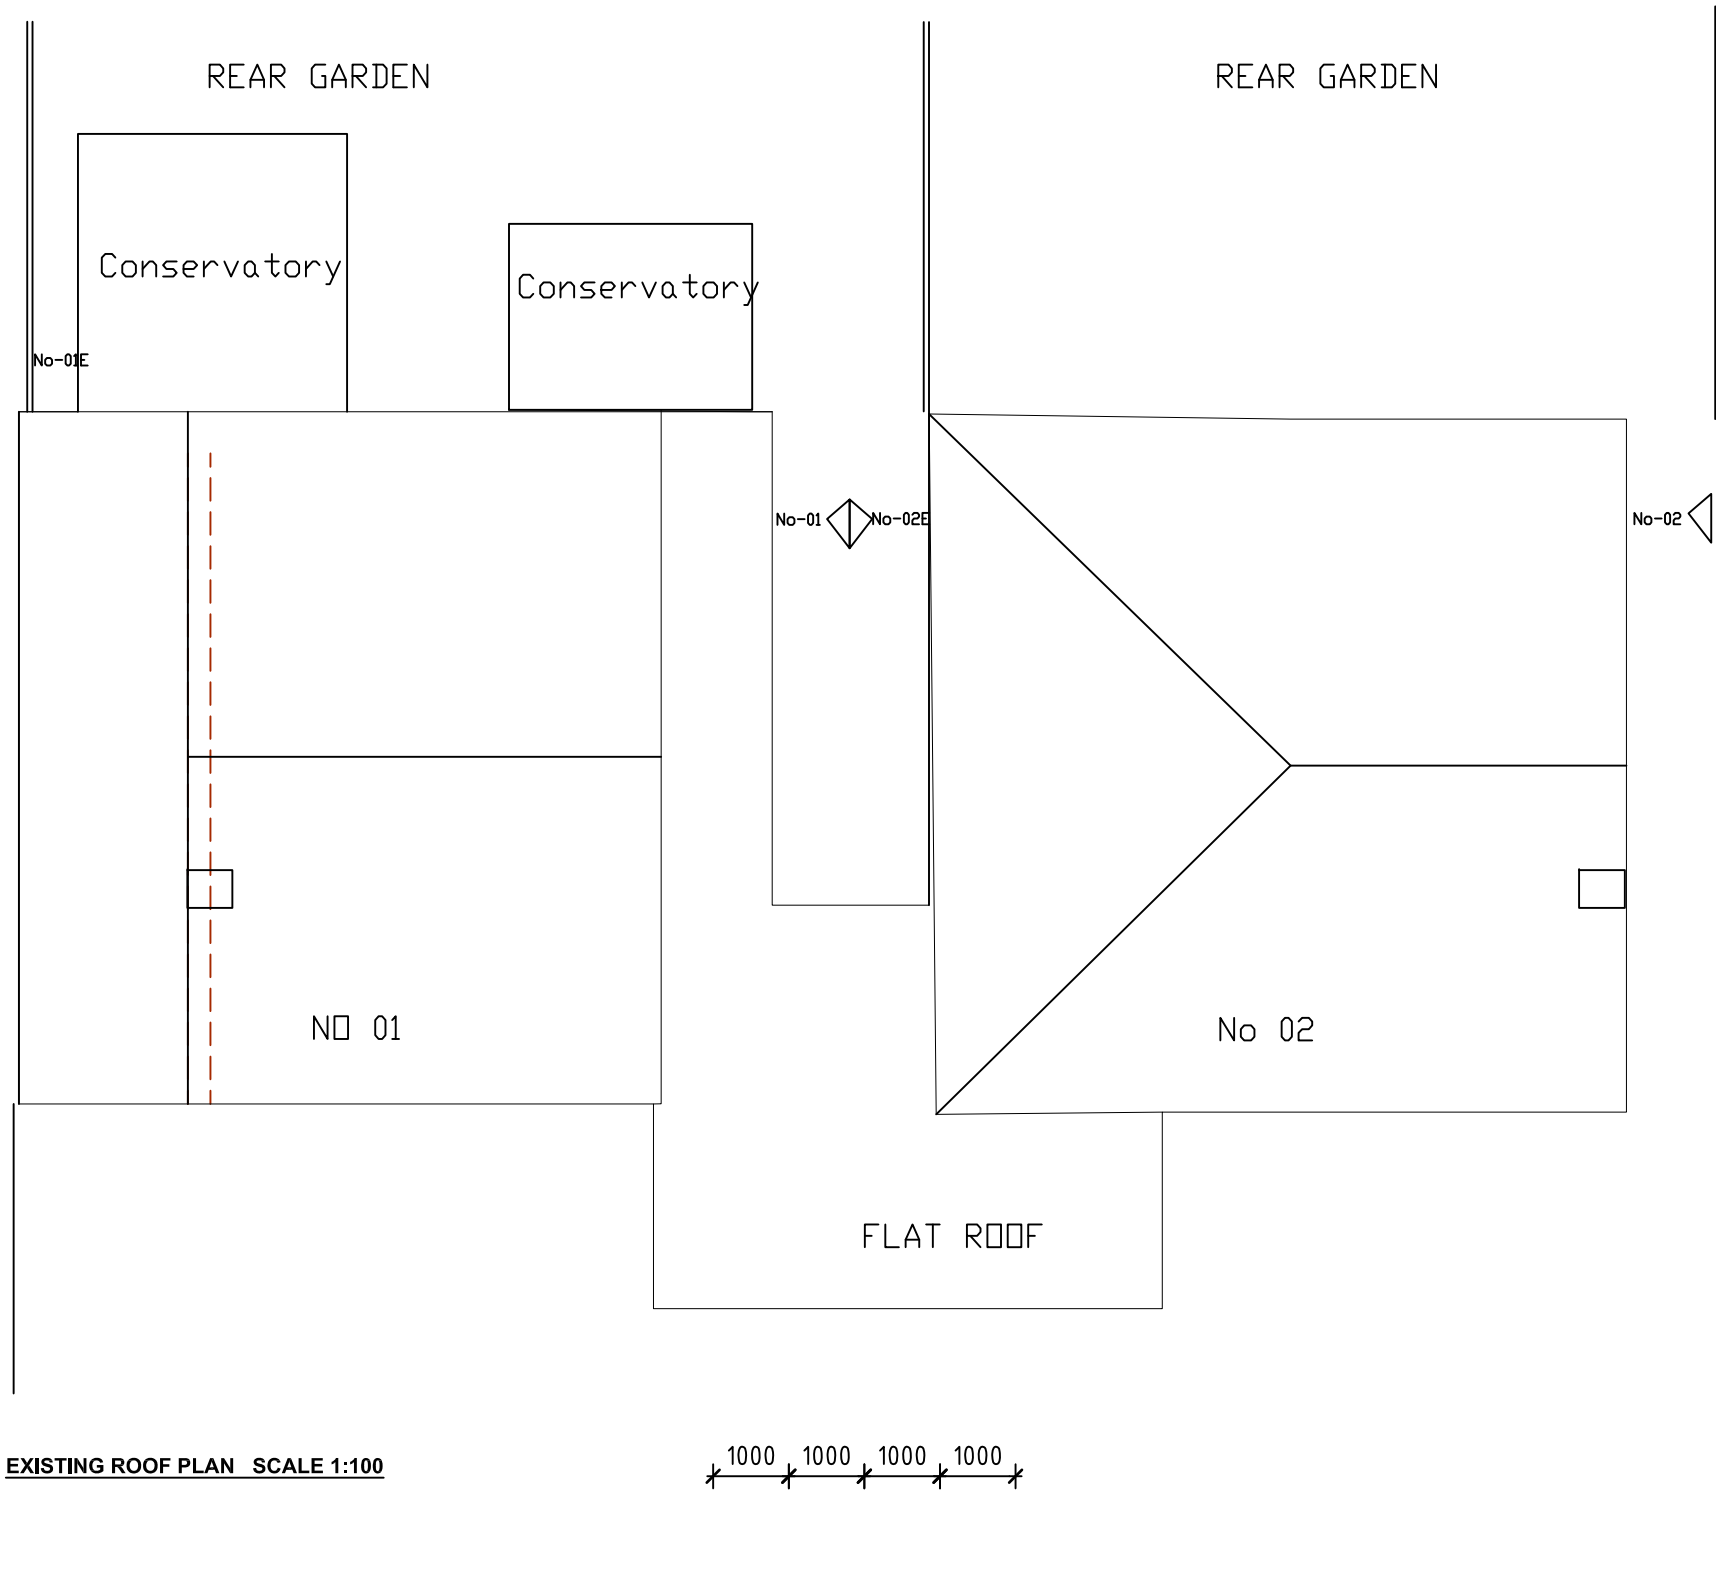

EXISTING ROOF PLAN SCALE 1:100

 

client:	MR AND MRS GUIN	1:100	DATE: OCT 2017
JOB TITLE:	1&2 Gurney Drive, Caversham Heights, Reading RG4 7LG	DRAWN BY/CHECKED BY:	
DRAWING TITLE:	ROOF PLAN AS EXISTING	DRAWING NO: 631-17-Extg -02	