




Rev.	Date	Note	Author	Checked

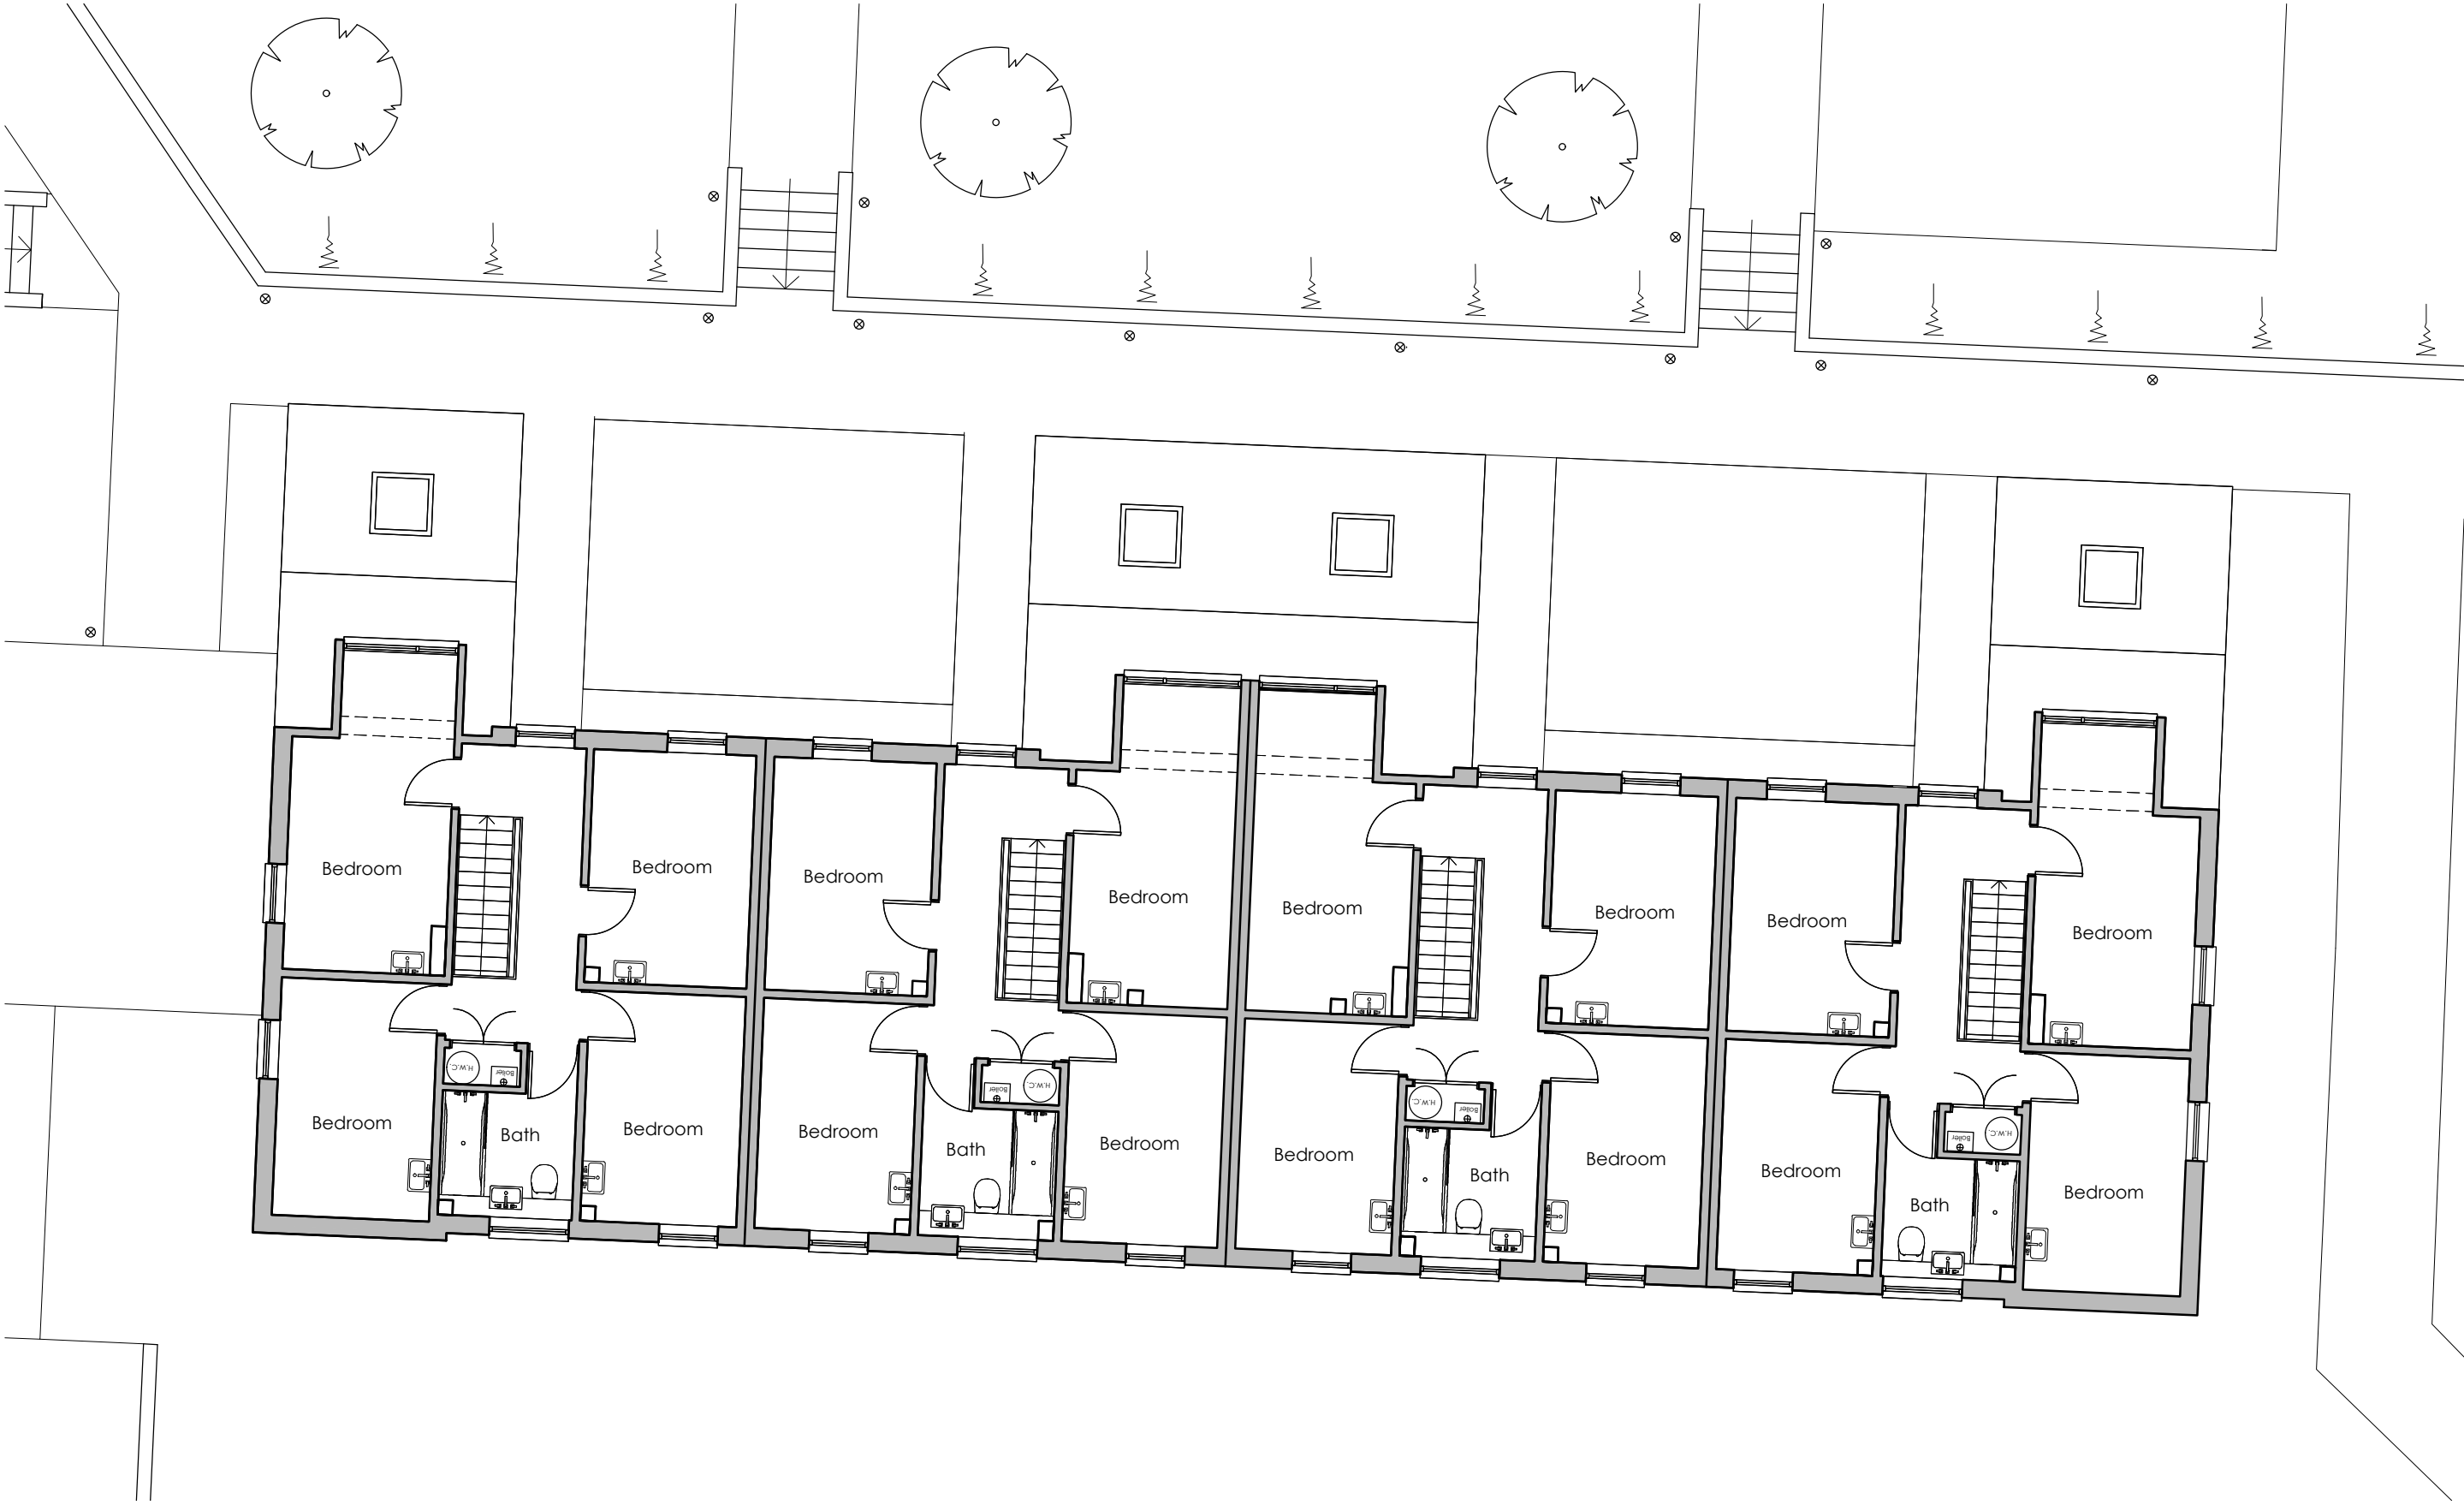

EXISTING BLOCK D FIRST FLOOR PLAN

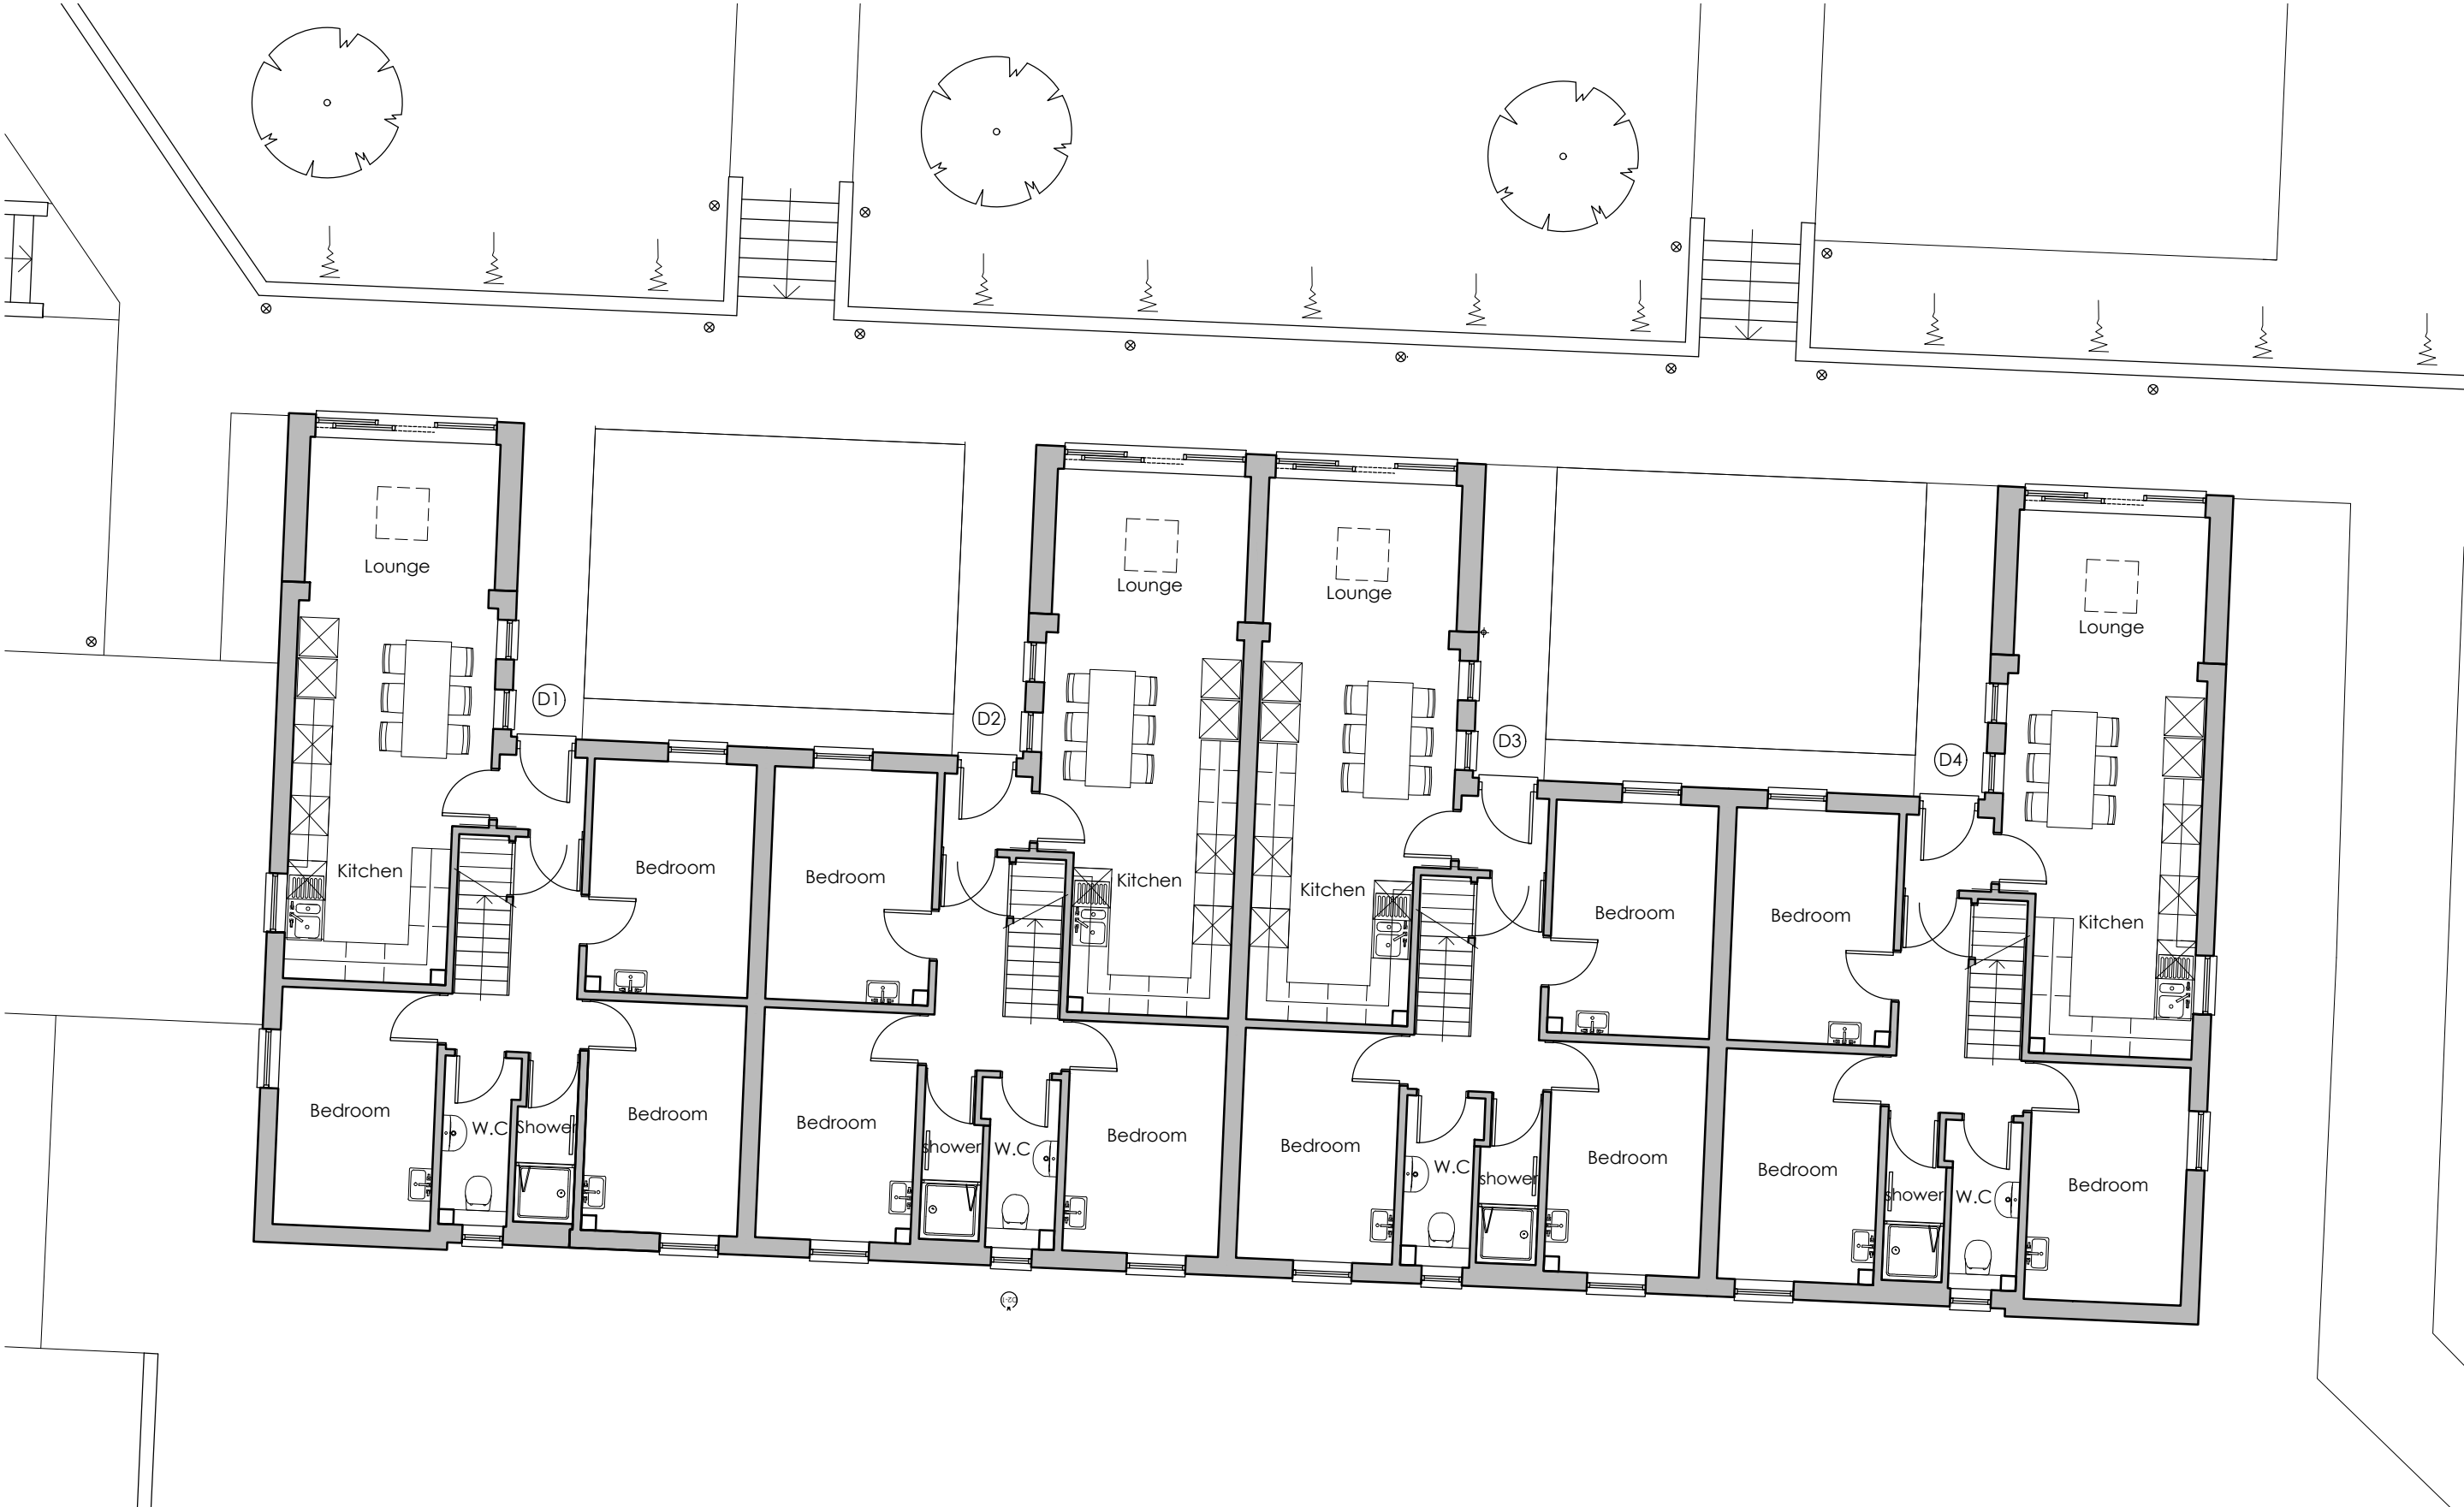

EXISTING BLOCK D GROUND FLOOR PLAN

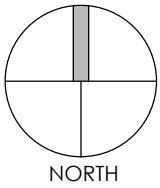

Project	Student Housing & Landscape Improvement Hillside House, Allcroft Road Reading RG1 5DJ				Drawing	Existing Block D Floor Plans				
					Job-Dwg Number	16002-PL-10		Rev.	-	
Client	Turner Estates				WESTON + CO ARCHITECTS Watlington House 44 Watlington Street Reading, RG1 4RJ T. 0118 375 0252 www.weston-co.com					
Status	PLANNING									
Scale	1/100		Sheet Size						A2	
Author	AS	Checked	CTW	Date					10/01/2017	