


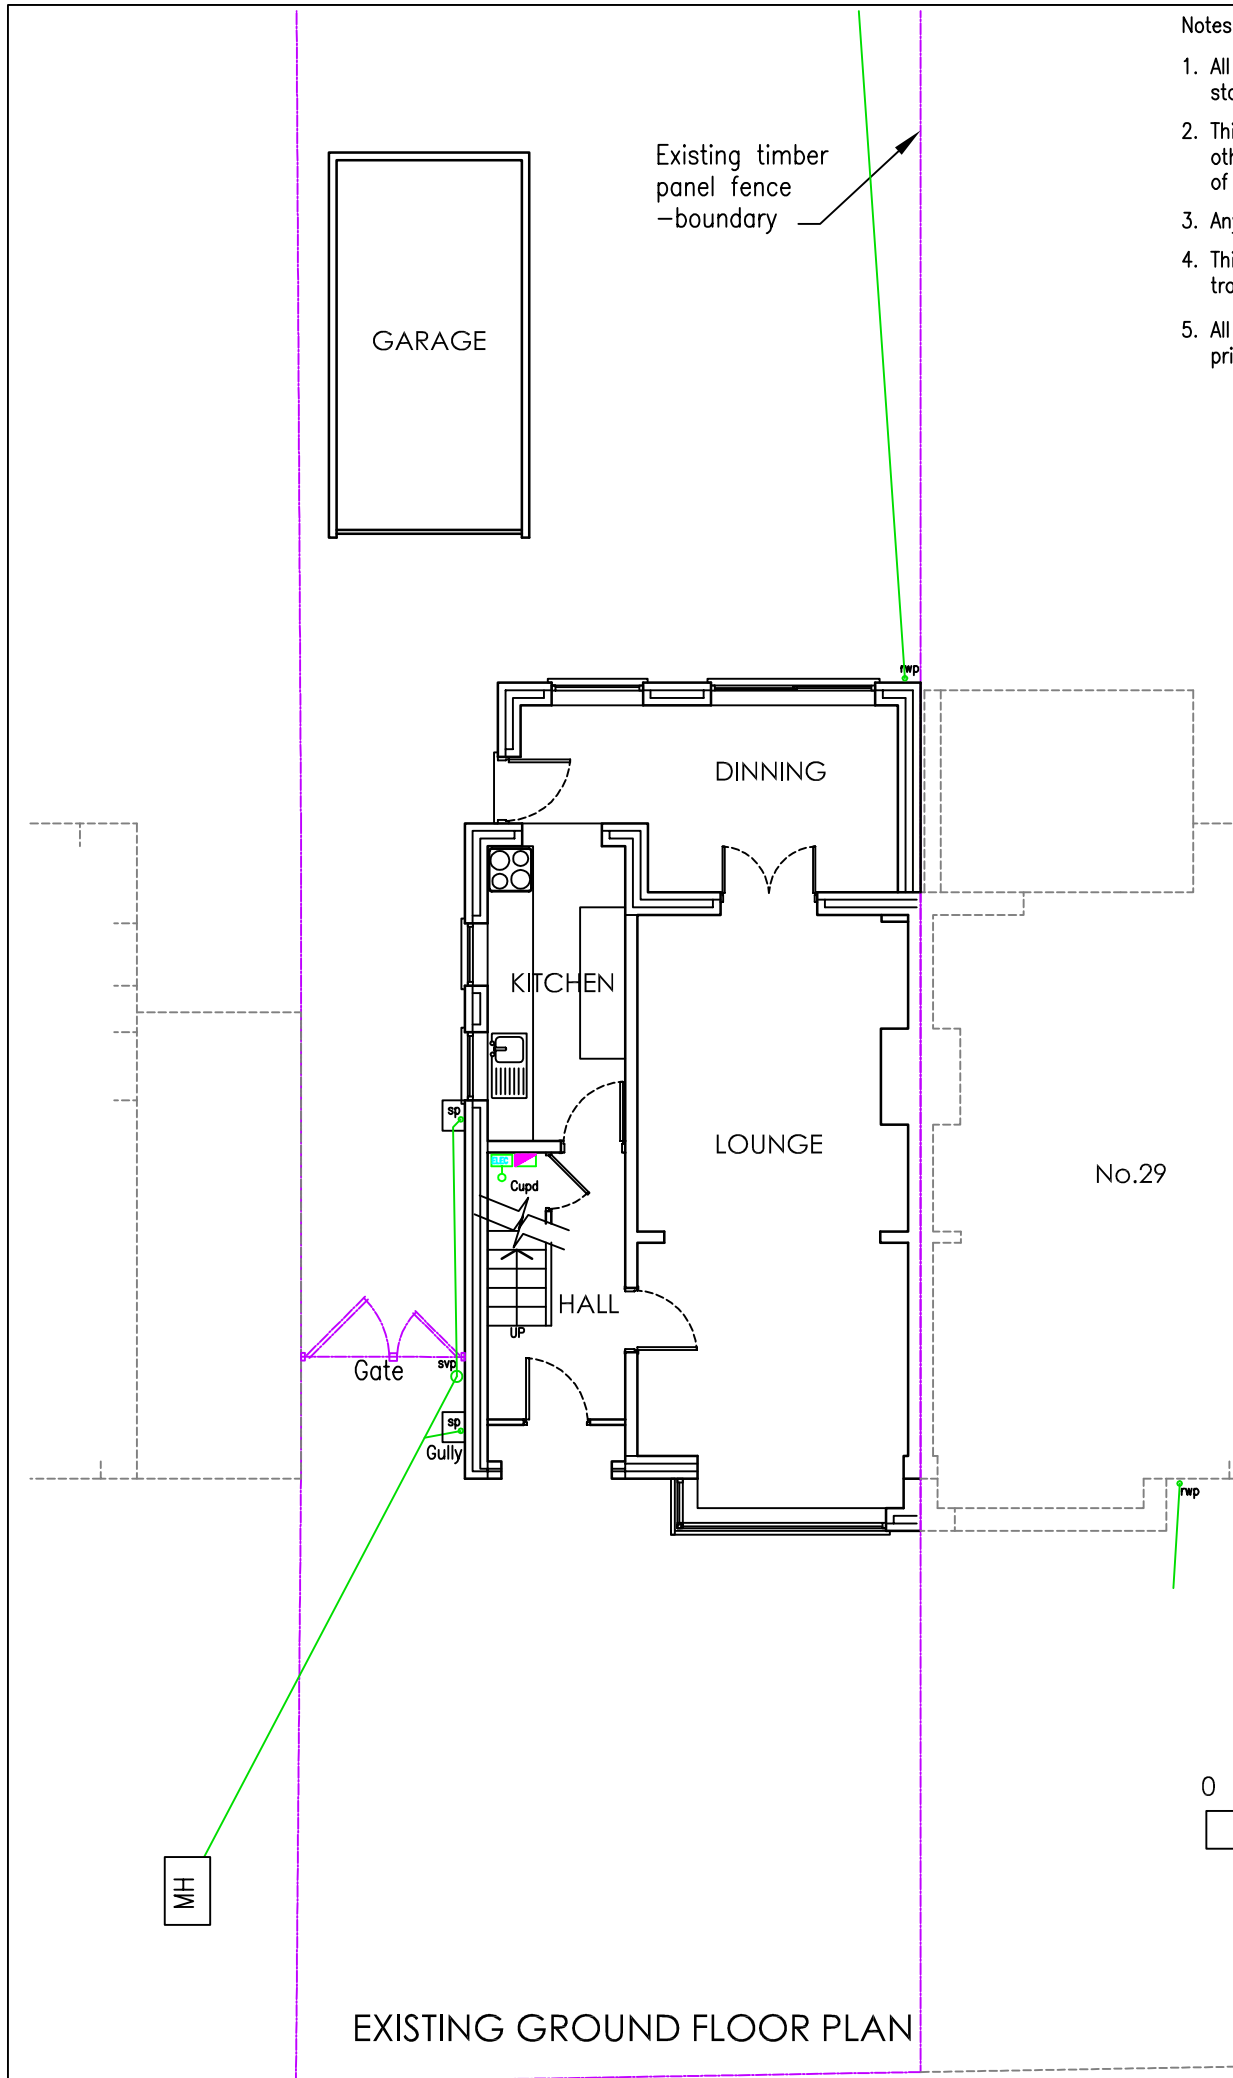


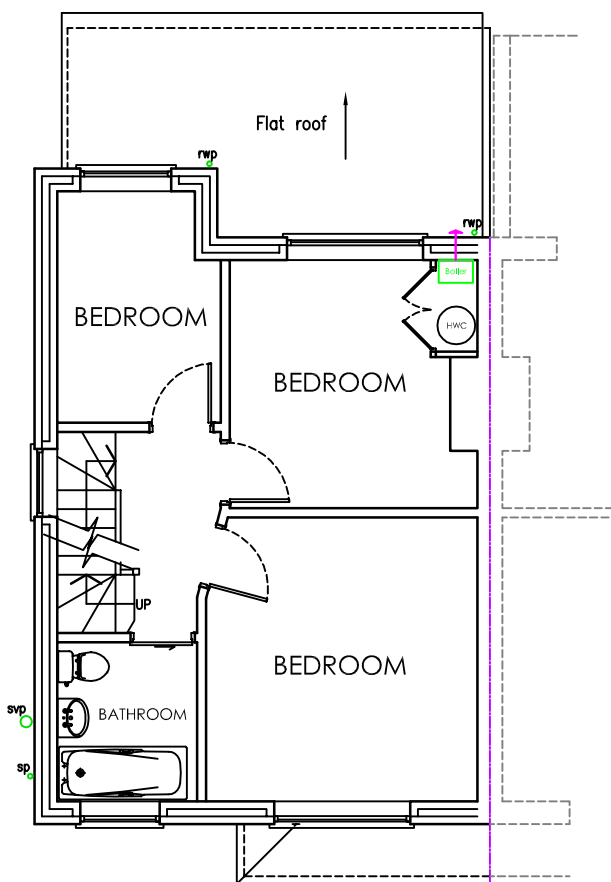


- Notes:-
1. All dimensions where shown are in millimetres unless stated otherwise.
 2. This drawing shall be read inconjunction with all other drawings & specifications which form part of the contract for the project.
 3. Any discrepancy to be referred to Mark David Smith Design
 4. This installation shall be coordinated with all other trades and existing site installations.
 5. All dimensions shall be checked and verified onsite prior to commencement of the works.

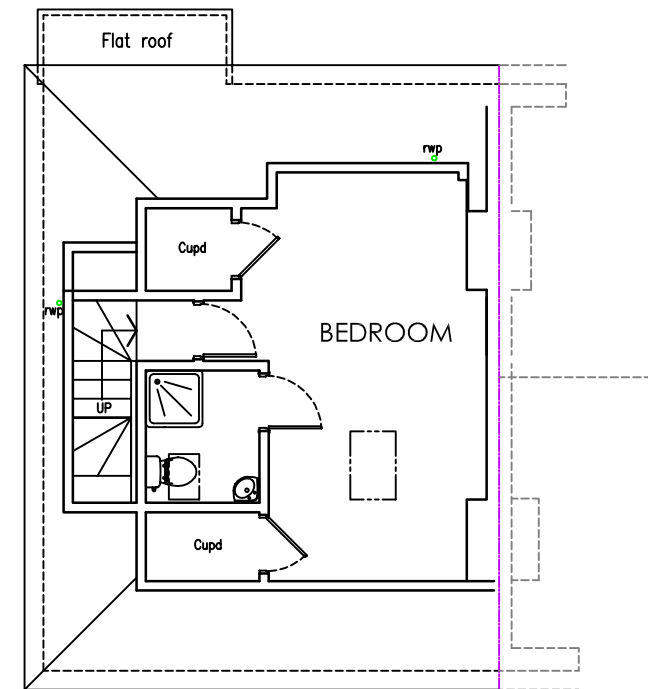

FIRST FLOOR PLAN

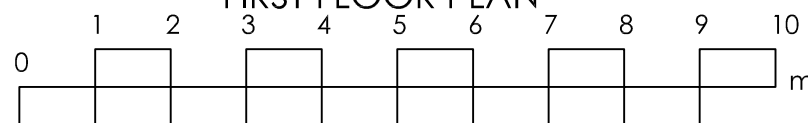

LOFT PLAN

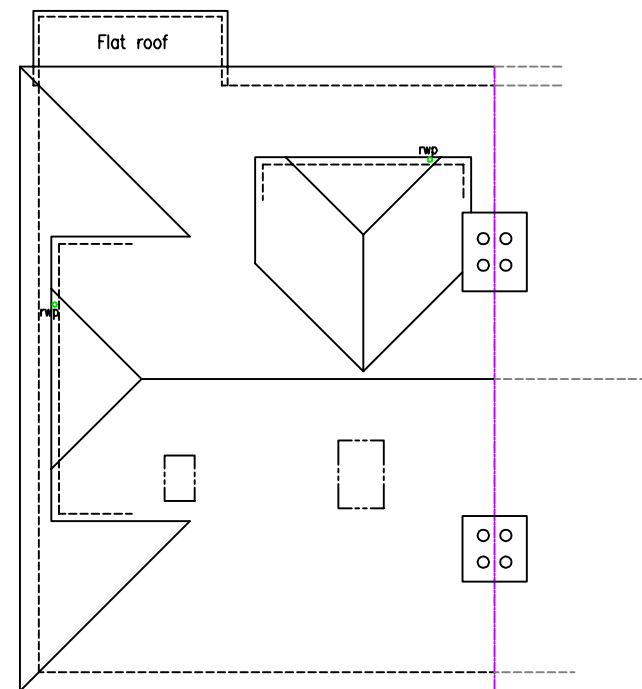

ROOF PLAN



Mark David Smith Design
 TEL: 07810 451187
 E-MAIL: mdsplanning@outlook.com

Client:	Mr & Mrs A Albanase	Scale:	1:100	Date:	22/03/16
Job:	28 Wendover Way, Tilehurst,. RG30 4RU	Drwn:	ms		
Drg:	Existing Plans	Drg No:	AA/003	Rev.	A