

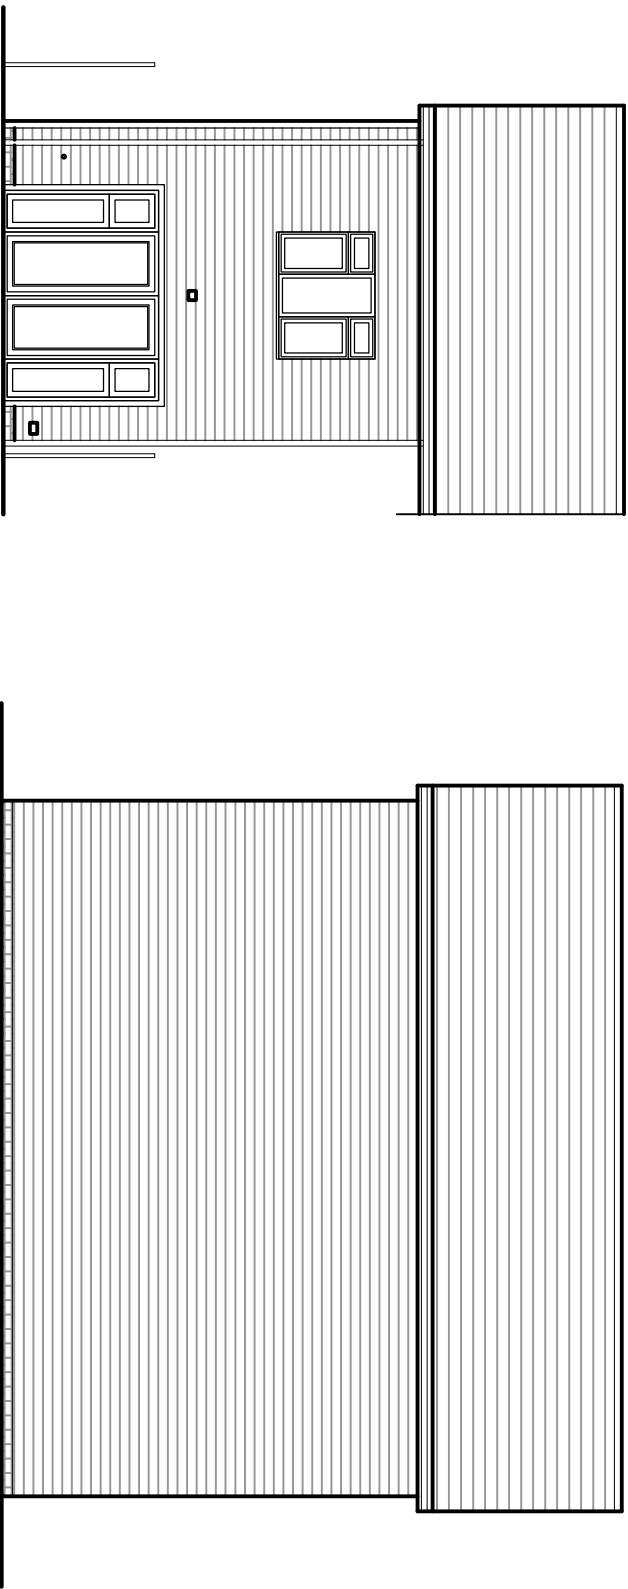


Date	Drawn	Check	Description	Rev.
15/03/17	NV	...	Side elevation 02 added, scale bar added	*

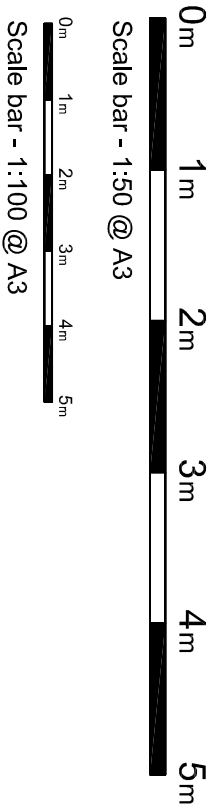


Existing Rear Elevation -
1:100 @ A3


Existing Side Elevation 01 -
1:100 @ A3

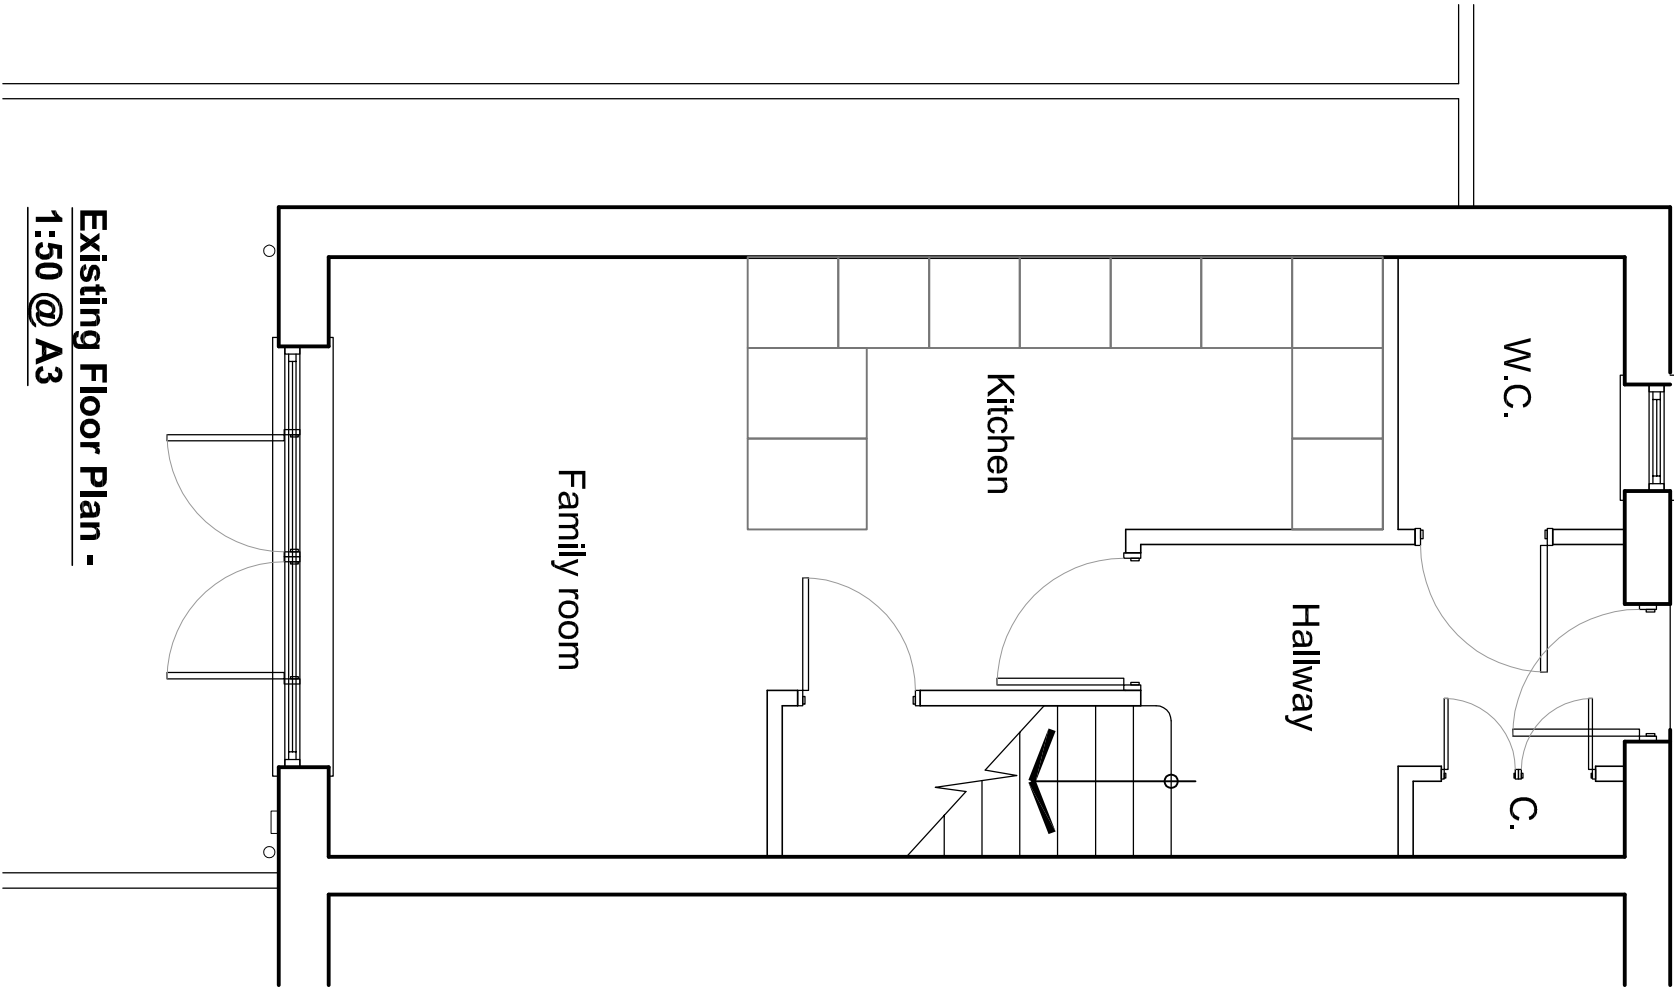

Existing Floor Plan -
1:50 @ A3

 

Existing Side Elevation 02 -
1:100 @ A3

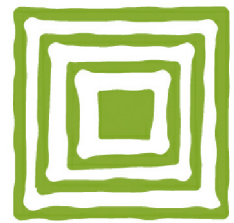

greenSquares
The Ultimate Outdoor Living Space

The intellectual property contained in this drawing remains the property of Green Squares Products Ltd, whose rights to be identified with the copyright , design and patents act 1988.

The information contained in this drawing shall not be copied or distributed without prior permission of the authors.

Any discrepancies shall be reported to Green Squares Products Ltd immediately.

Customer Name:- Judith Foss			
Site Address:- No.37 Waters Reach, Longwater Avenue Reading, RG2 6AB			
Drawing Title:- Existing GF Plan & Elevations			
Drawing No:- 002			
Sales Person:- Dinitar			
Date:- 23.02.17	Scale:- 1:100 @ A3		
Drawn by:- N.Young	Revision:- A		



greenSquares
The Ultimate Outdoor Living Space