



STUDIO OL3

ARCHITECTURAL DESIGN

PROJECT DESCRIPTION


Proposed Re Fit Dr Martens Store

24 Queen Victoria Street, Reading, RG1 1TG

Internal Shop Fit -

- 1. New wall finishes (review of existing structural wall finishes to be utilised),
- 2. decoration to ceilings, new shop furniture,
- 3. new power and data,
- 4. New HVAC Installation,
- 5. new graphics and visual displays,
- 6. new signage,
- 7. new storage racking

SITE KEY

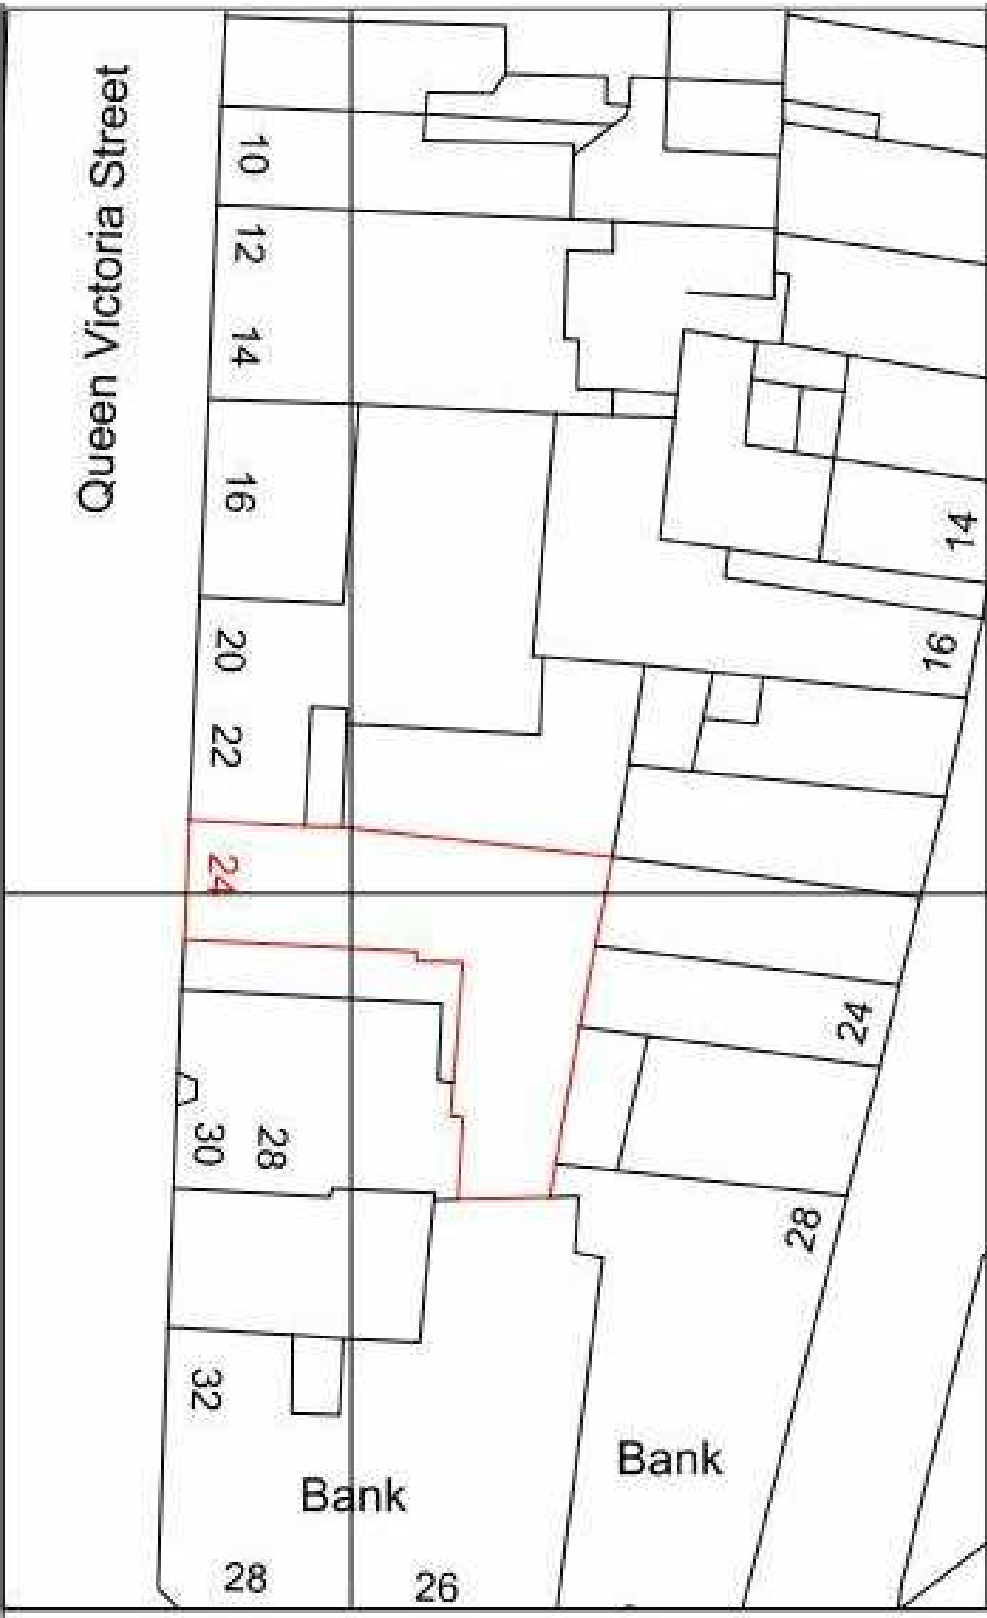

PROJECT DIRECTORY

Client: Airwair International - Cobbs La, Wellingborough NN29 7SW - Contact - Mr David Ridgway - david.ridgway@drmartens.com

Project Manager: Clover Interiors

Designer: Studio OL3 Architectural Design Ltd - Unit 23 Braodway Business Park Oldham, OL9 9 XA - Contact - Craig Devenport - design@studio-ol3.co.uk

Main Contractor: Clover Interiors

Electrical Contractor: TBC

Signage Contractor: Maxwell Jones Studios Ltd 58K Arthur Street, Lakeside, Redditch, Worcs, B98 8JY

SHEET INDEX

Sheet No.	Revision	Sheet Name	Drawn By	Sheet Issue Date
000		Cover Sheet	CD	05/17/17
001		Layouts as Existing	CD	05/17/17
101		General Arrangements	CD	05/17/17
103		Reflected Ceiling Plans	CD	05/17/17
104		Floor Finishes	CD	05/17/17
105		Elevations	CD	05/17/17
106		Detail Sheet	CD	05/17/17
107		Store Front	CD	05/17/17
108		Fire Strategy	CD	05/17/17
109		Indicative Electrical	CD	05/17/17
110		Furniture Setting Out	CD	05/17/17
111		Visuals	CD	05/17/17

