


General Notes:-

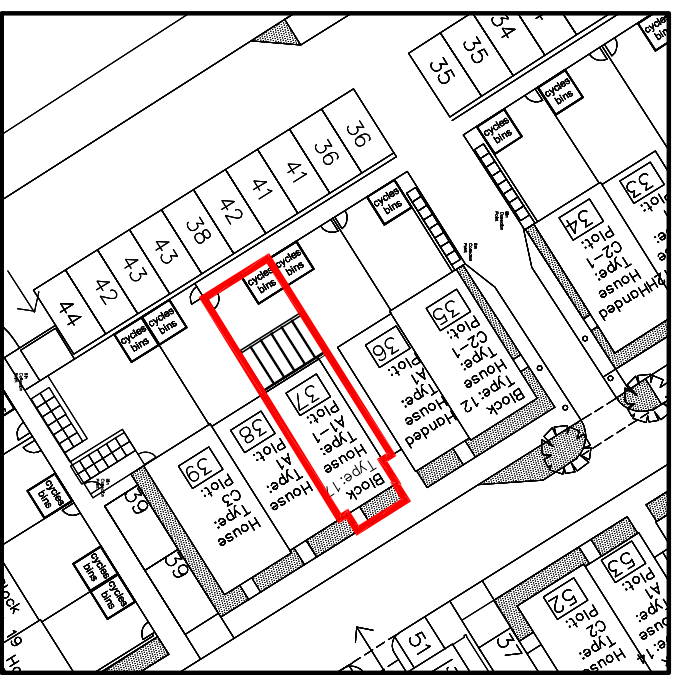

Site Plan - 1:500

KEY:-

Planning Application
Boundary



Scale Bar - 1:500 @ A3



Customer Name:- Judith Foss

Site Address:- No.37 Waters Reach,
Longwater Avenue
Reading, RG2 6AB

Drawing Title:- Proposed Site Plan

Drawing No:- 004


Sales Person:- Dinitar

Date:- 08.02.17	Scale:- 1:500 @A3
-----------------	-------------------

Drawn by:- N.Young	Revision:- A
--------------------	--------------



The Ultimate Outdoor Living Space

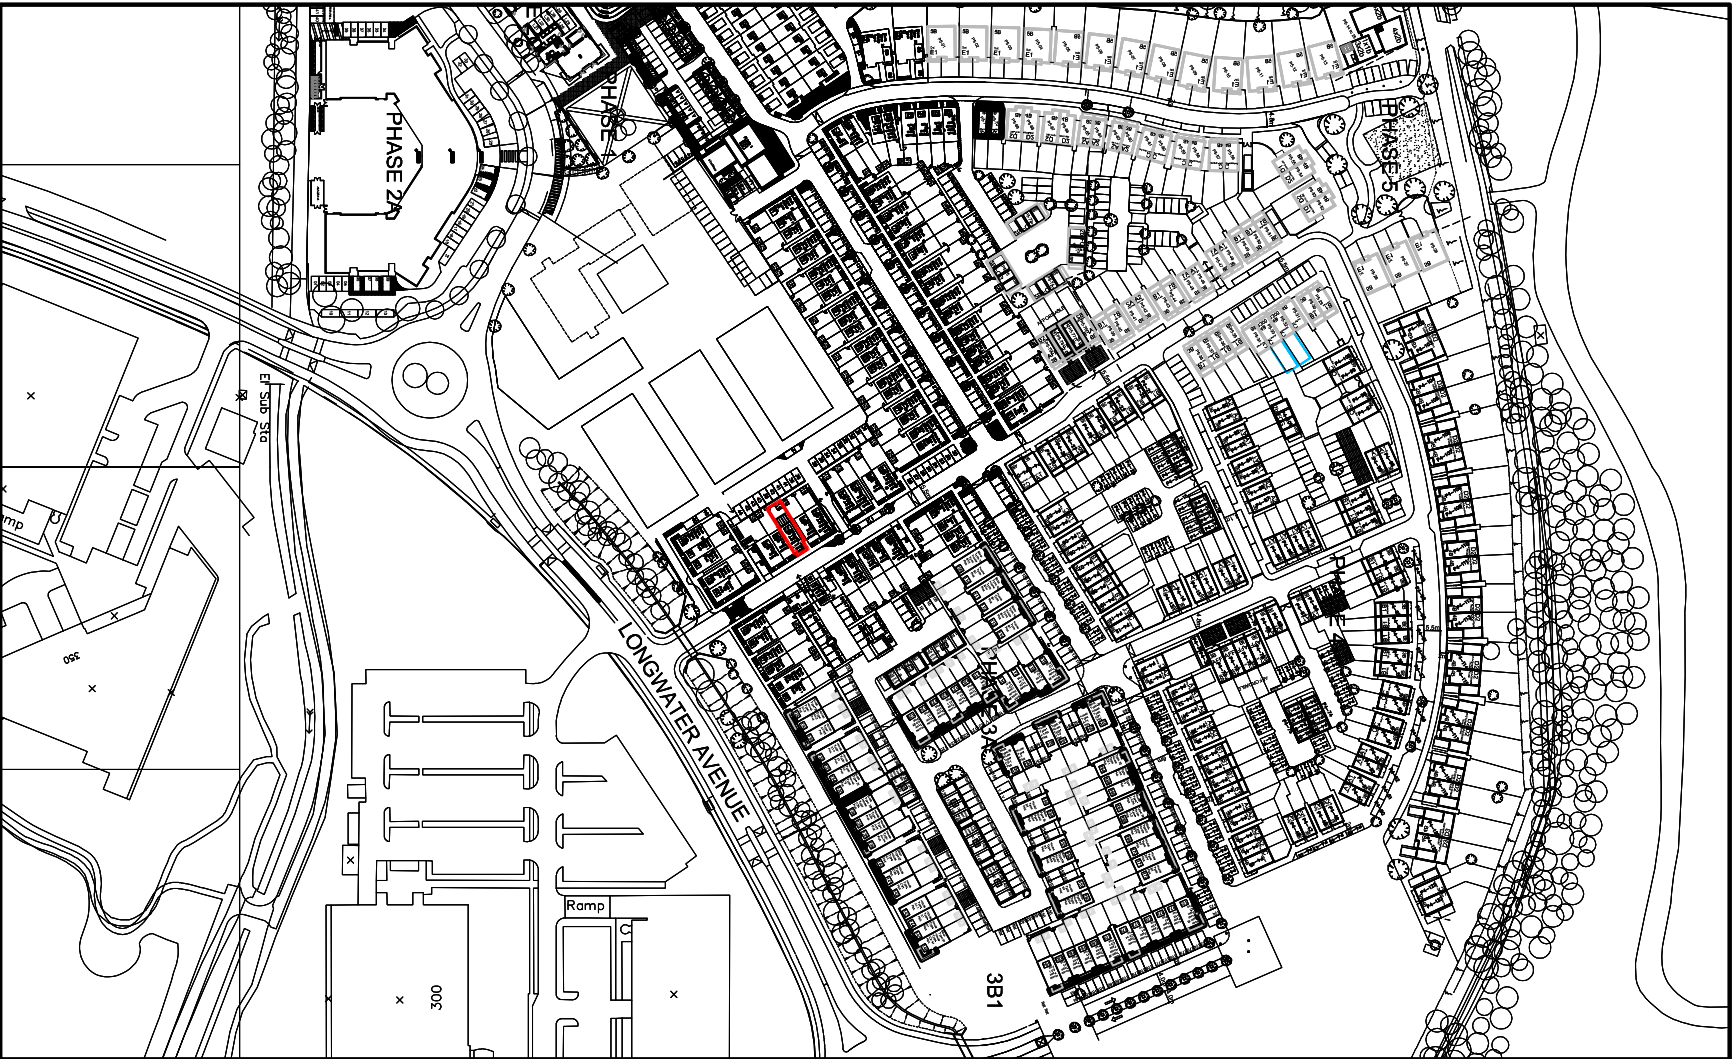


Location Plan - 1:2500



Location Plan - 1:1250



Location Plan - 1:10,000

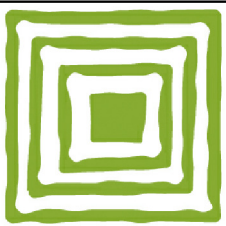

The Ultimate Outdoor Living Space

The intellectual property contained in this drawing remains the property of Green Squares Products Ltd, whose rights to be identified with the copyright , design and patents act 1988.

The information contained in this drawing shall not be copied or distributed without prior permission of the authors.

Any discrepancies shall be reported to Green Squares Products Ltd immediately.