


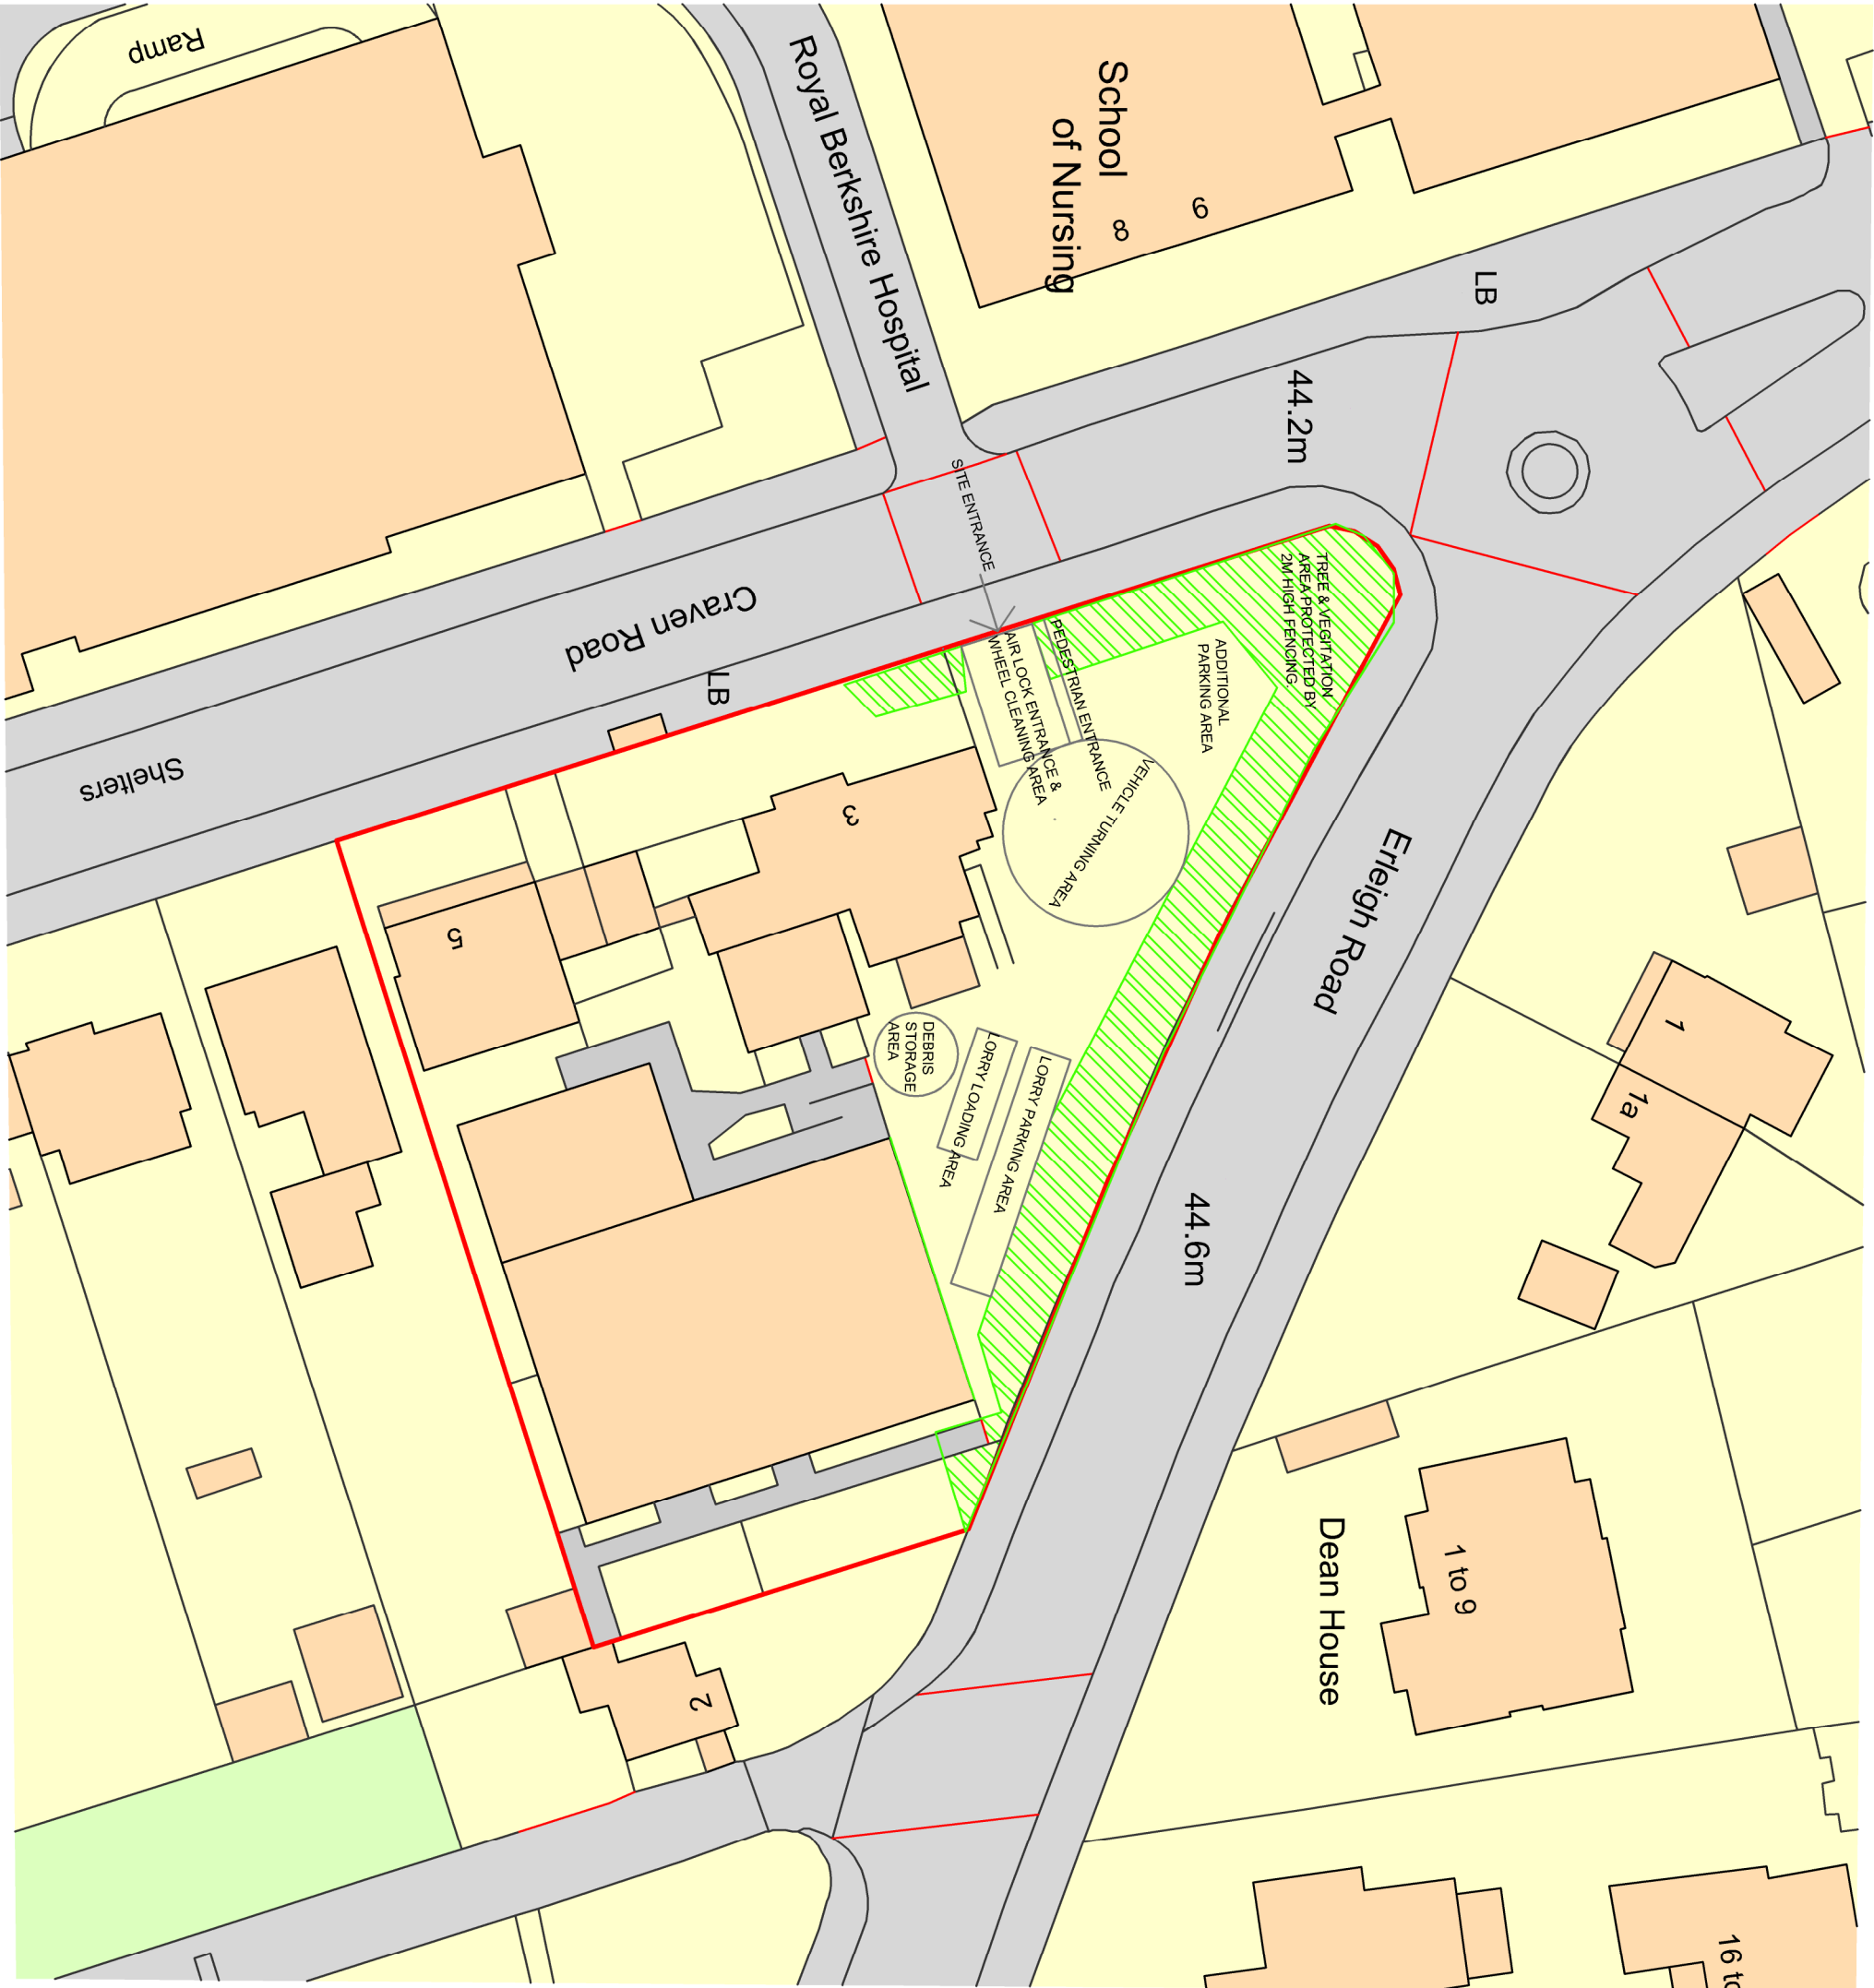

Ordnance Survey, (c) Crown Copyright 2017. All rights reserved. Licence number 100022432

Revisions:-		
Date	Rev.	Description
DD.MM.YY	-	

- Notes:-
1. The contractor is responsible for checking dimensions.
 2. Do not scale, work to figured dimensions.
 3. All discrepancies to be verified with the CONTRACT ADMINISTRATOR before proceeding with work

EDTS
Estates Design & Technical Services

St Marks Hospital, St Marks Road,
Maidenhead, Berkshire SL6 6DU.
Tel N° 01753 638600
Email: design@edts.org.uk
Website: www.edts.org.uk

Berkshire Healthcare NHS Foundation Trust

Client:-

**Berkshire Healthcare
NHS Foundation Trust**

Location:-

3-5 Craven Road, Reading

Scheme:-

Resolving Planning Issues.

Drawing:-

Existing Site Plan.

Drawn by:-	Promap	Scale:-	1:500
Original Date:-	27.01.17	Paper size:-	A3
Block N°:-	N/A	Floor:-	N/A
Department:-	N/A		
Drawing Number:-	16014_P_001		Revision:- -