
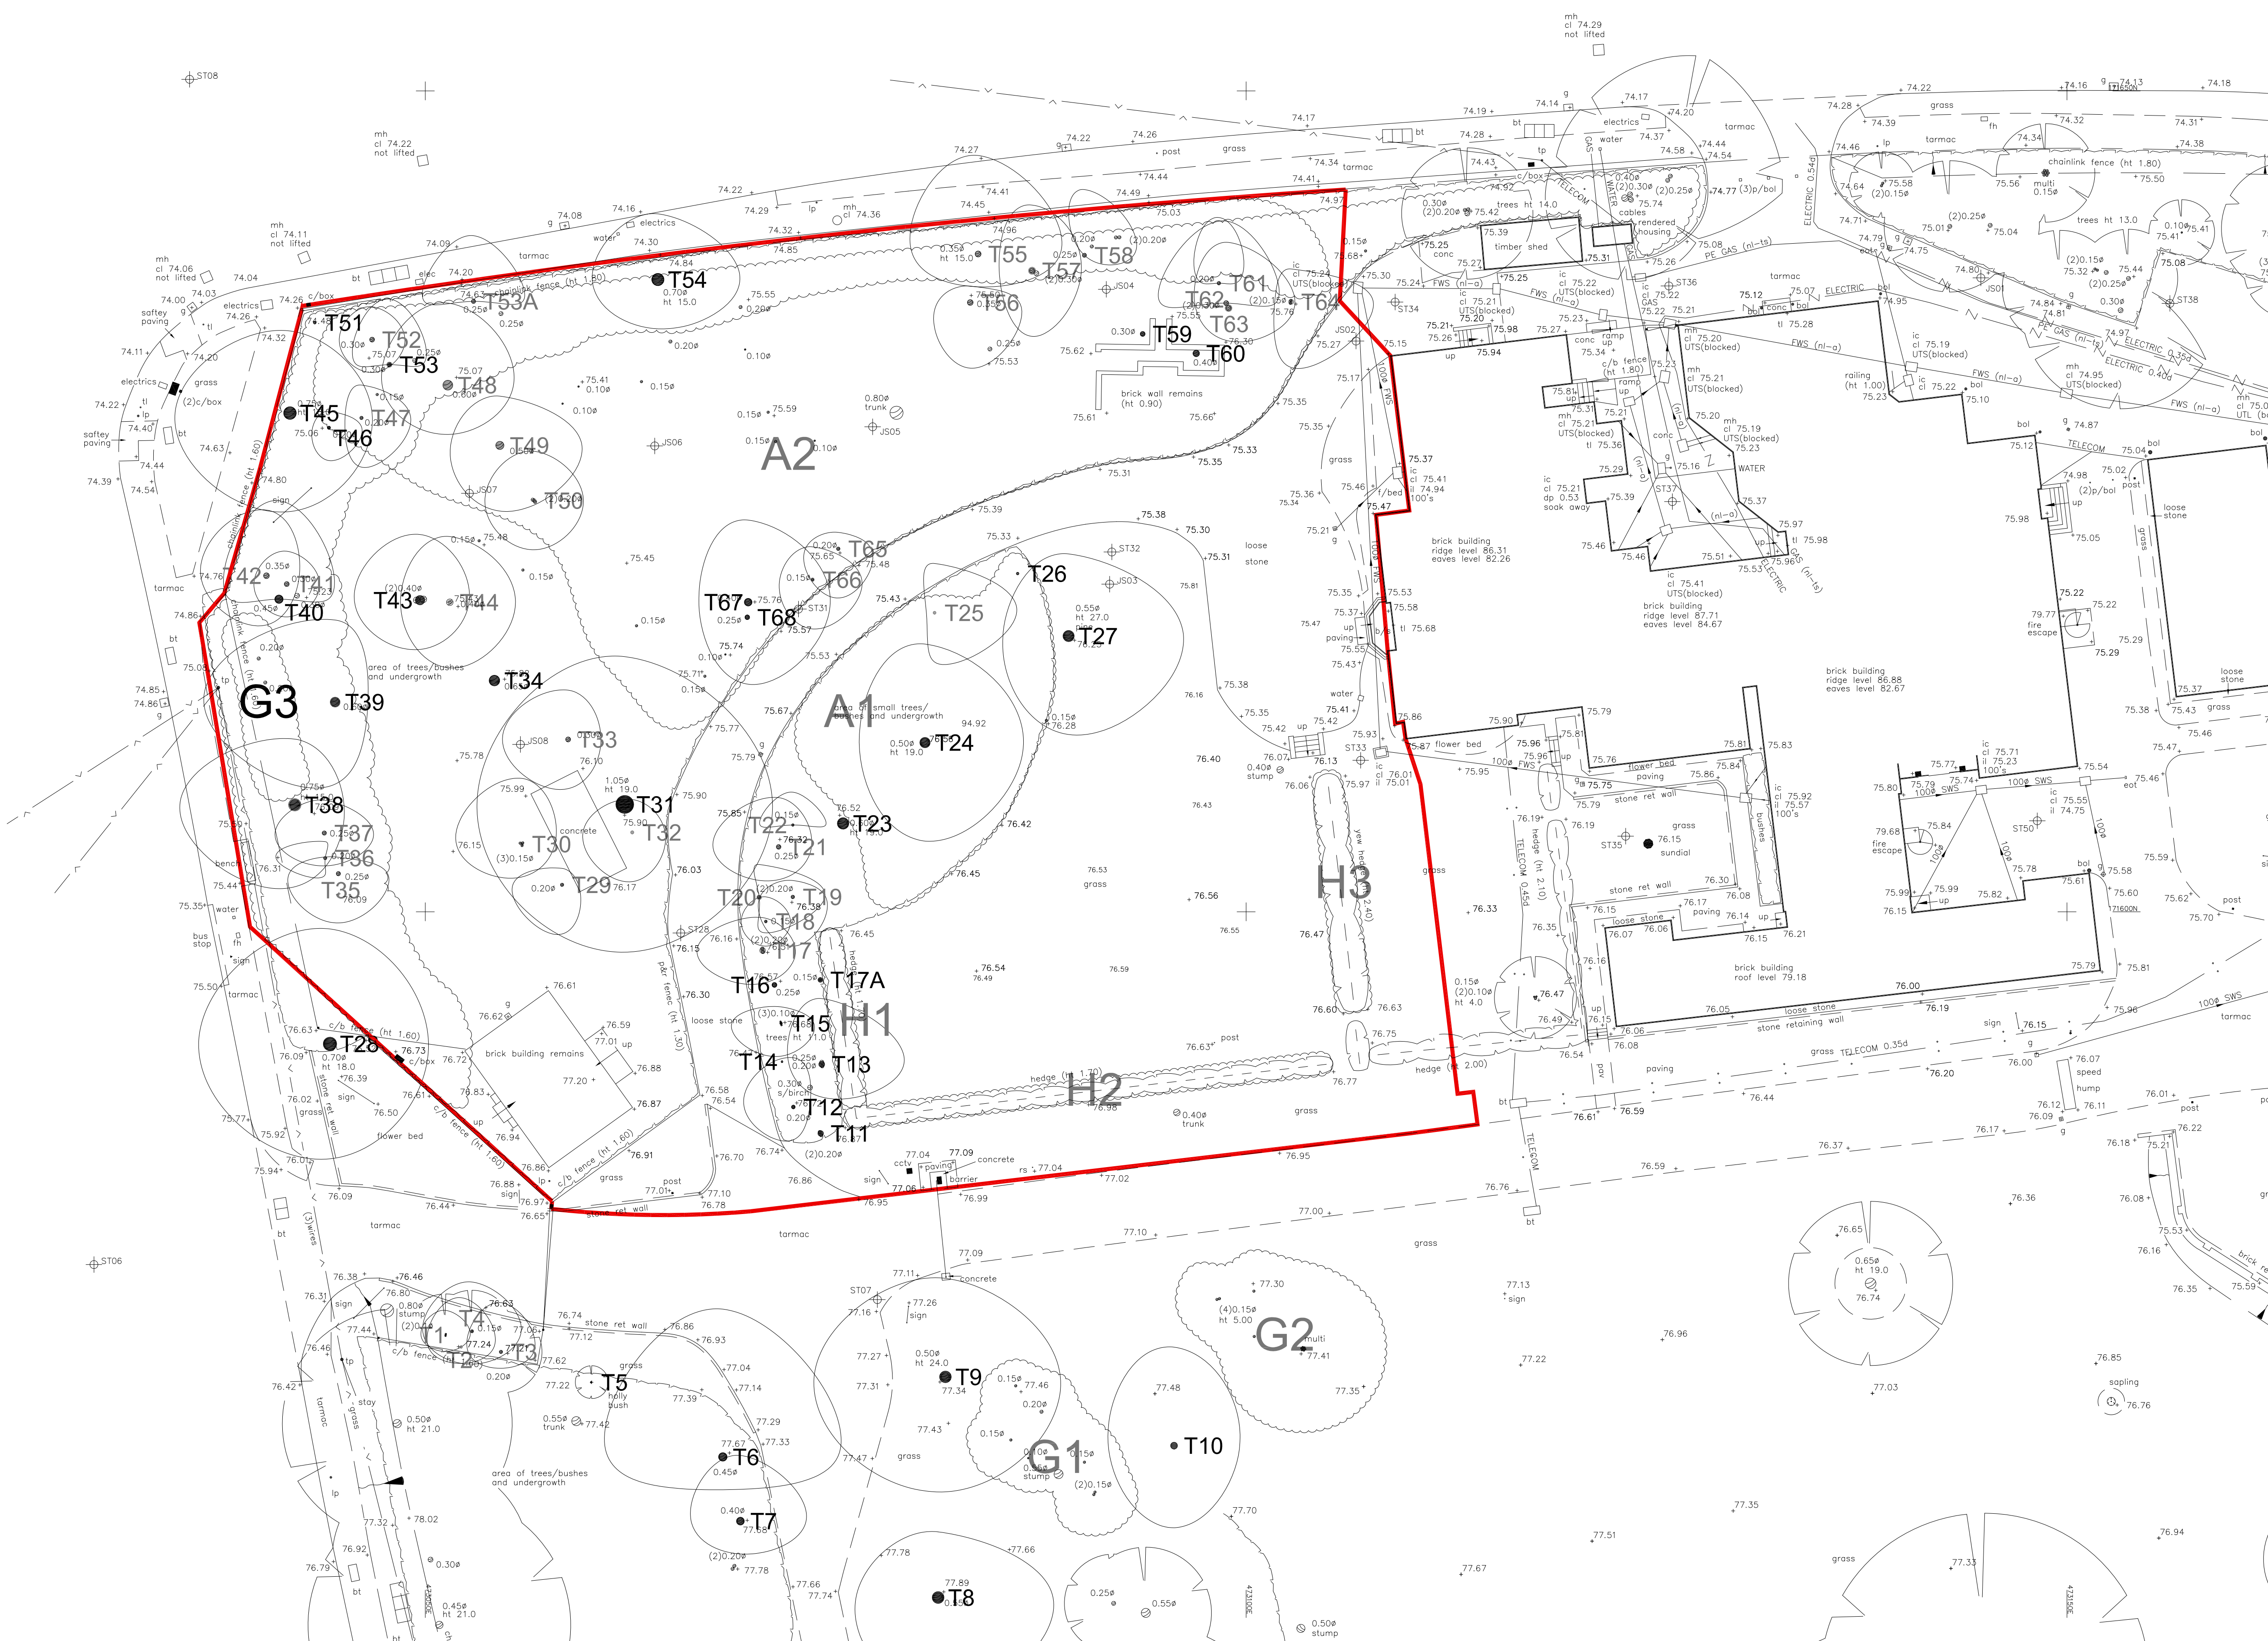


 

B	12/05/2017	PB	PB
A	24/02/2017	PB	PB
Issue	Date	Drawn	Checked

Project Number	1622	Scale	1:200 at A1
		Status	Planning

Project	Pedestrian Safety & Car Parking Improvements
Client	Leighton Park School

Title	Existing Site Plan
-------	--------------------

Reference	1622-2040	Issue	B
-----------	-----------	-------	---