



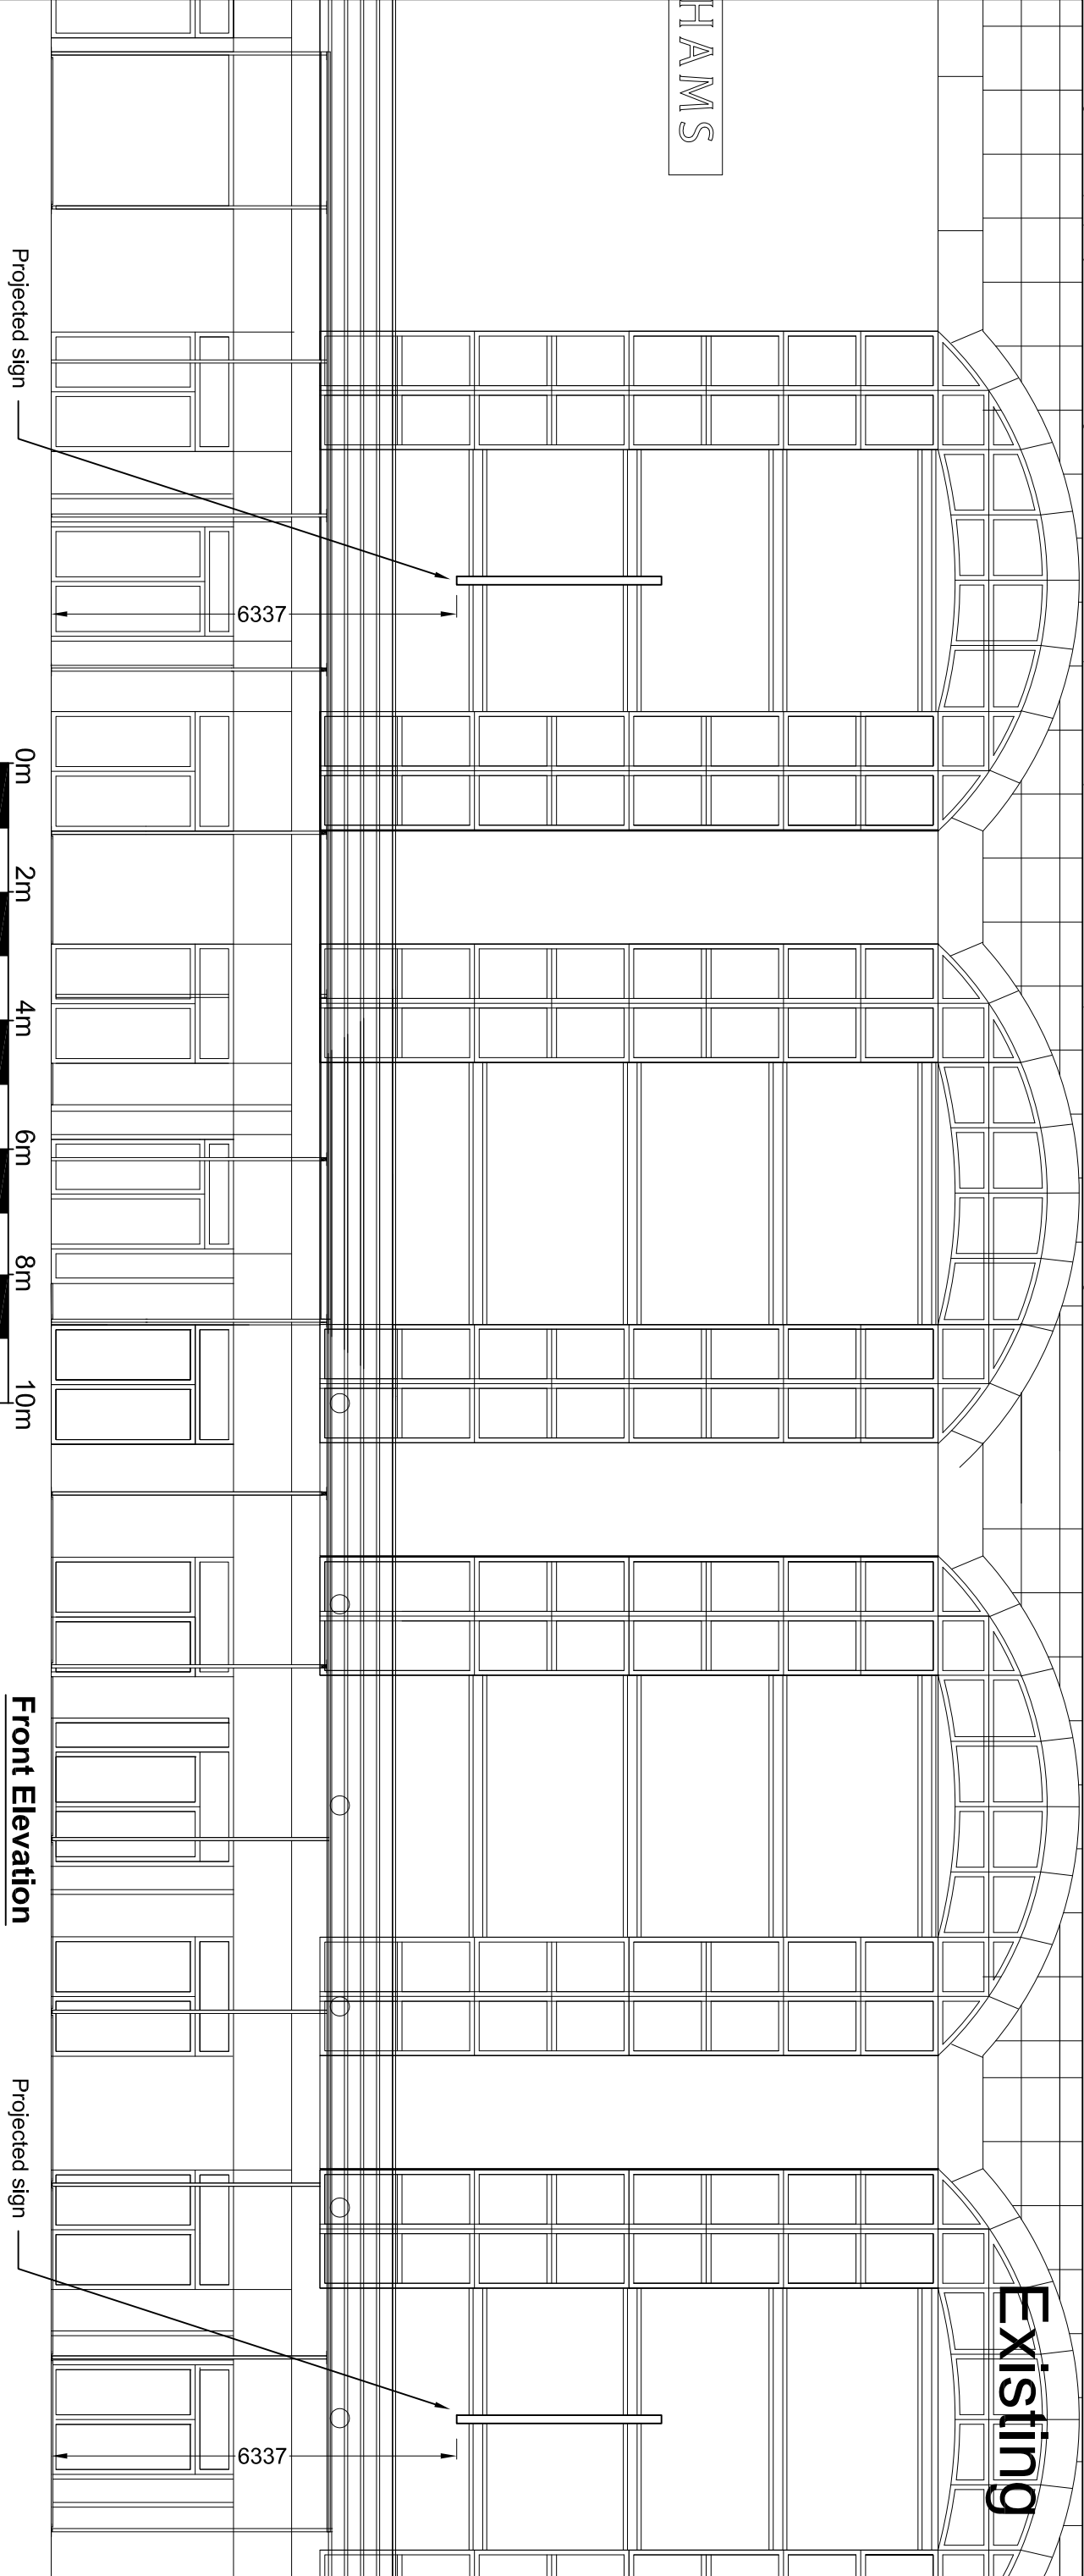

Front Elevation
Scale 1:100

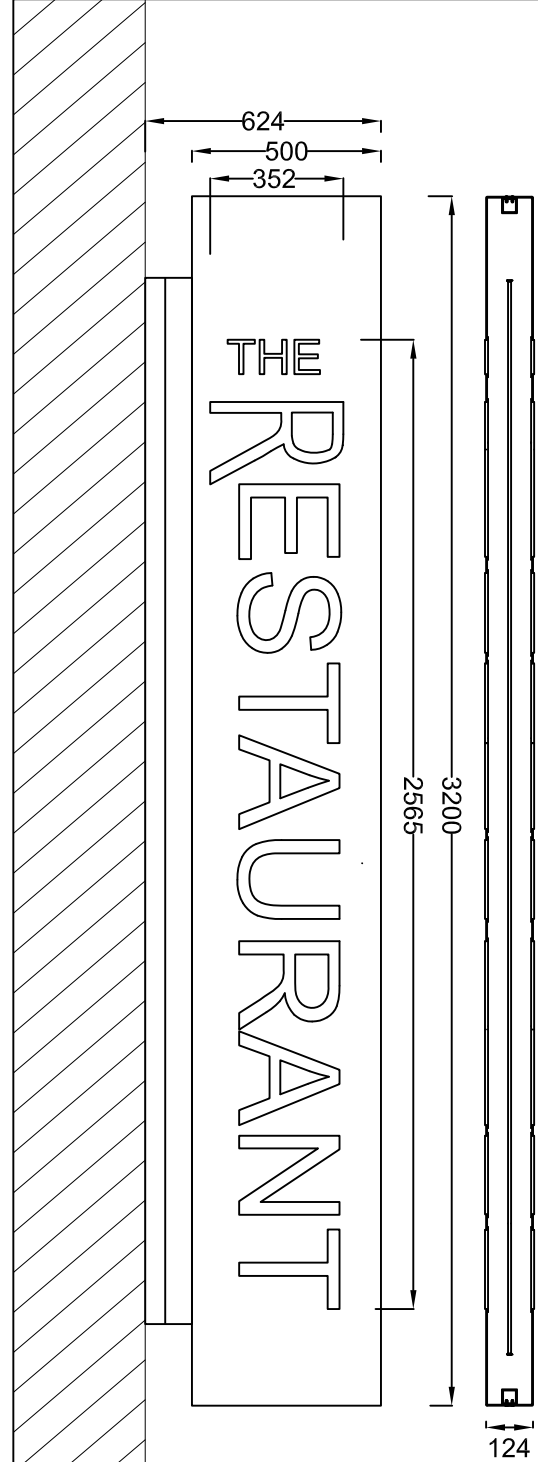

Projected sign - 2 off

Scale 1:20

Folded and welded 2.5mm aluminium outer panels are finished black.

Panels are fixed around a steel inner frame. Fret cut text in the panel faces is fitted with push through 5mm opal acrylic.

Signs are fitted with low energy white LEDs which provide internal illumination of the letters.

Inner frame is welded to fixing arms which are covered by folded and welded 2.5mm aluminium shrouds finished black.



Technical Signs
Floor 1 - Unit 3
Hillie Business Centre
132 St Albans Road
Watford, Herts, WD24 4AE
Tel: 01923 811999
Fax: 01923 811998
E-mail: info@technicalsigns.co.uk

Client: Franco Manca / The Real Greek			
Address/Job details			
The Oracle			
Reading			
RG1 2AT			
Existing Signs			
Job No: 1806/1841			
Drawn by	Date		
DN	22/05/17		
Scale	Drawing No		
As specified (A3)	595681-1		
			Rev