
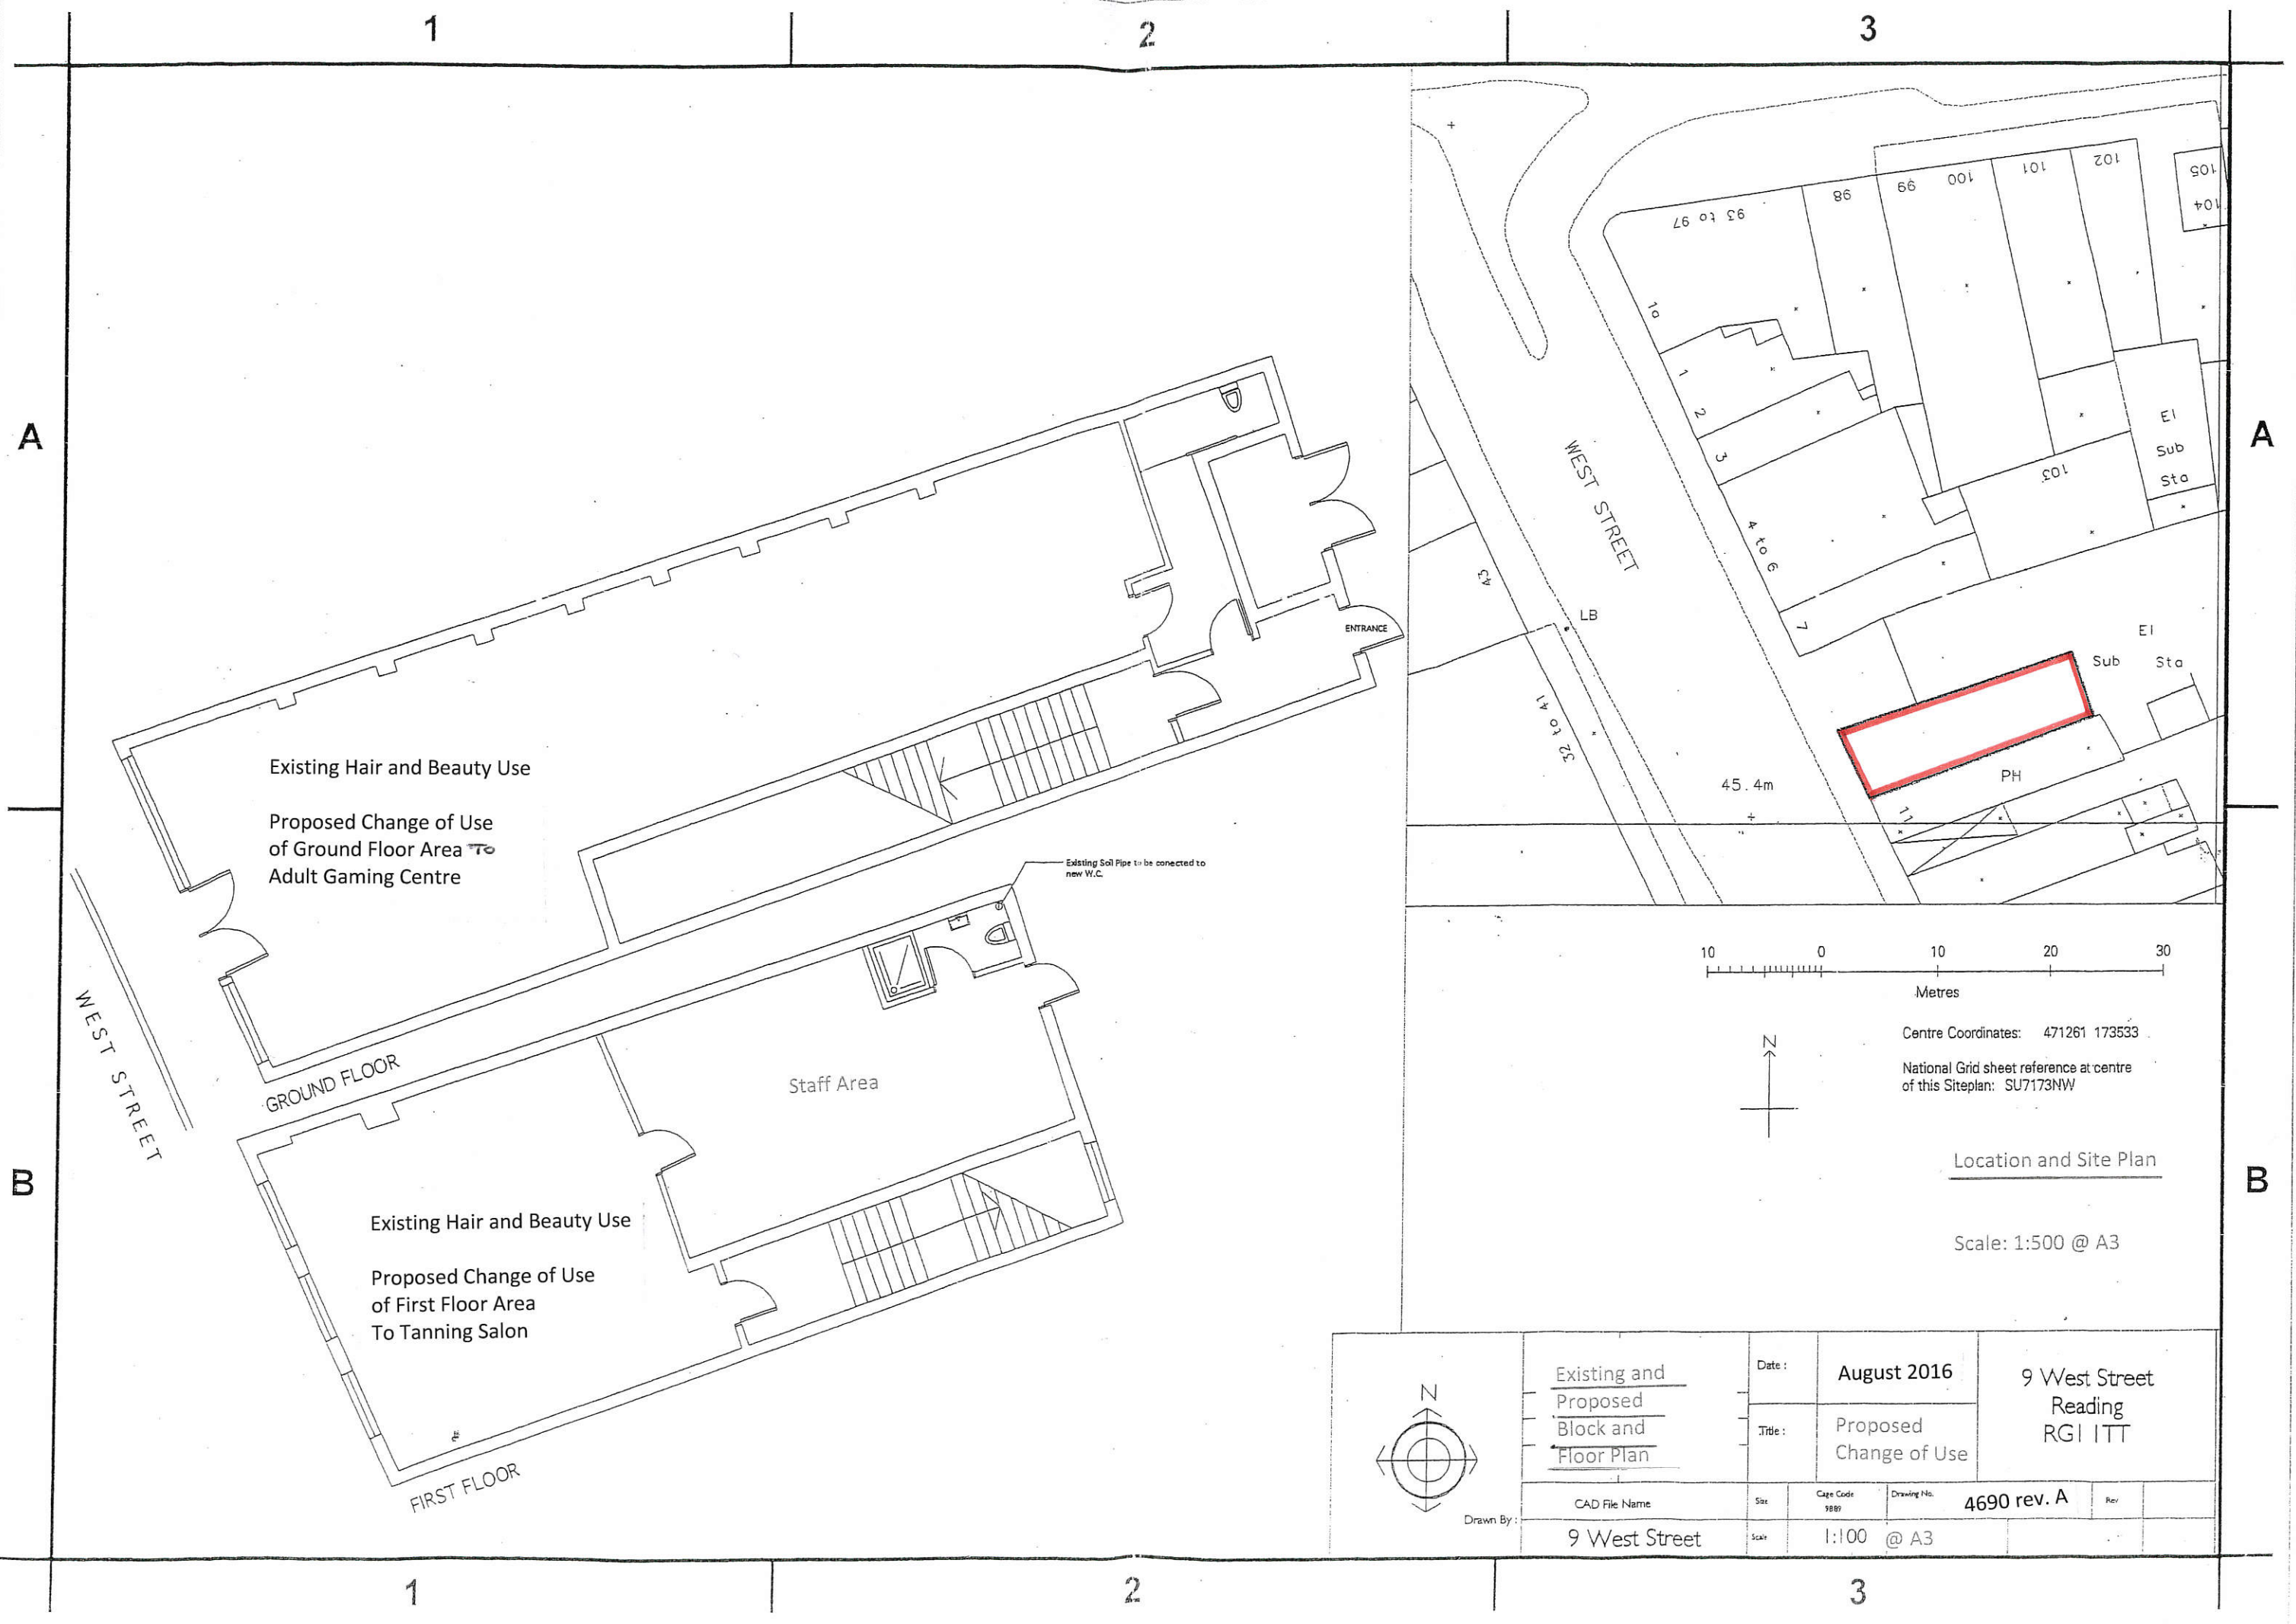


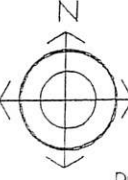

	Existing and Proposed Block and Floor Plan		Date :	August 2016	9 West Street Reading RG1 1TT	
			Title :	Proposed Change of Use		
Drawn By :	CAD File Name	Size	Cage Code	Drawing No.	4690 rev. A	Rev
	9 West Street	Scale	1:100	@ A3		