




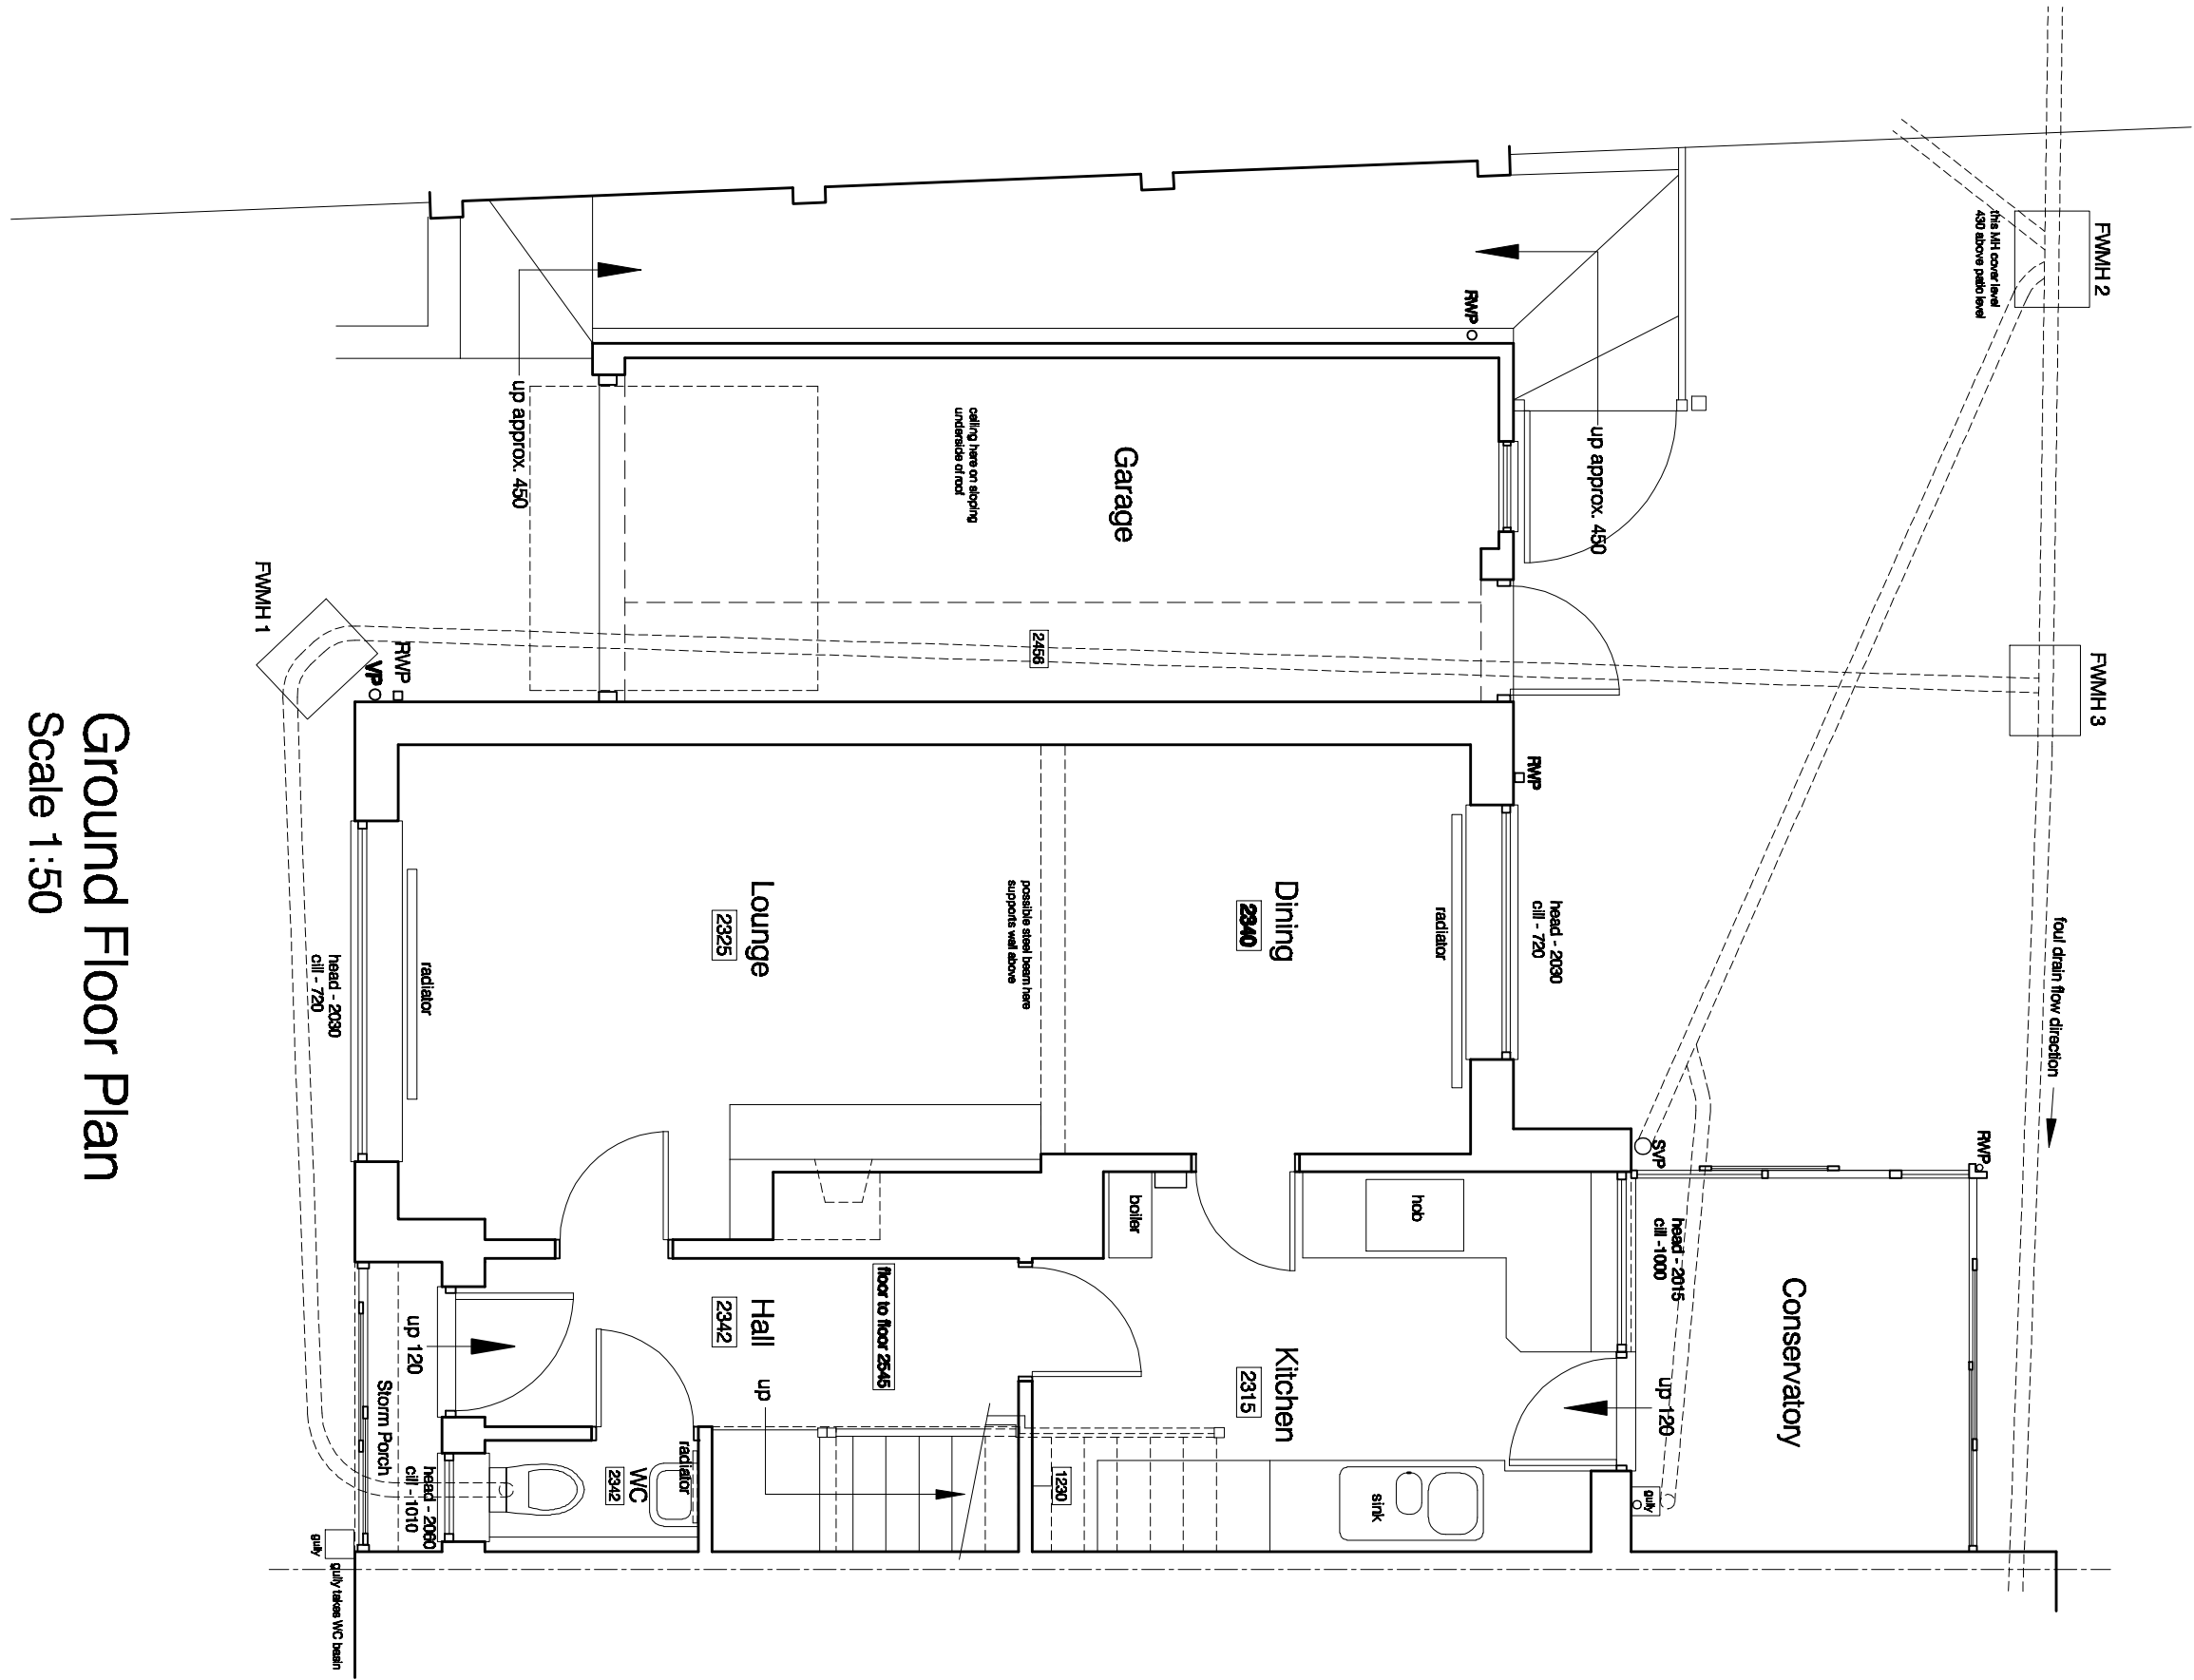

Ground Floor Plan
Scale 1:50

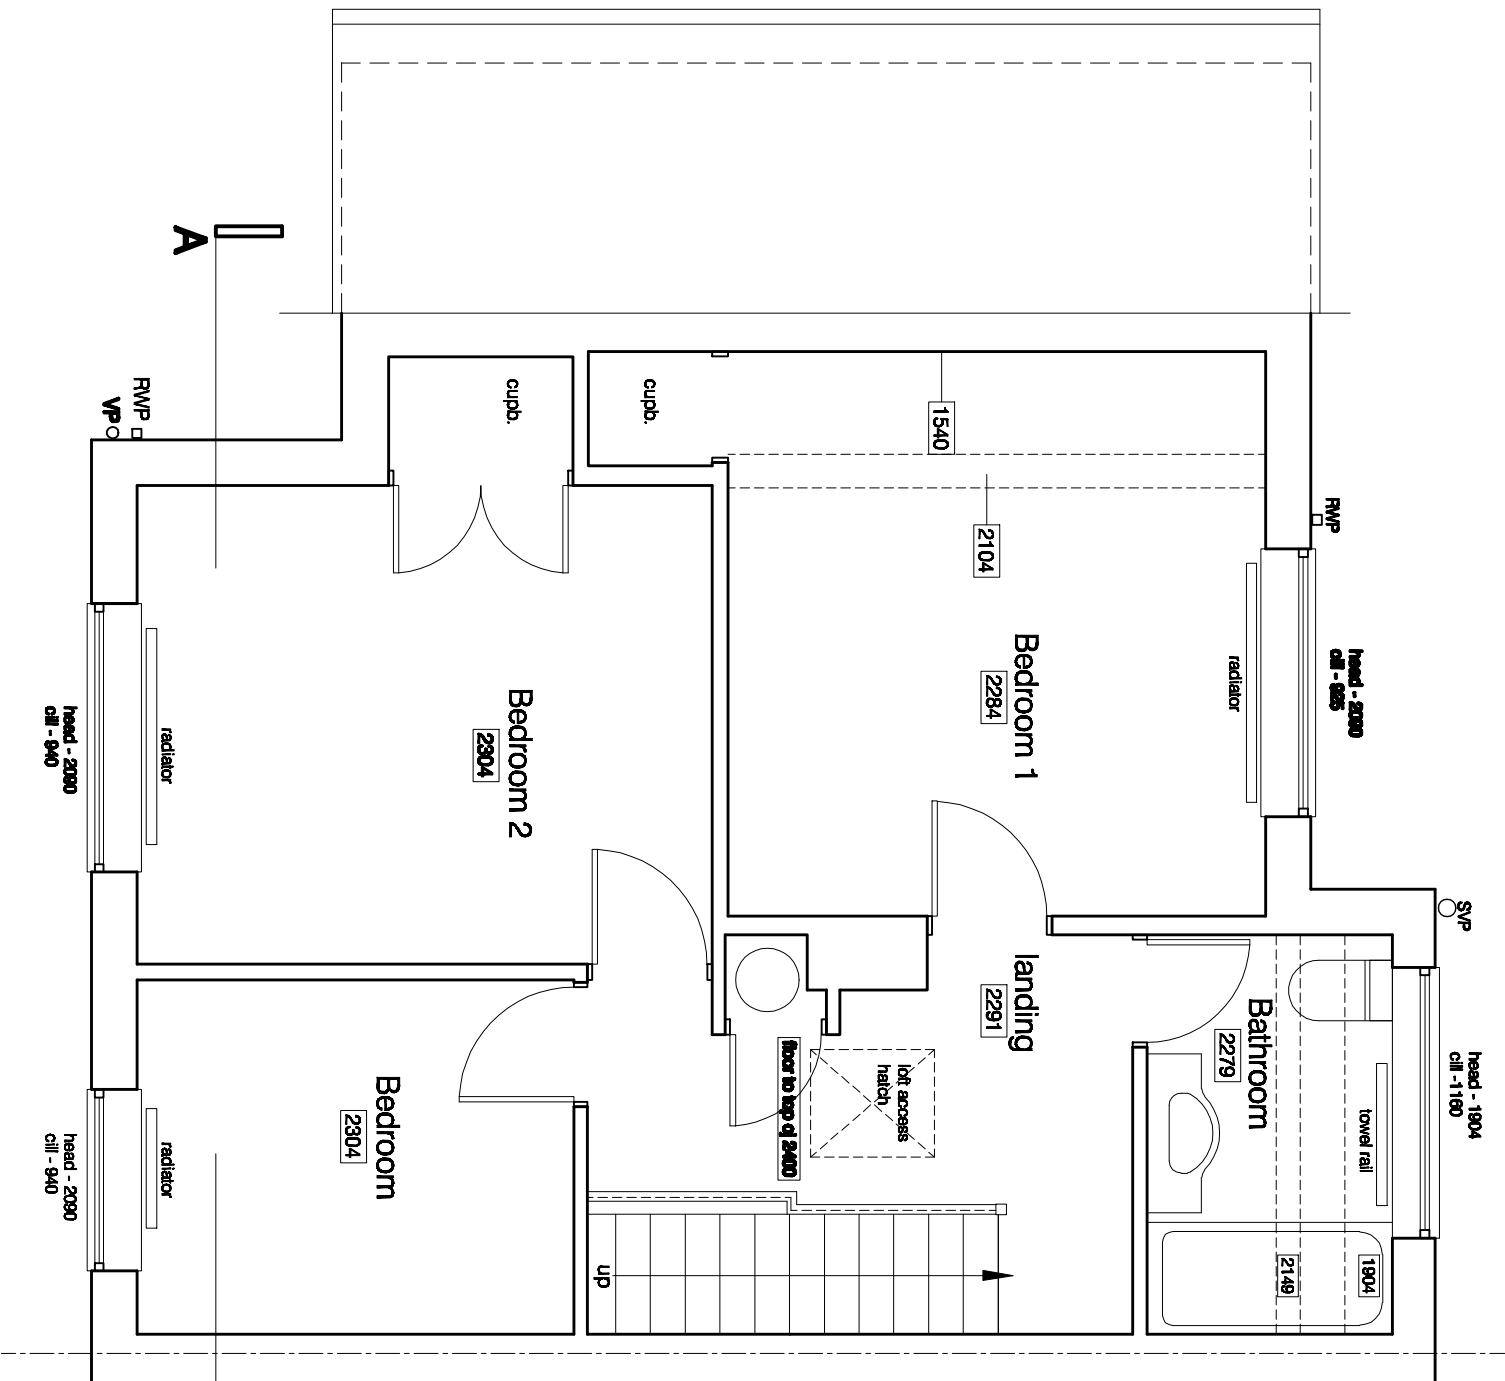

First Floor Plan
Scale 1:50

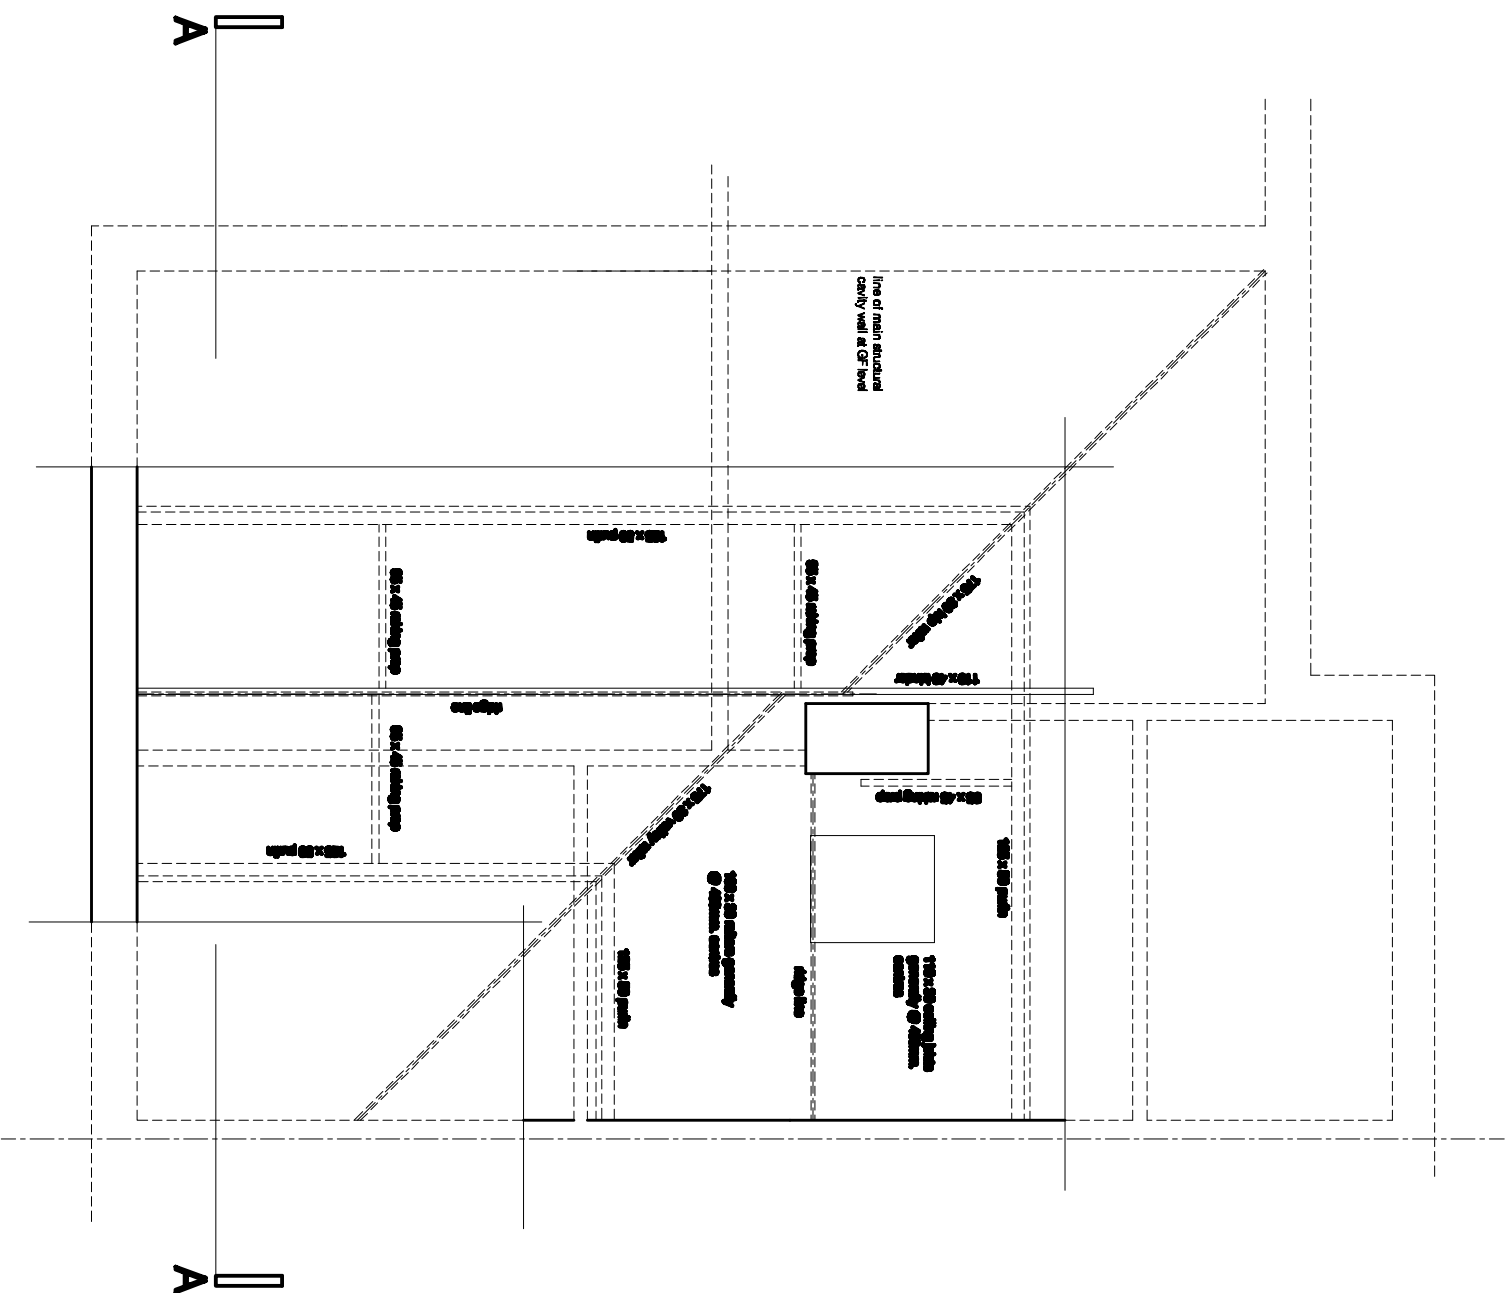

Roofspace Plan
Scale 1:50

for scales shown print at A1

SURVEY

PLAN		DATE		DESCRIPTION		SCALE		DATE		DESCRIPTION	
1		20		21		22		23		24	
25		26		27		28		29		30	
31		32		33		34		35		36	
37		38		39		40		41		42	
445		446		447		448		449		450	