




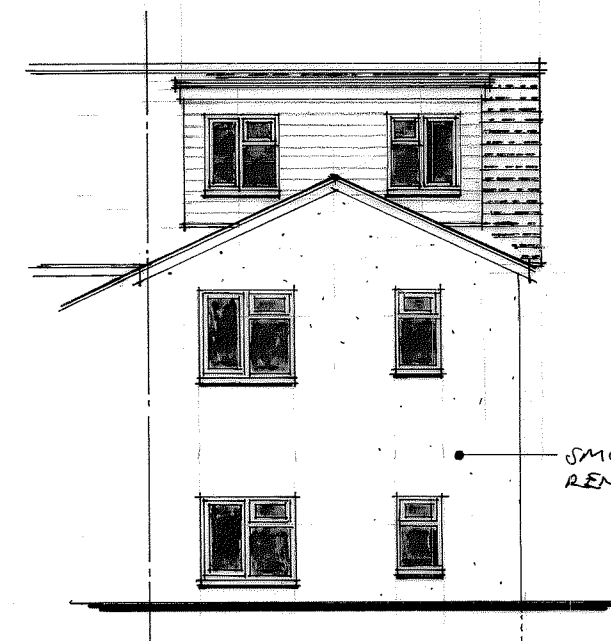



REAR ELEVATION

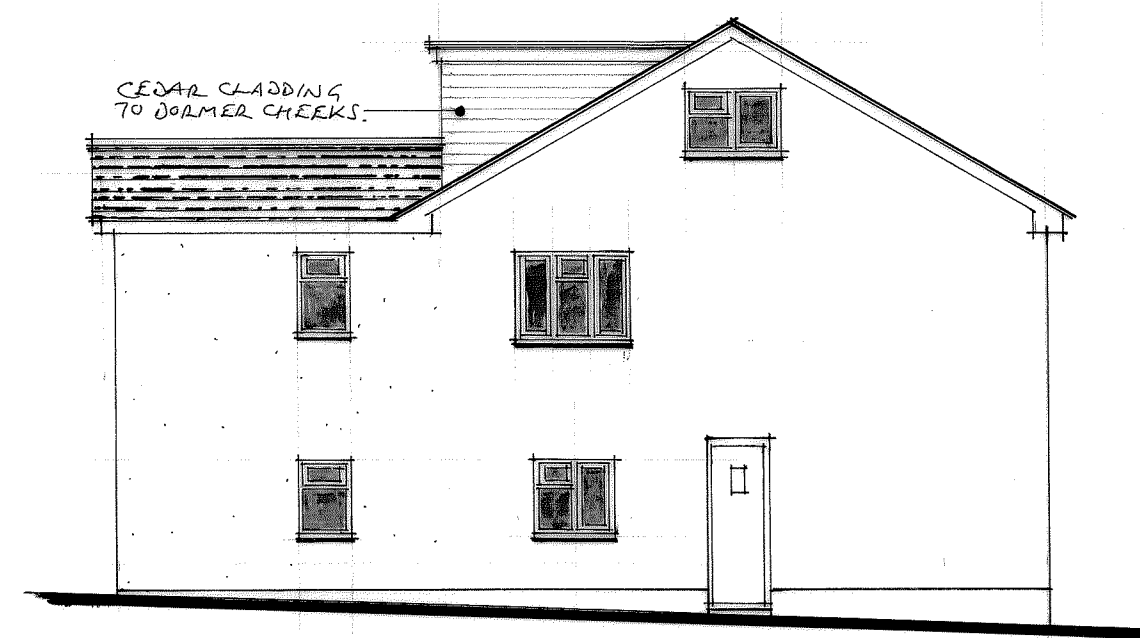


SOUTH FLANK ELEVATION

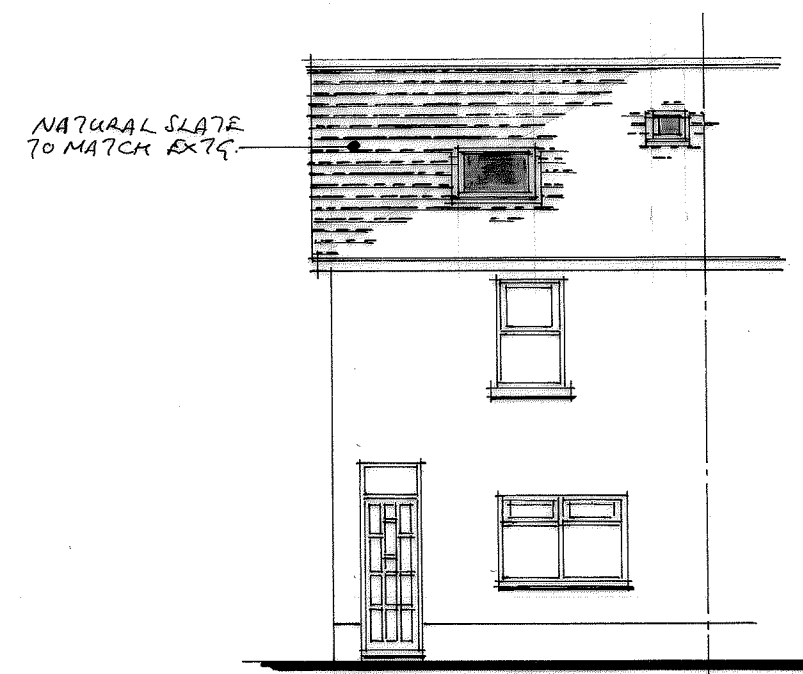



FRONT ELEVATION

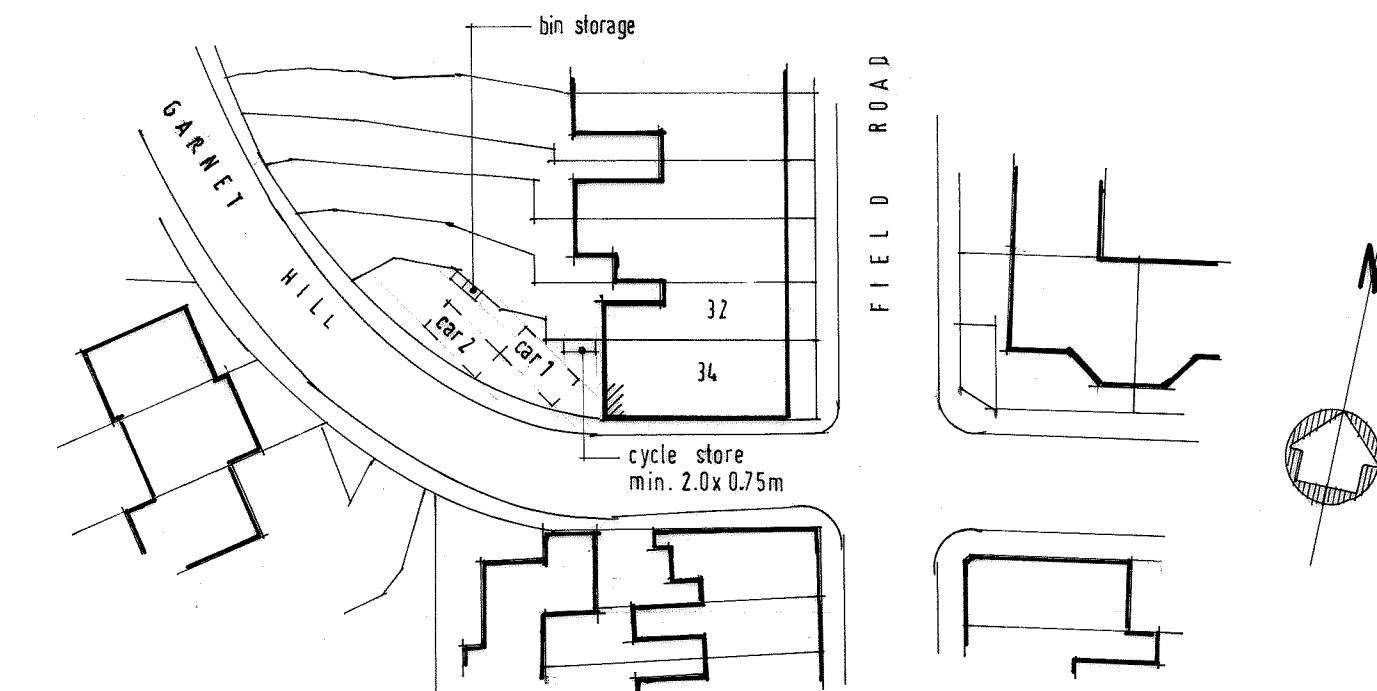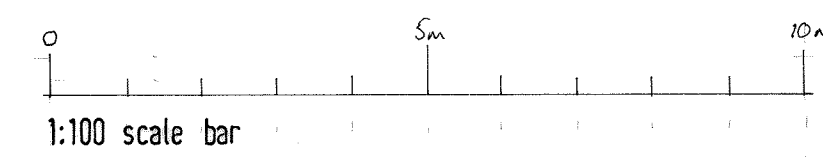


BLOCK PLAN 1:500

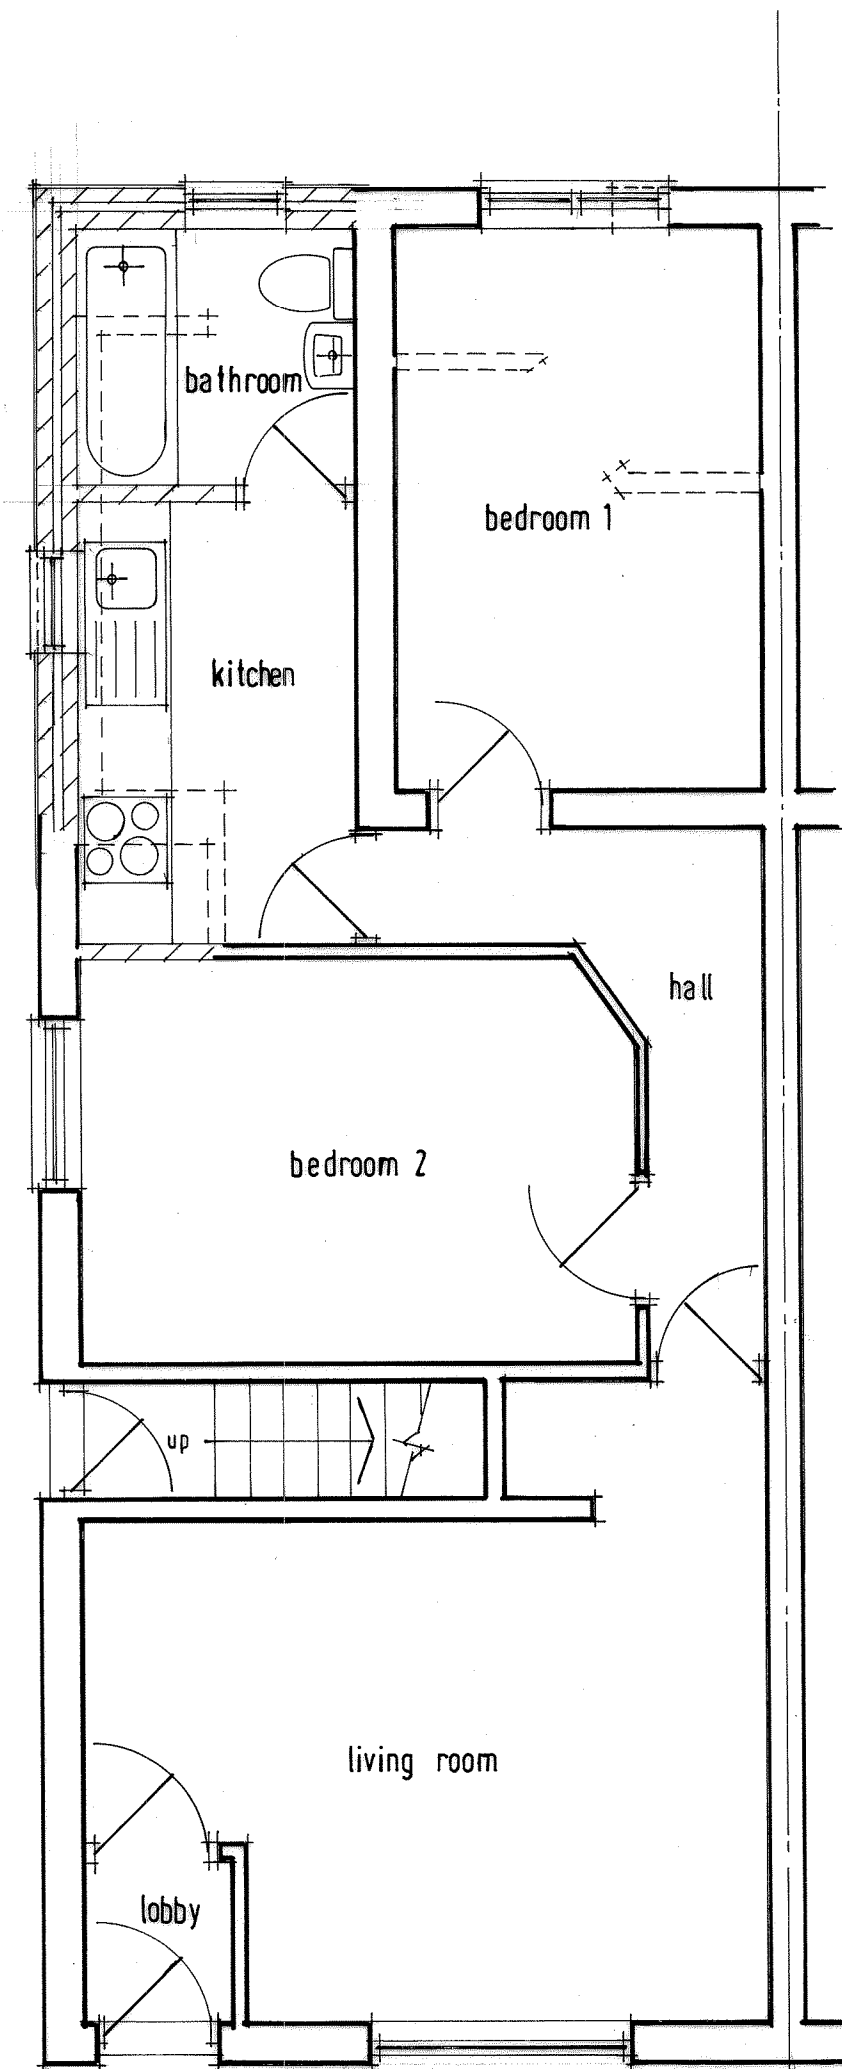

GROUND FLOOR PLAN

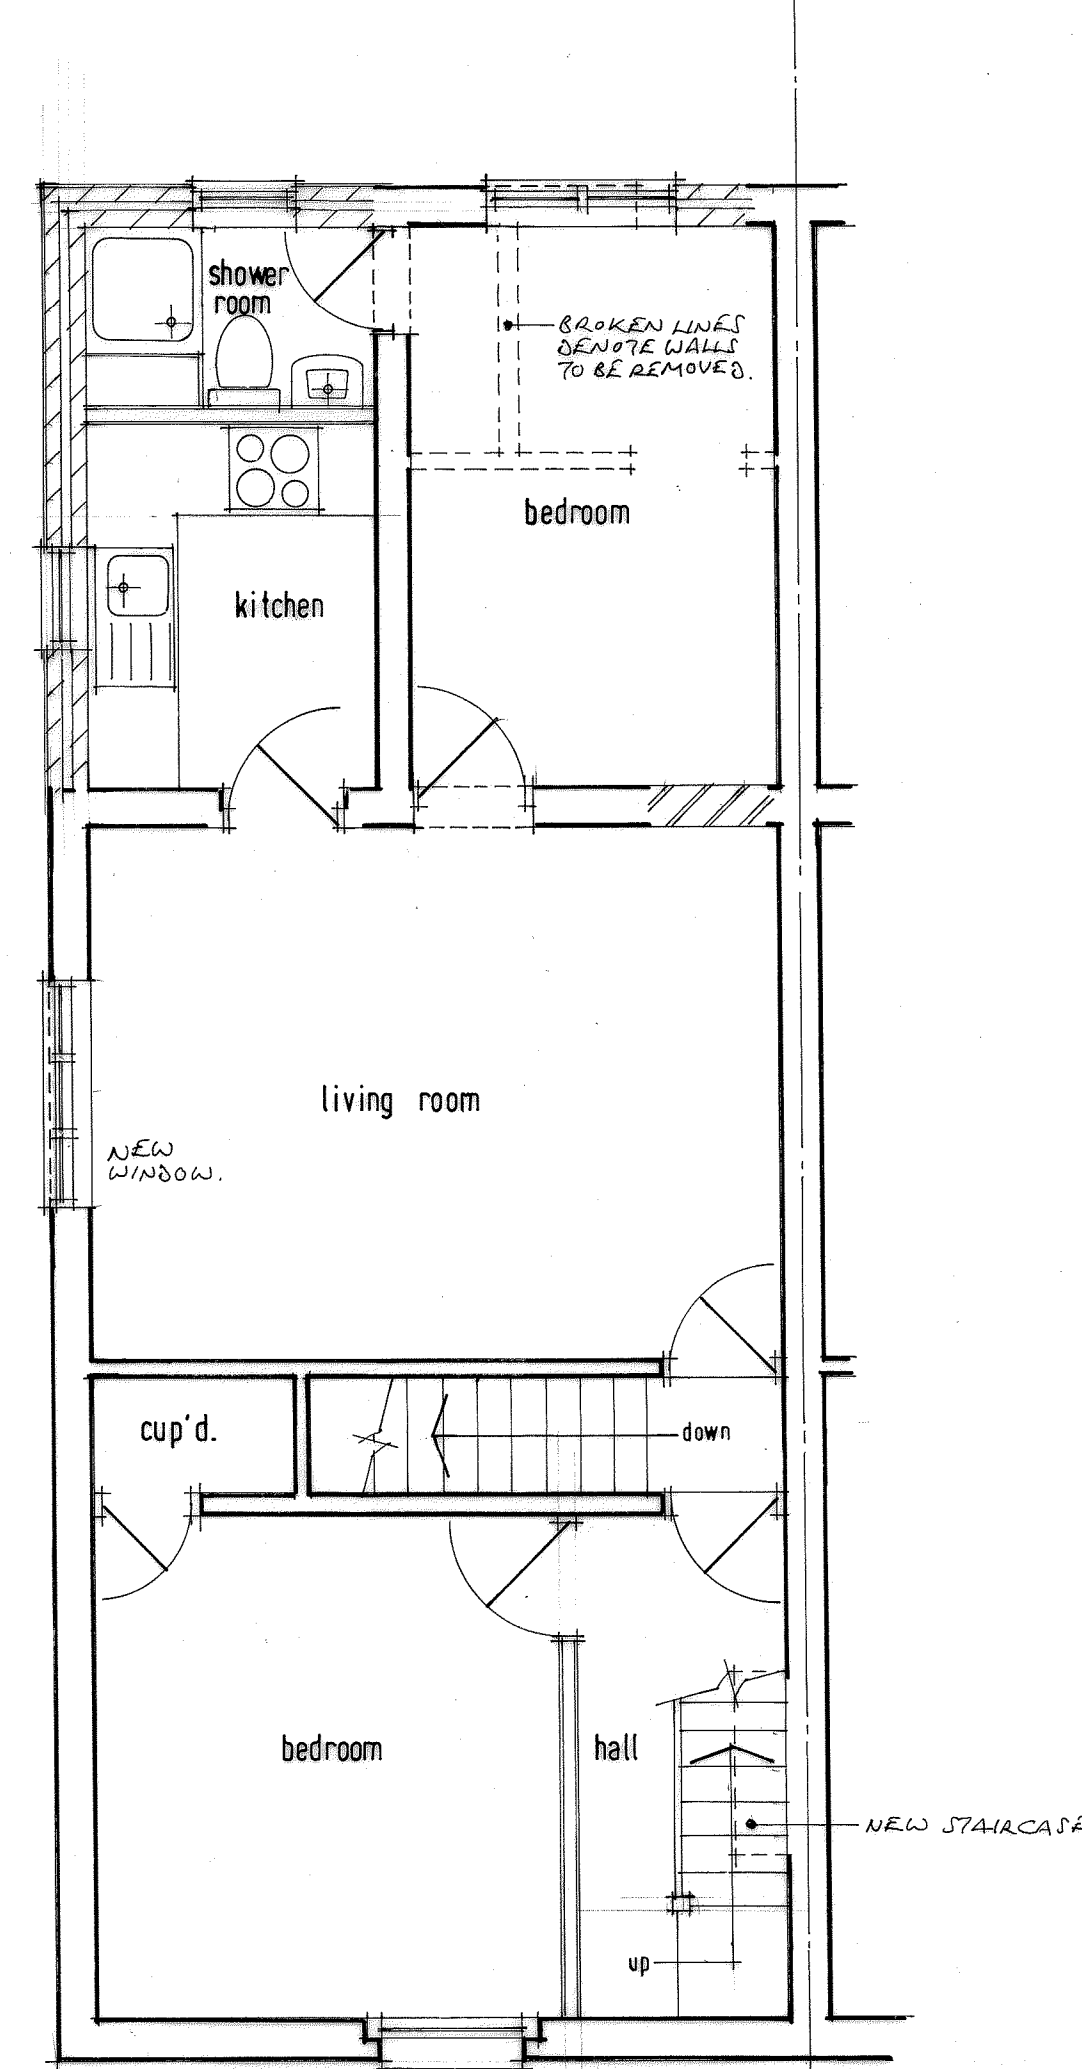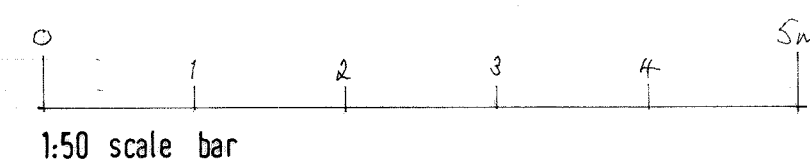

FIRST FLOOR PLAN

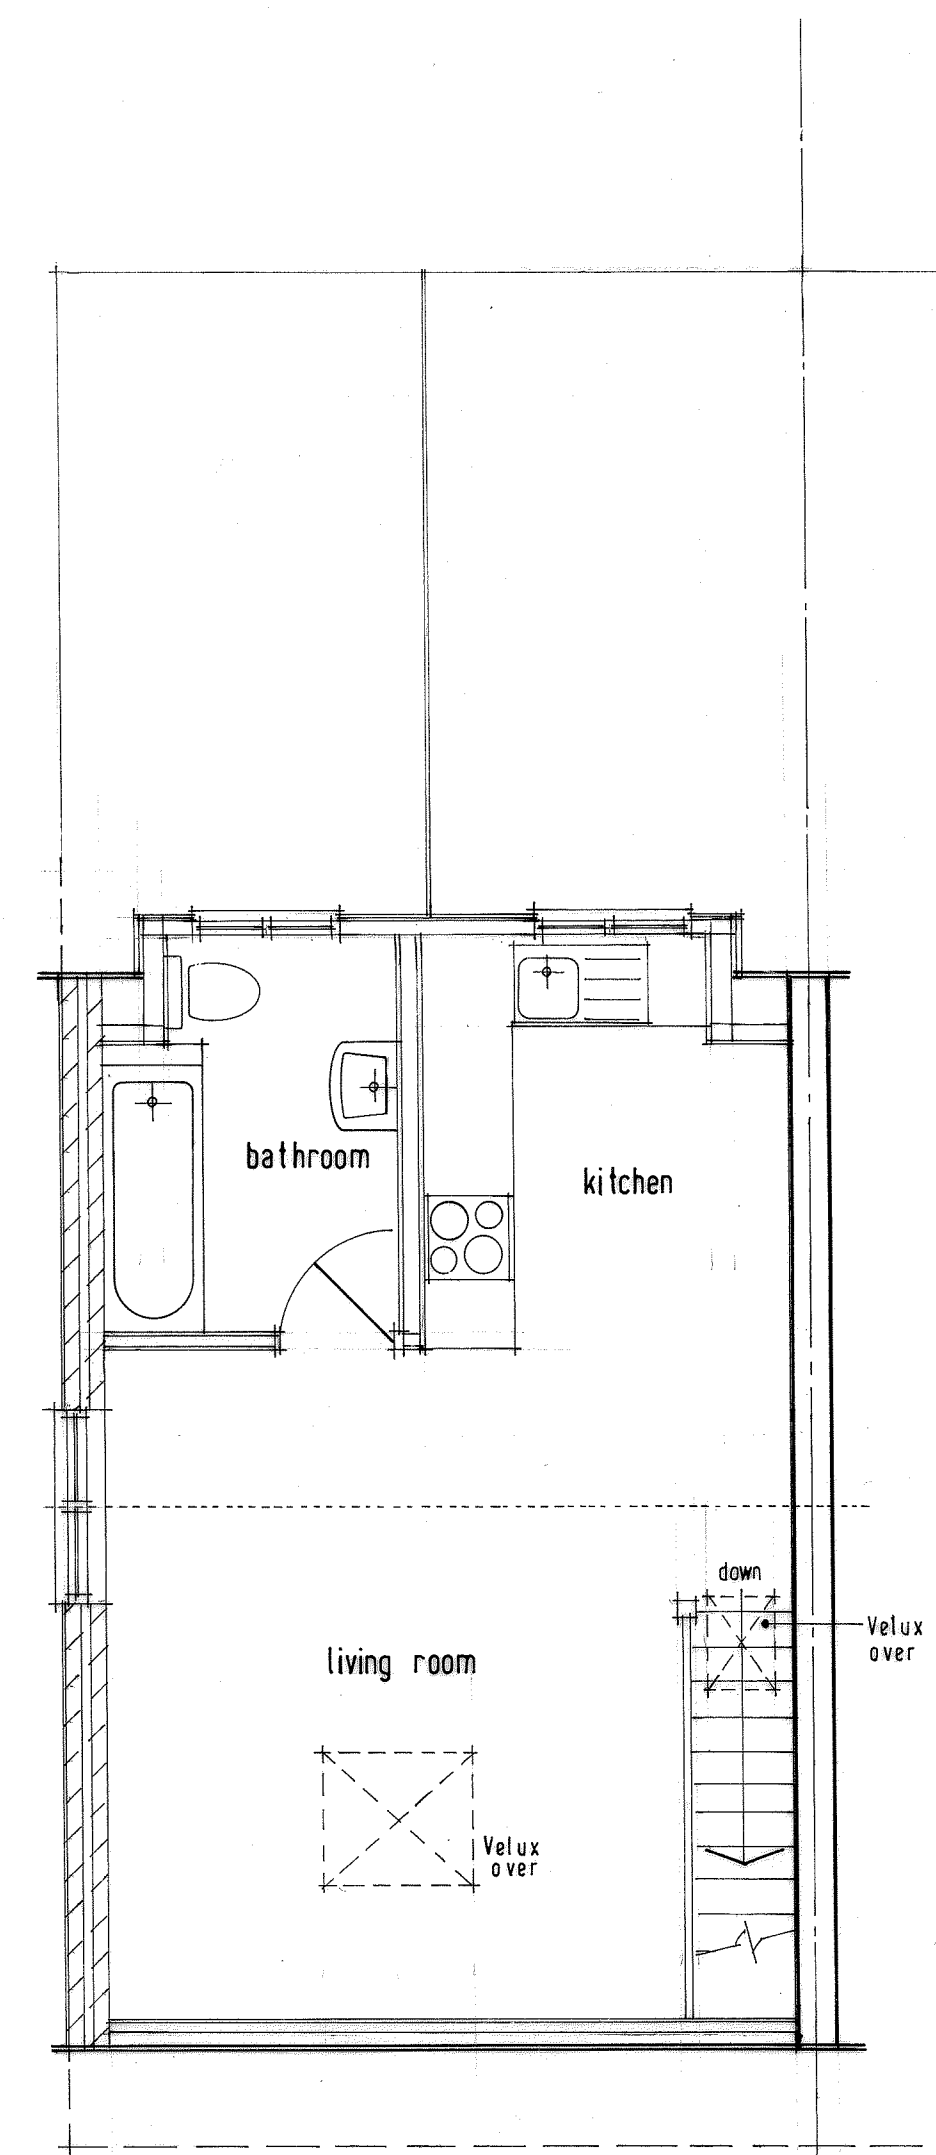

SECOND FLOOR PLAN

REVISIONS		
no.	date	details
A.	28-11-17	EXTENSION ABOVE 2 ND FLOOR WINDOWS ALTERED.


client: Sartin Estates Ltd.

project: 34 Field Road, Reading
Proposed Alterations to provide 3 Flats

detail: Proposed plans and elevations

drawing no.: 664 / 02 A

scales: 1:50 1:100 1:500 date: June 2017

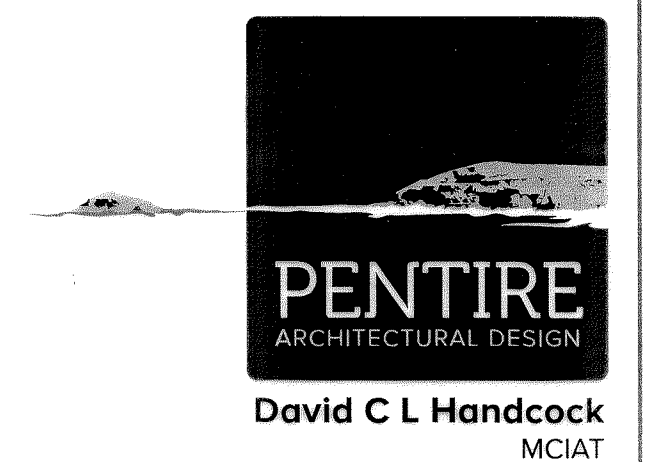

T 01628 472873 M 07785 972135 E david@pentiread.co.uk