




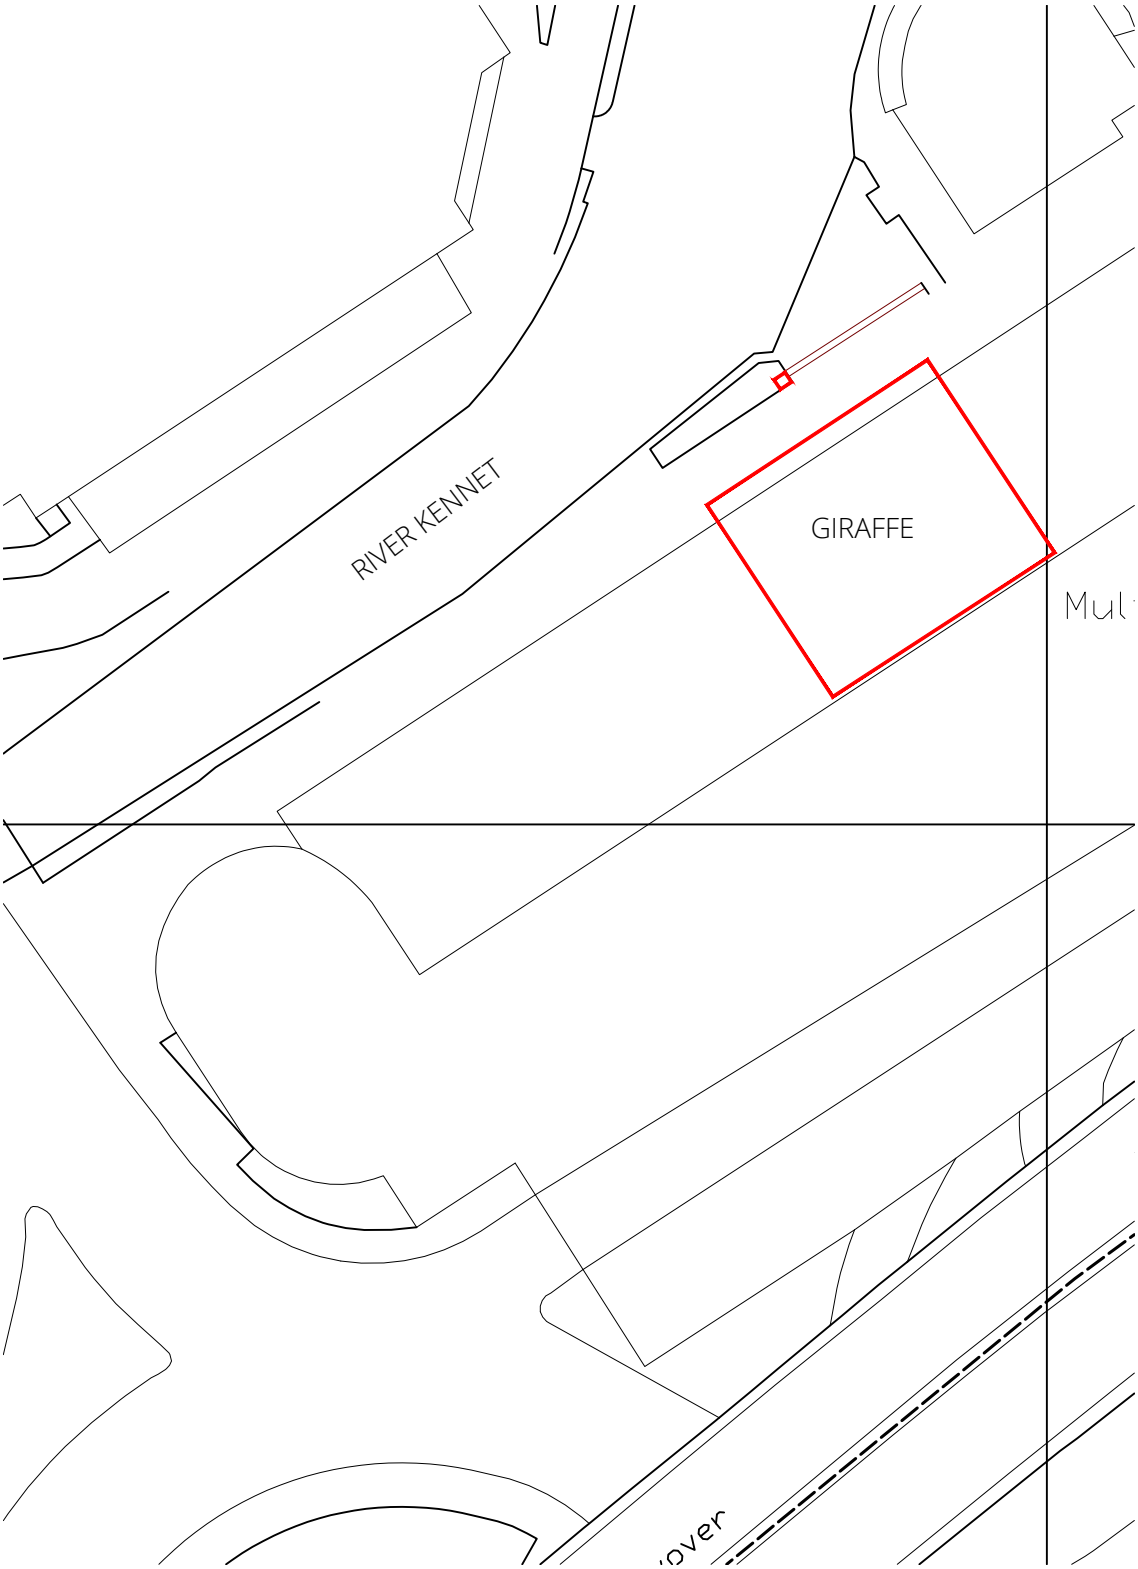

Proposed Block Plan
Scale 1:500@A1

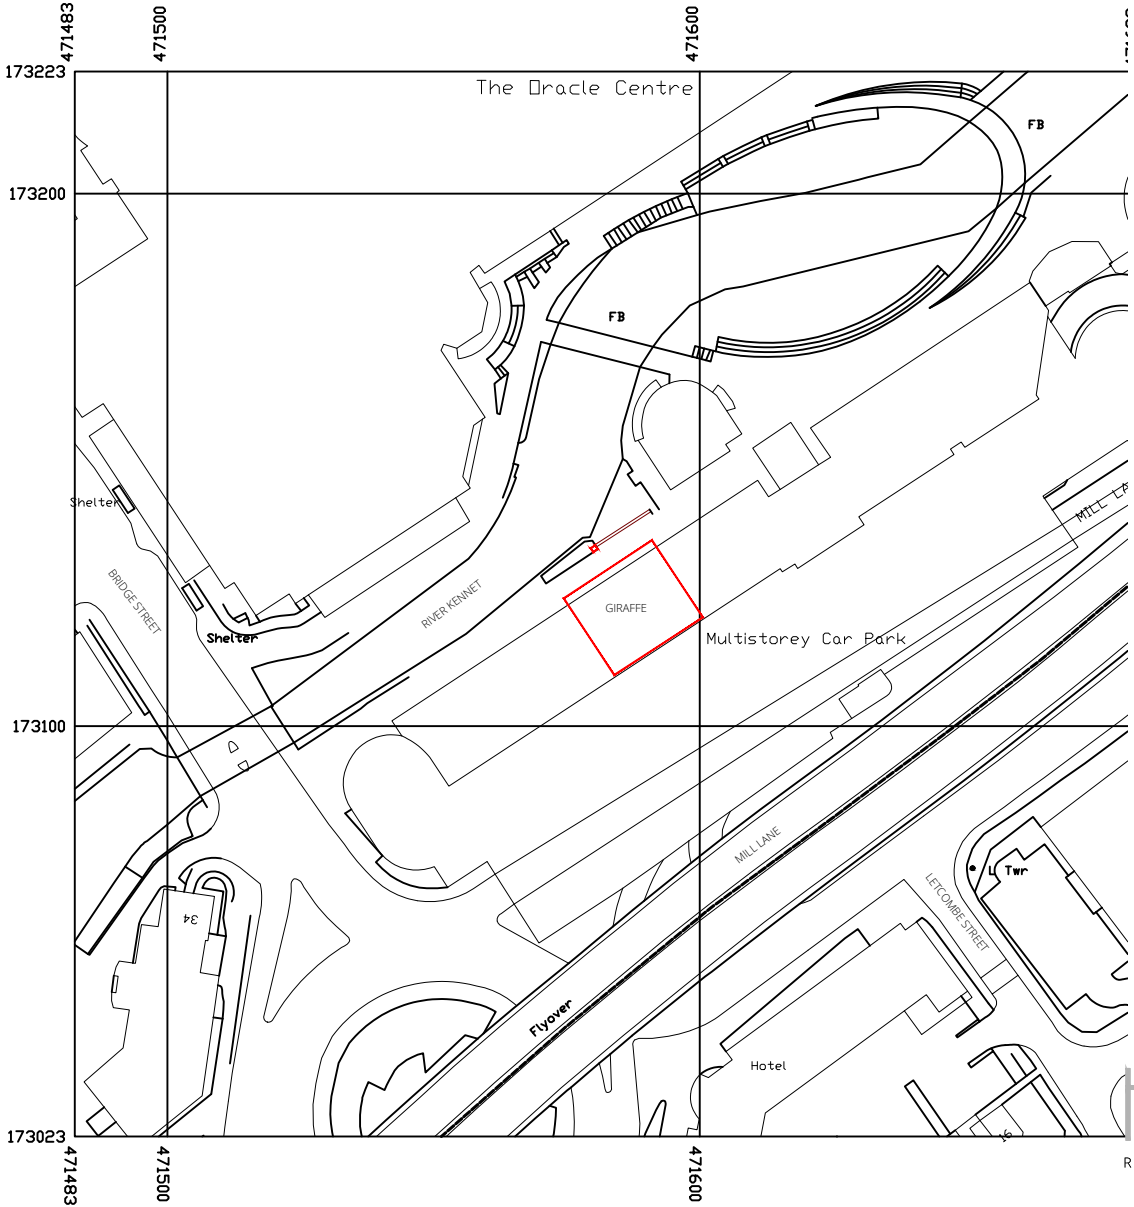

Site Location Plan
Scale 1:1250@A1

 

©This drawing is the property of Harrison Company Limited.
Copyright is reserved by them and the drawing issued on
condition that it is not copied either wholly or part without the
consent in writing of Harrison Company Limited. Figured
dimensions to take preference over those scaled. All
dimensions to be checked on site before commencement of
any work or shop drawings. This drawing is to be read in
conjunction with the specification when existing.

revisions			
rev	by	date	comment
1			



harrison
REALISING CREATIVE ENVIRONMENTS

LONDON: 39 Margaret Street, London W1G 0JQ
Call +44 (0)20 7493 6397

BIRMINGHAM: 15 Coleshill Street, Sutton Coldfield,
Birmingham B72 1SD
Call +44 (0)121 321 3030

info@harrison.hn www.harrison.hn

client

Giraffe World Kitchen

project

Reading Oracle

title

Location and Site Plans

drawn DB

check -

scale AS STATED

date 27:04:17

project/dwg no.

3761 / 00