




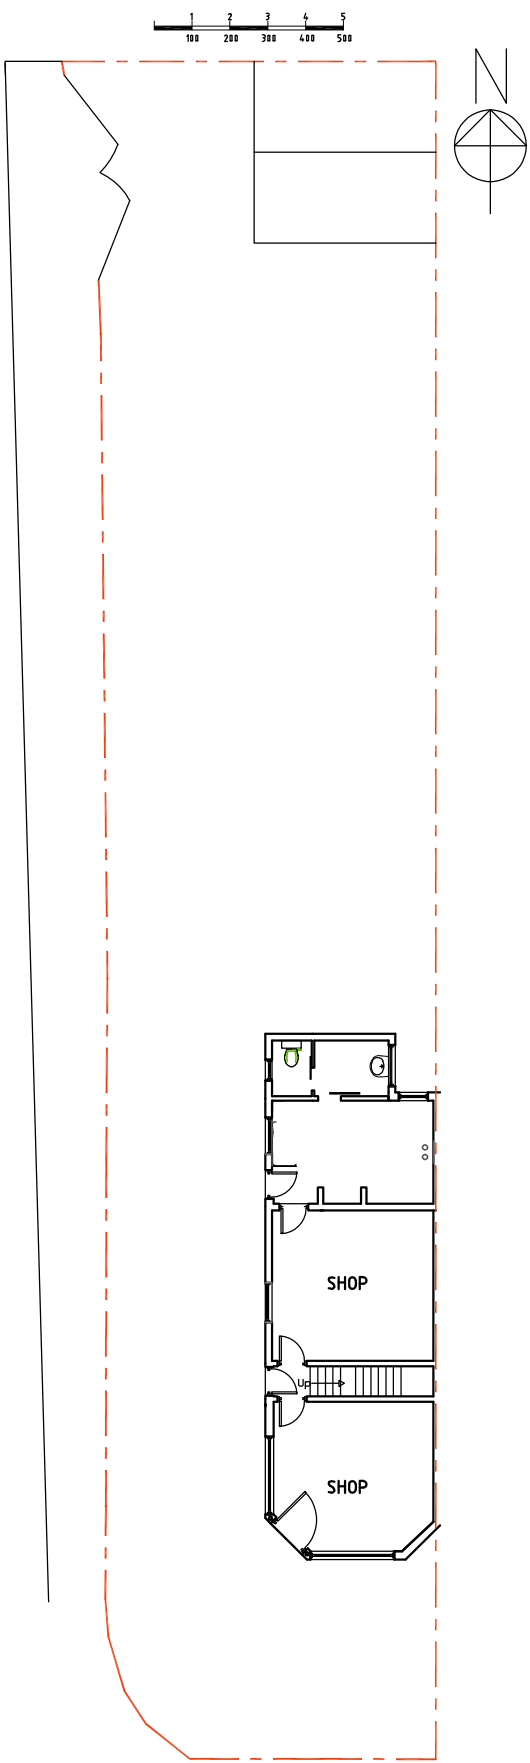

EXISTING GROUND FLOOR PLAN
1:200@A3

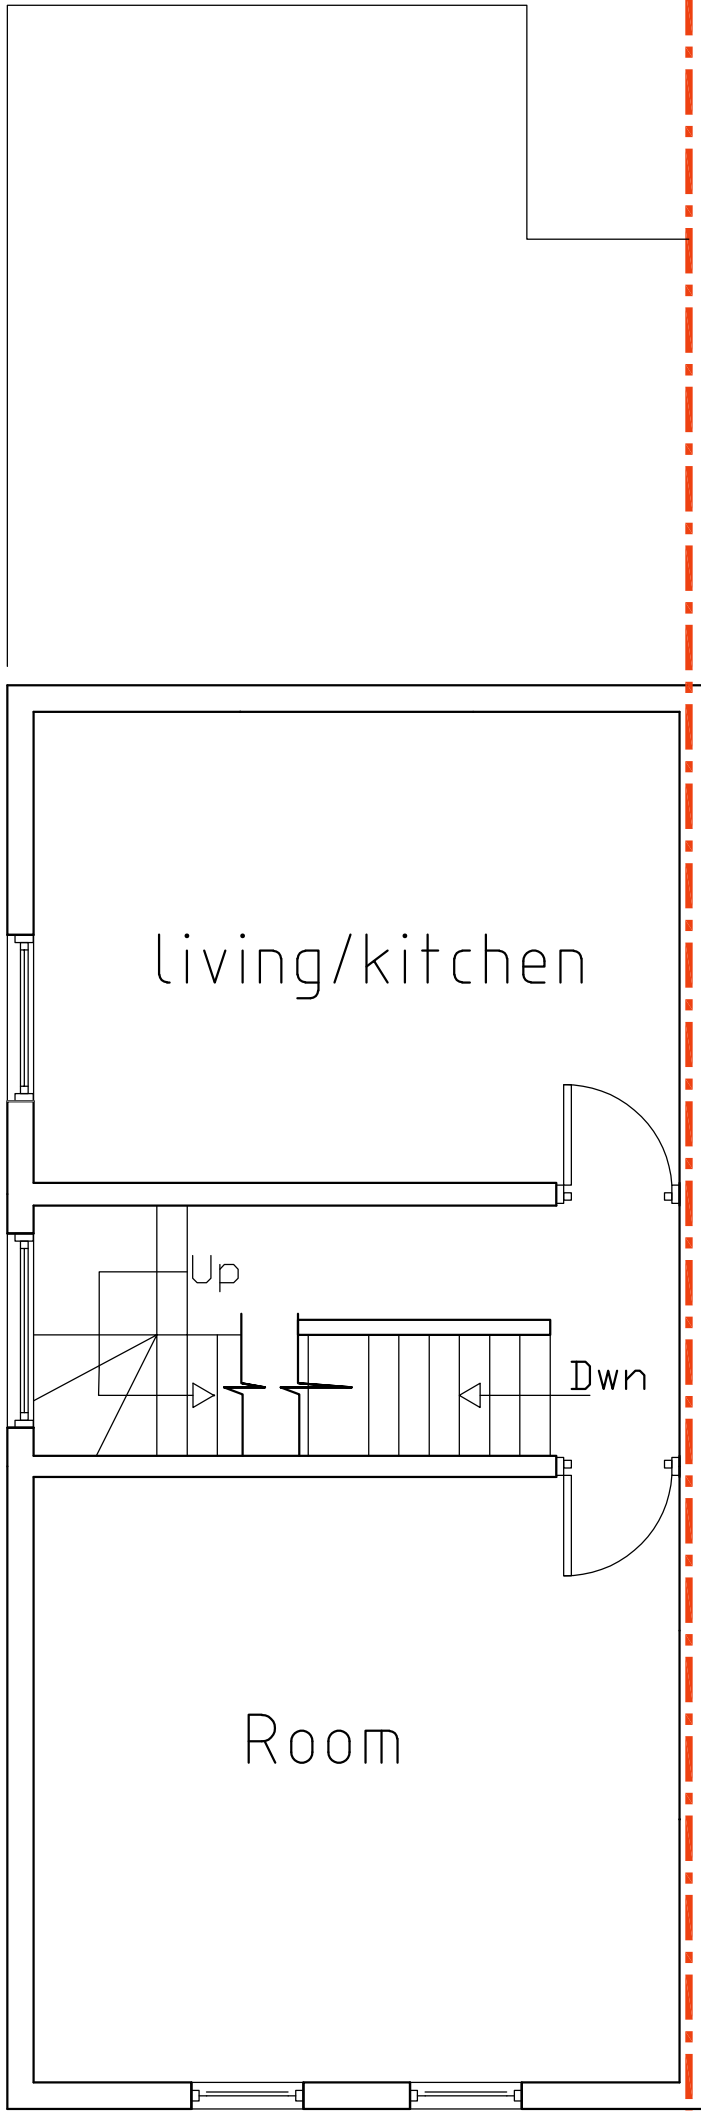

EXISTING FIRST FLOOR PLAN 1:50@A3

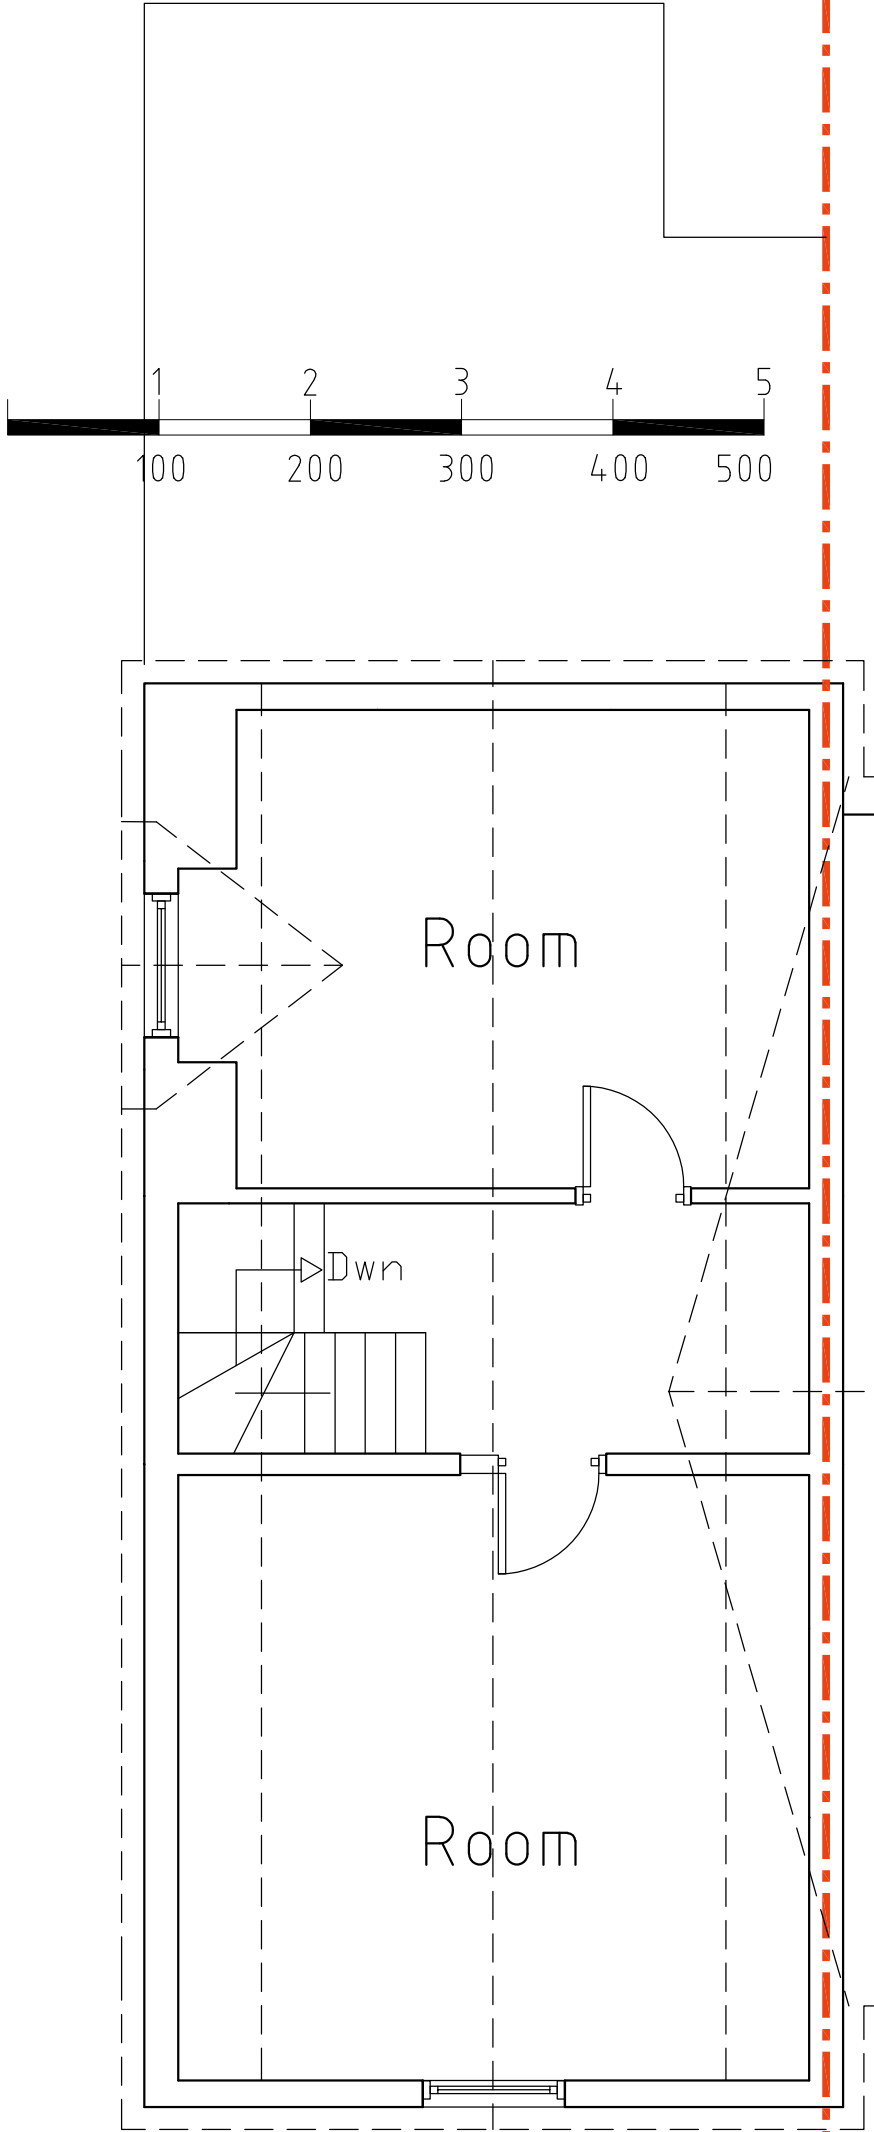

EXISTING SECOND FLOOR PLAN 1:50@A3

PROJECT		REVISIONS		SITE.		PROJECT NO:		SHEET TITLE		CLIENT		Drawing produced by A Warchitecture Contact: 07934 906060 awarchitecture@yahoo.co.uk																							
PROPOSED EXTENSIONS TO EXISTING SHOP ON THE GROUND FLOOR AND THE FLAT ABOVE. PROPOSED TWO STOREY SIDE EXTENSION ,PART SINGLE STOREY REAR AND PART FIRST FLOOR REAR EXTENSIONS .		<table><tr><td></td><td></td><td></td><td></td></tr><tr><td></td><td></td><td></td><td></td></tr><tr><td></td><td></td><td></td><td></td></tr><tr><td></td><td></td><td></td><td></td></tr><tr><td></td><td></td><td></td><td></td></tr><tr><td>R. NO</td><td>DATED</td><td>DESCRIPTION</td><td>SIGN</td></tr></table>																							R. NO	DATED	DESCRIPTION	SIGN	230 GOSBROOK ROAD READING RG4 8EA		1733/PL/01		EXISTING DRAWINGS		MR. BHUSHAN
R. NO	DATED	DESCRIPTION	SIGN																																
SCALE as shown @A3		DATE 20/06/2017		DEALT AA		CHECKED AW																													