



Contractors must verify all dimensions at the site before setting out, commencing work, or making any shop drawings.


No.	Revision	Date	Initial
-----	----------	------	---------

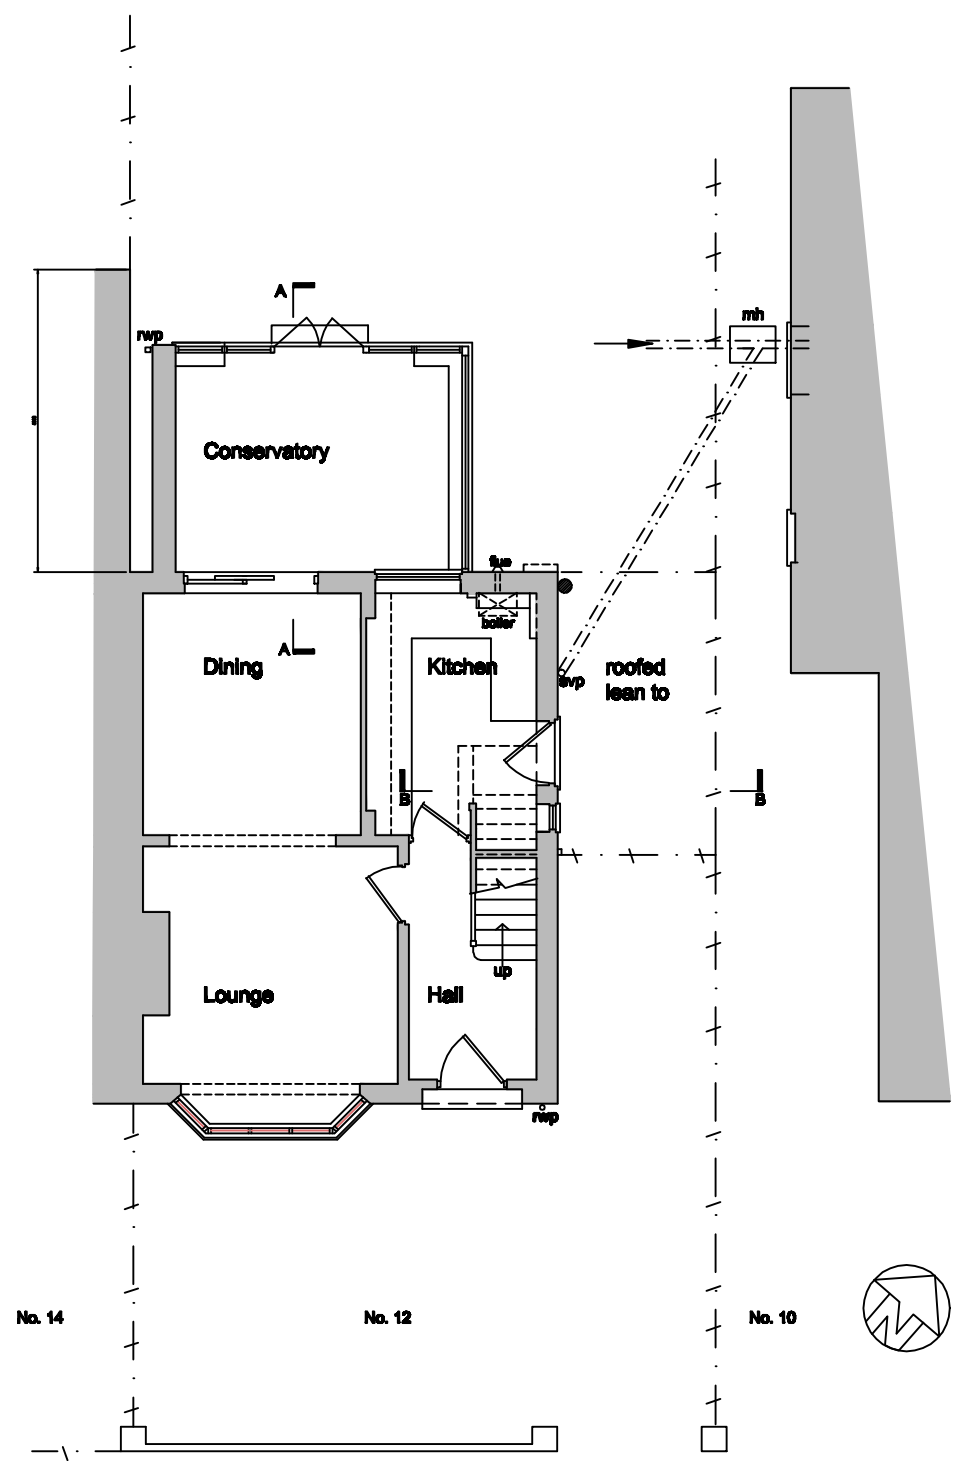

Ground Floor

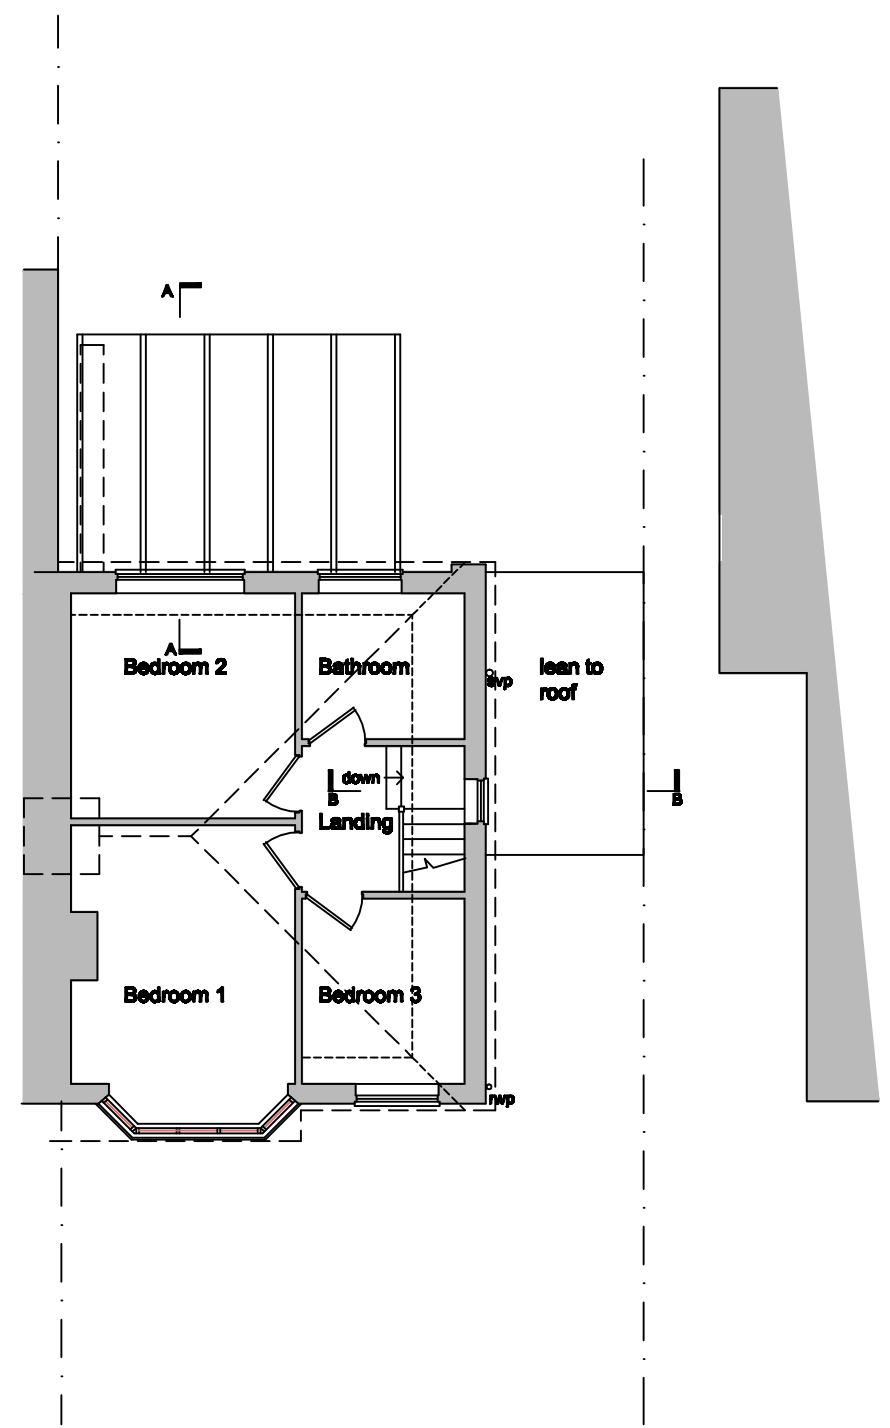

First Floor

 

Job
12 Osborne Road
Tilehurst,
Reading RG30 2PG

Drawing Title
Floor Plans
As Existing

Project No. AA-17-01 Drawing No. S-02 Revision

Scale 1:100 © A3	Drawn by Art. Date Mar. 2017
------------------------	---------------------------------------

ART ASSOC. – Architectural Services
61 Pemberton Gardens,
Calcot, Reading. RG31 7DY
Tel ; 0118 9613767