



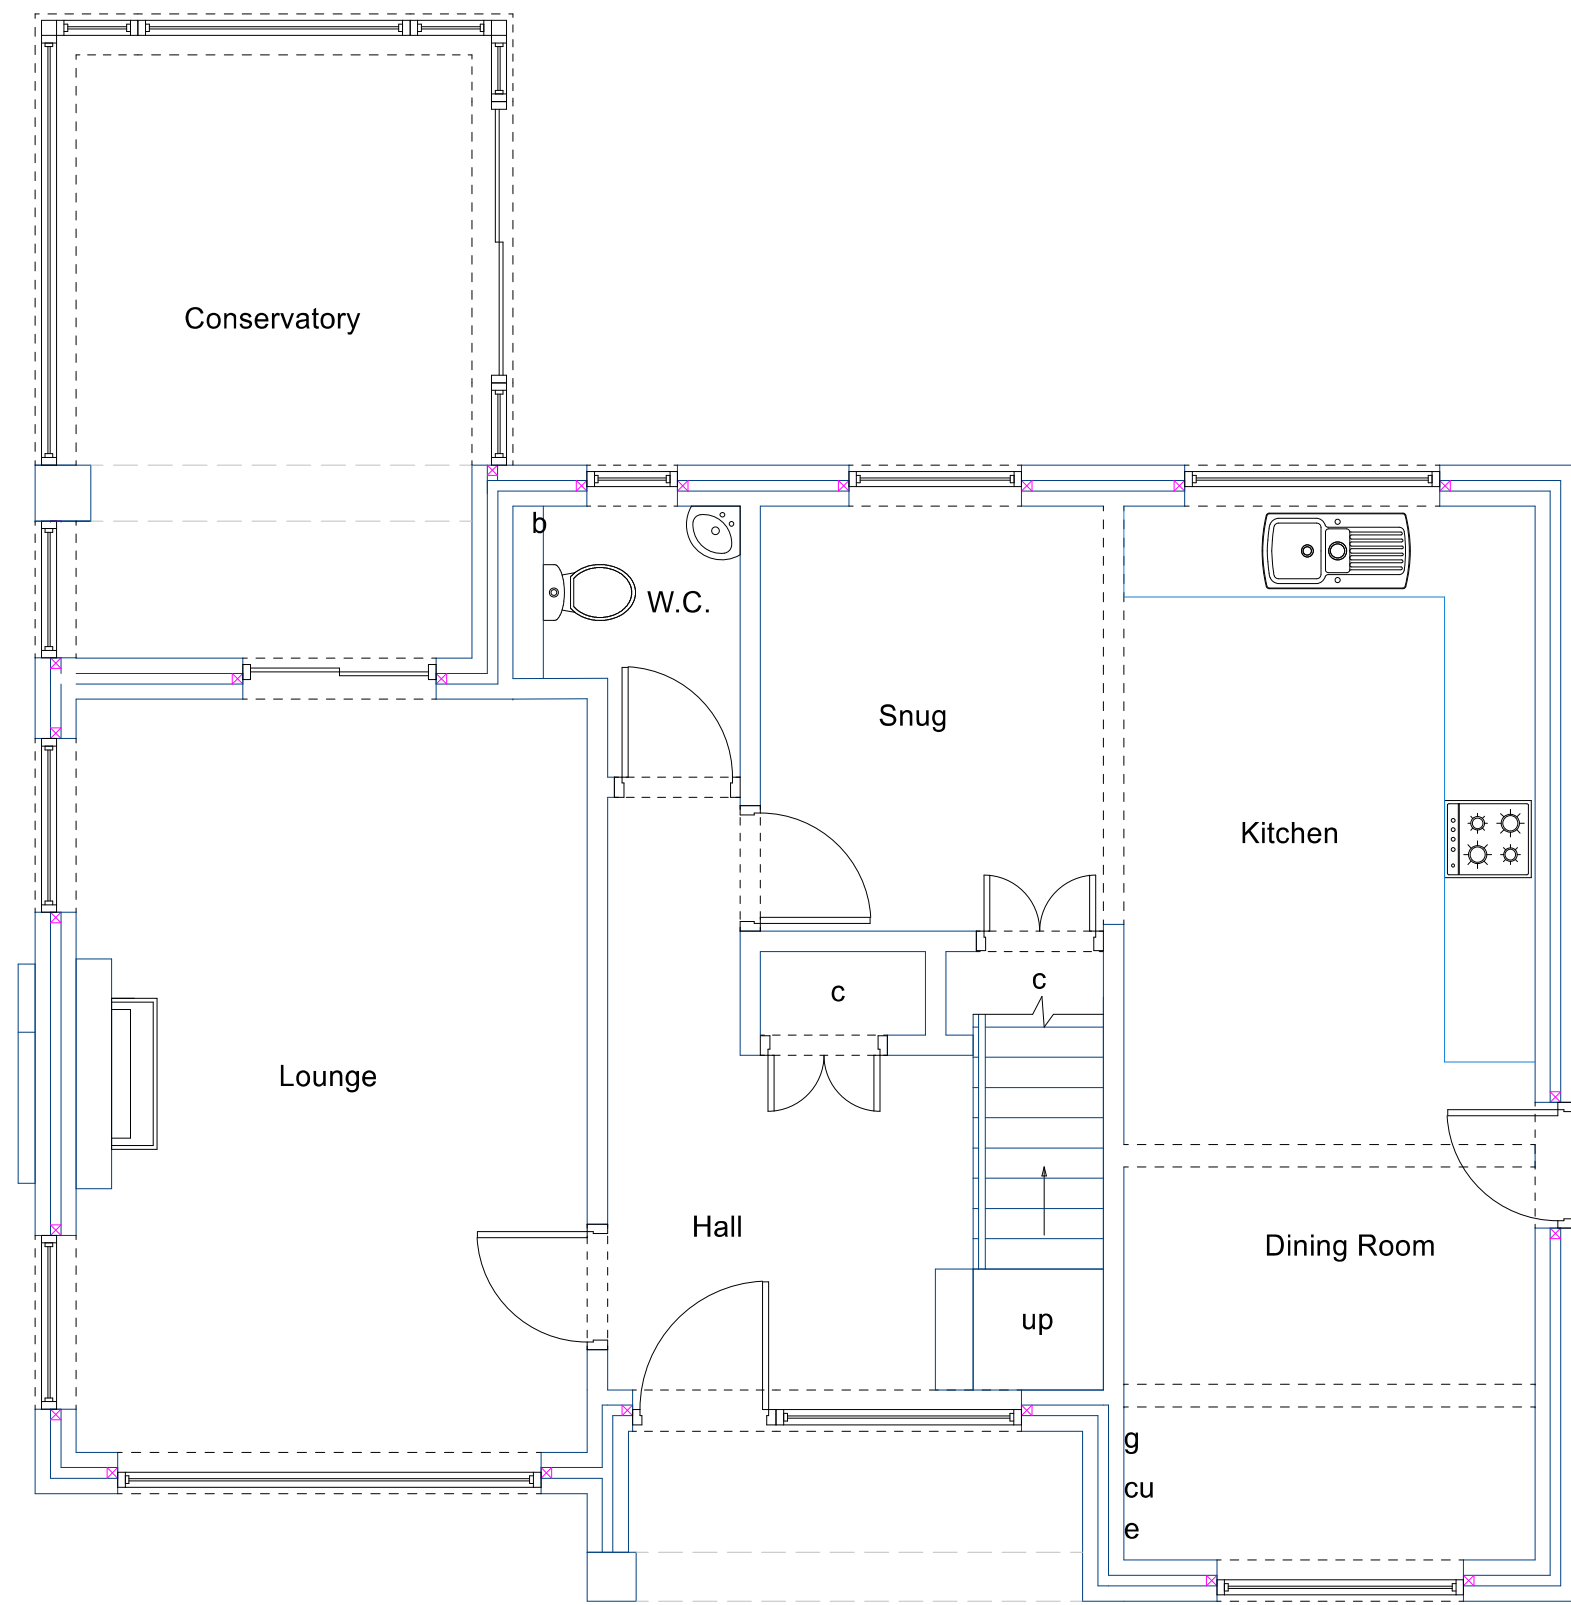

Existing Ground Floor Plan  
Scale 1:50

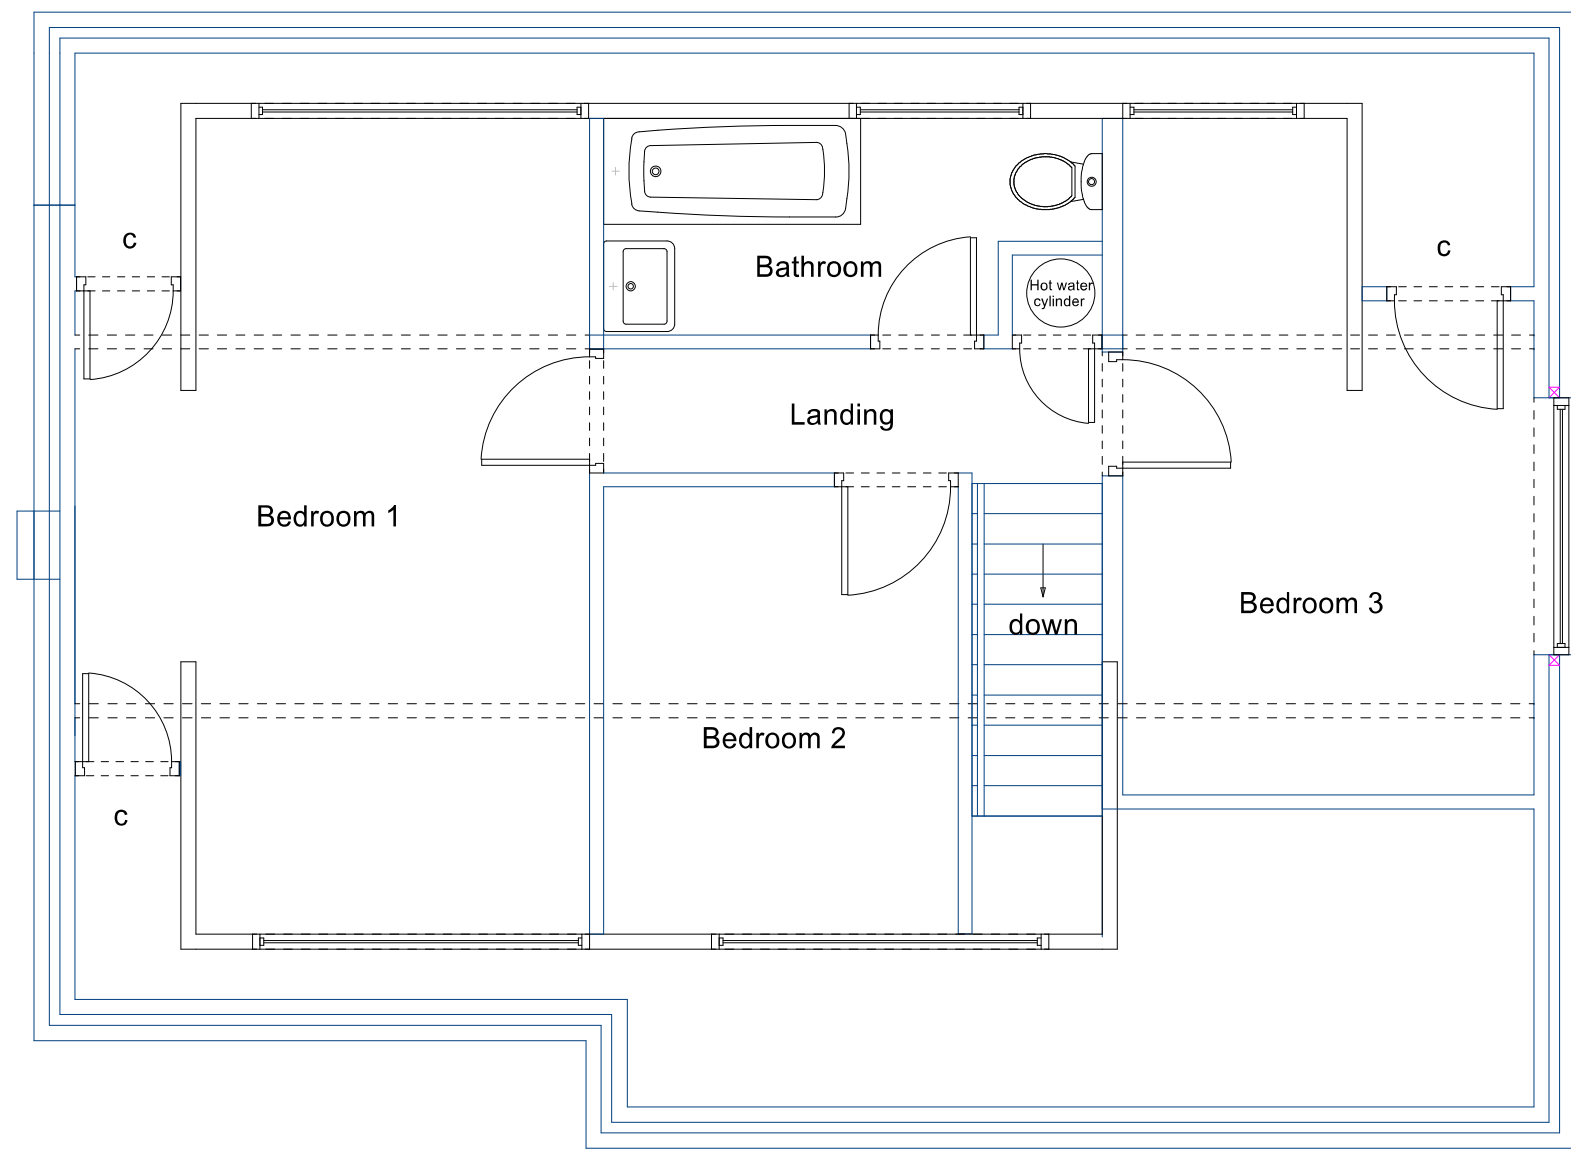



Existing First Floor Plan  
Scale 1:50

w = wardrobe  
c = cupboard  
e = electric meter  
g = gas meter  
b = boiler  
cu = consumer unit

All materials to match existing

All dimensions showing are structural build sizes not finished sizes


Do not scale from this drawing (other than for planning purposes), contractor to verify all dimensions before setting out, commencing work or placing orders

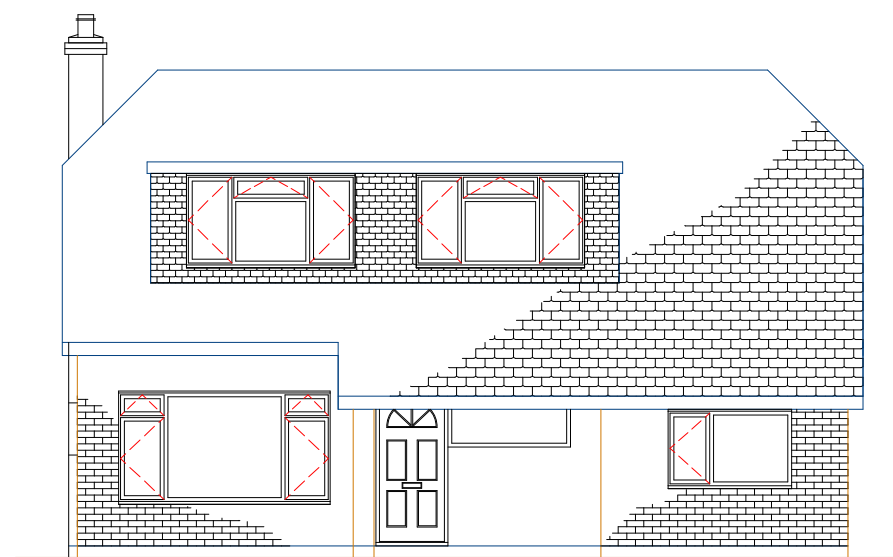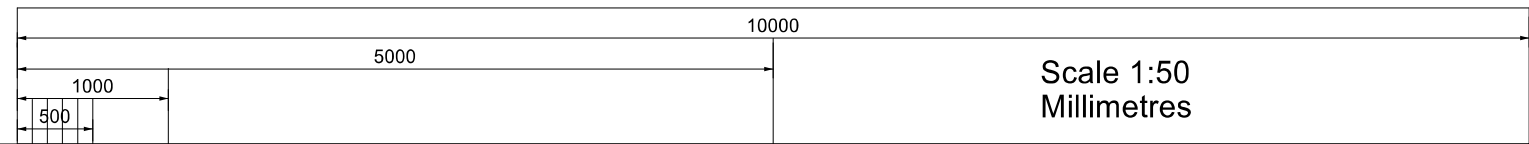


Existing Front Elevation  
Scale 1:100




Existing Side Elevation  
Scale 1:100

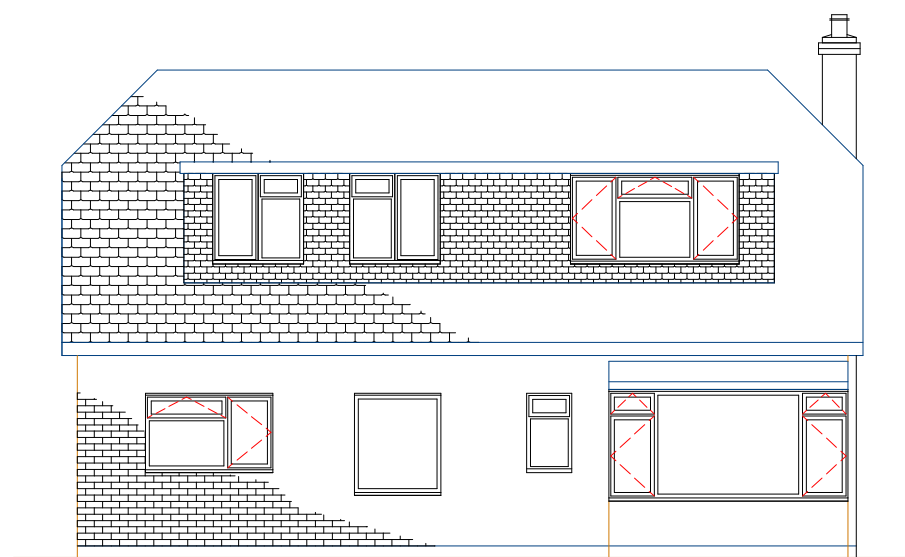

Existing Rear Elevation  
Scale 1:100

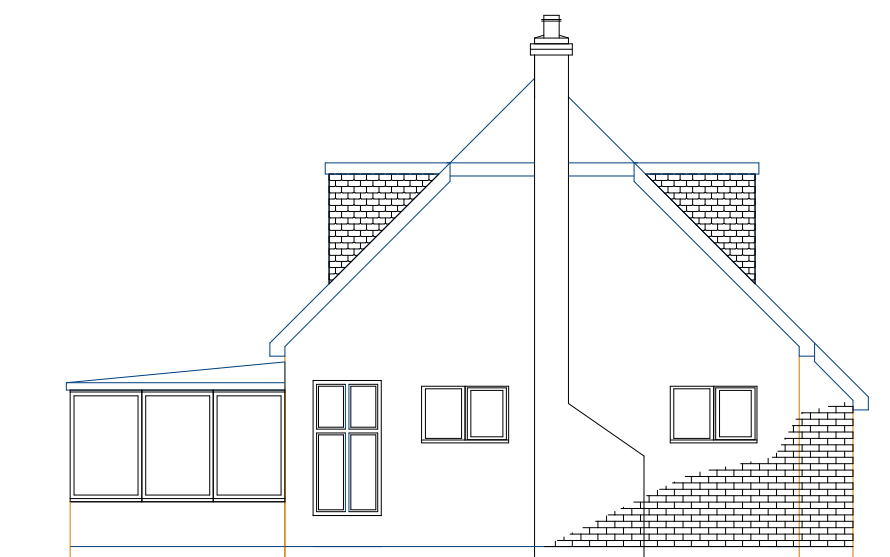

Existing Side Elevation  
Scale 1:100

 

Project  
Proposed roof dormer extensions

12a The Horse Close  
Reading RG4 8TT

Client  
Mr & Mrs Taylor

Drawing Title  
Existing Plans & Elevations

Date  
22/03/2016

Drawing No.  
1250-1

Rev  
-

Page Size  
A1

Scale  
1:50/1:100

M3 Architectural Design  
Unit 15b Watchmoor Trade Centre  
Watchmoor Road, Camberley GU15 3AJ  
t: 01276 300024  
e: info@m3architecturaldesign.co.uk  
w: www.m3architecturaldesign.co.uk

© 2012 M3 Architectural Design