




4 Front elevation
1 : 100

5 Rear Elevation
1 : 100


6 Left side elevation
1 : 100

7 Right side elevation
1 : 100


0m 2m 4m 6m 8m 10m
SCALE 1:100 @ A1

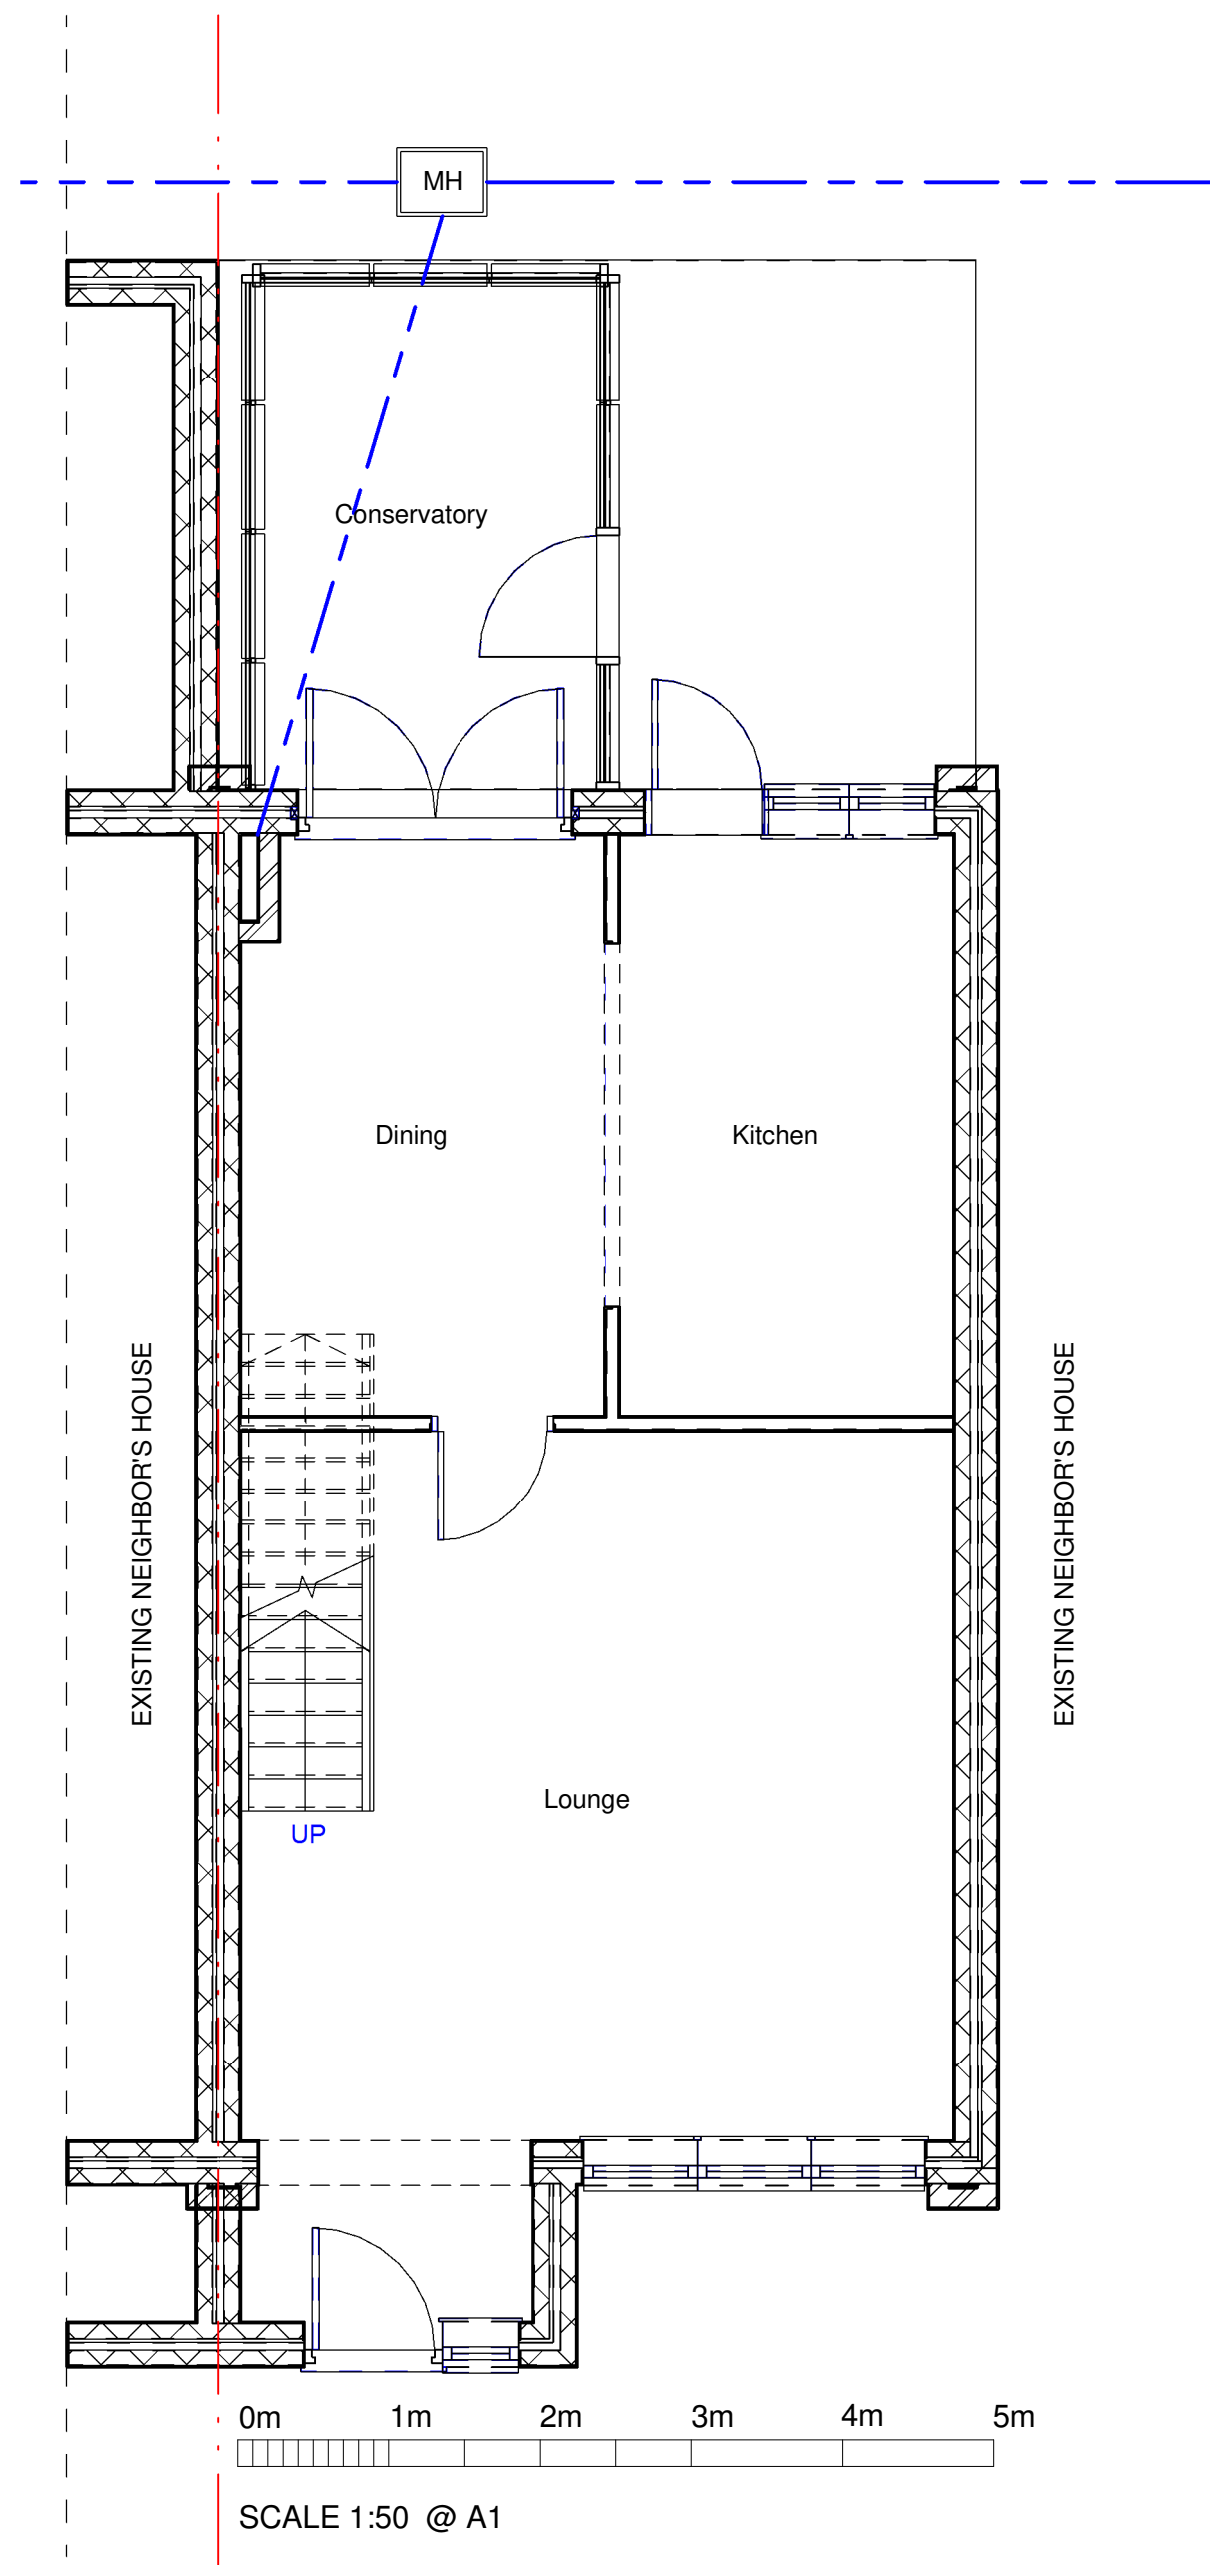


1 Ground Floor Plan
1 : 50

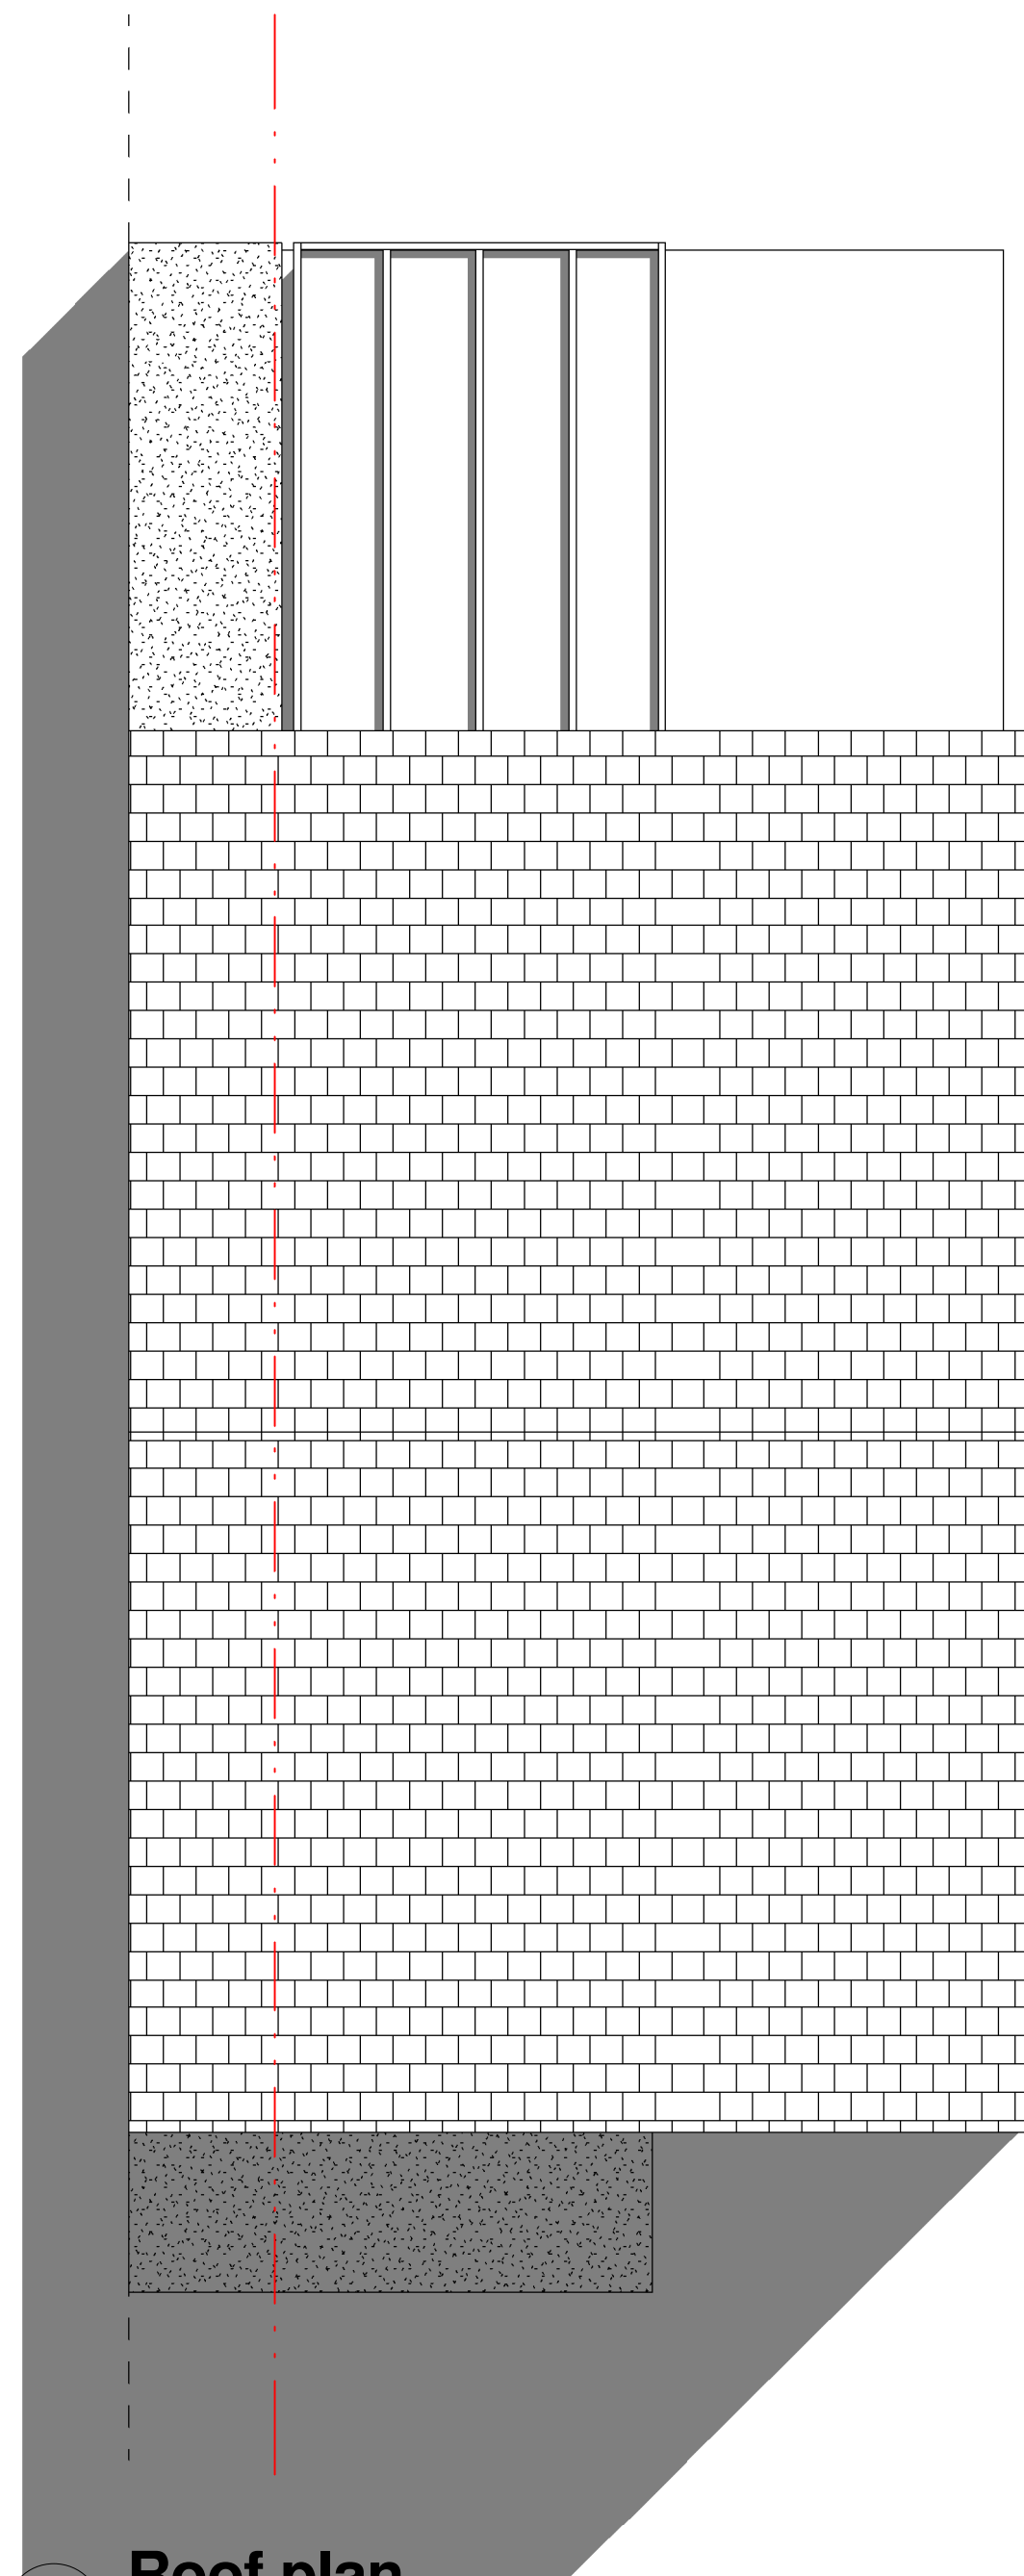

3 Roof plan
1 : 50

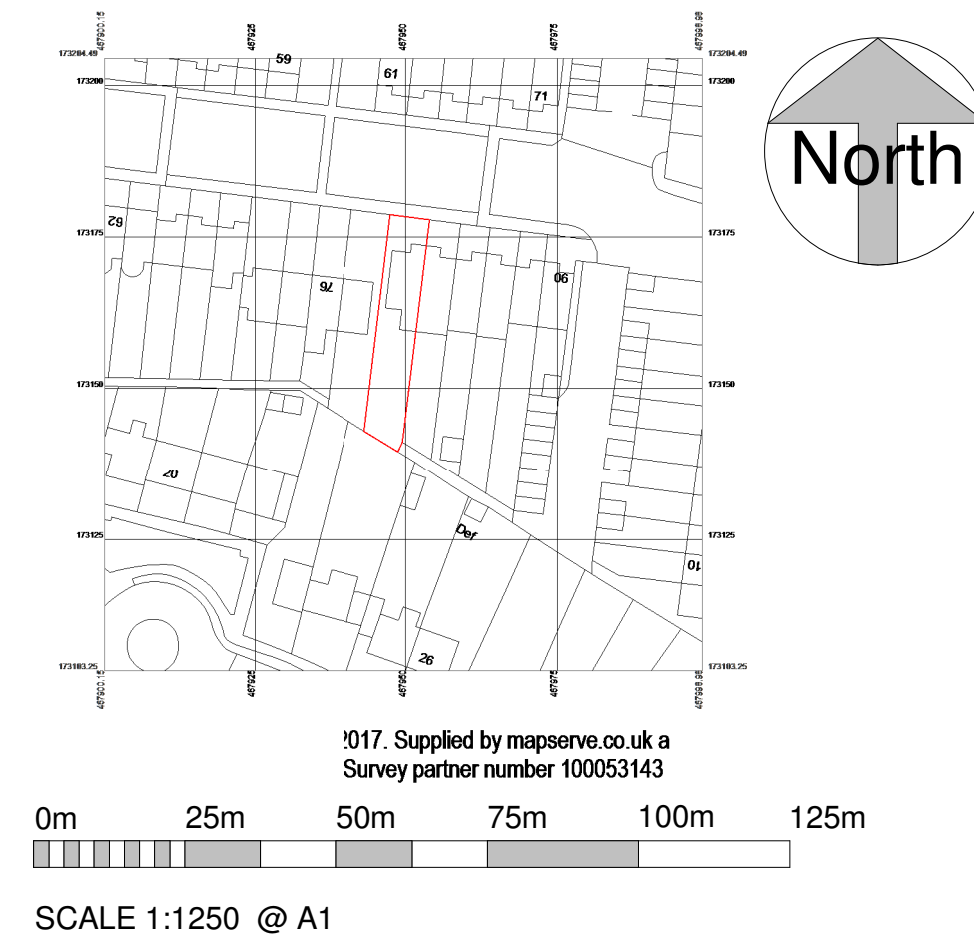

2 OS Site plan
1 : 1250

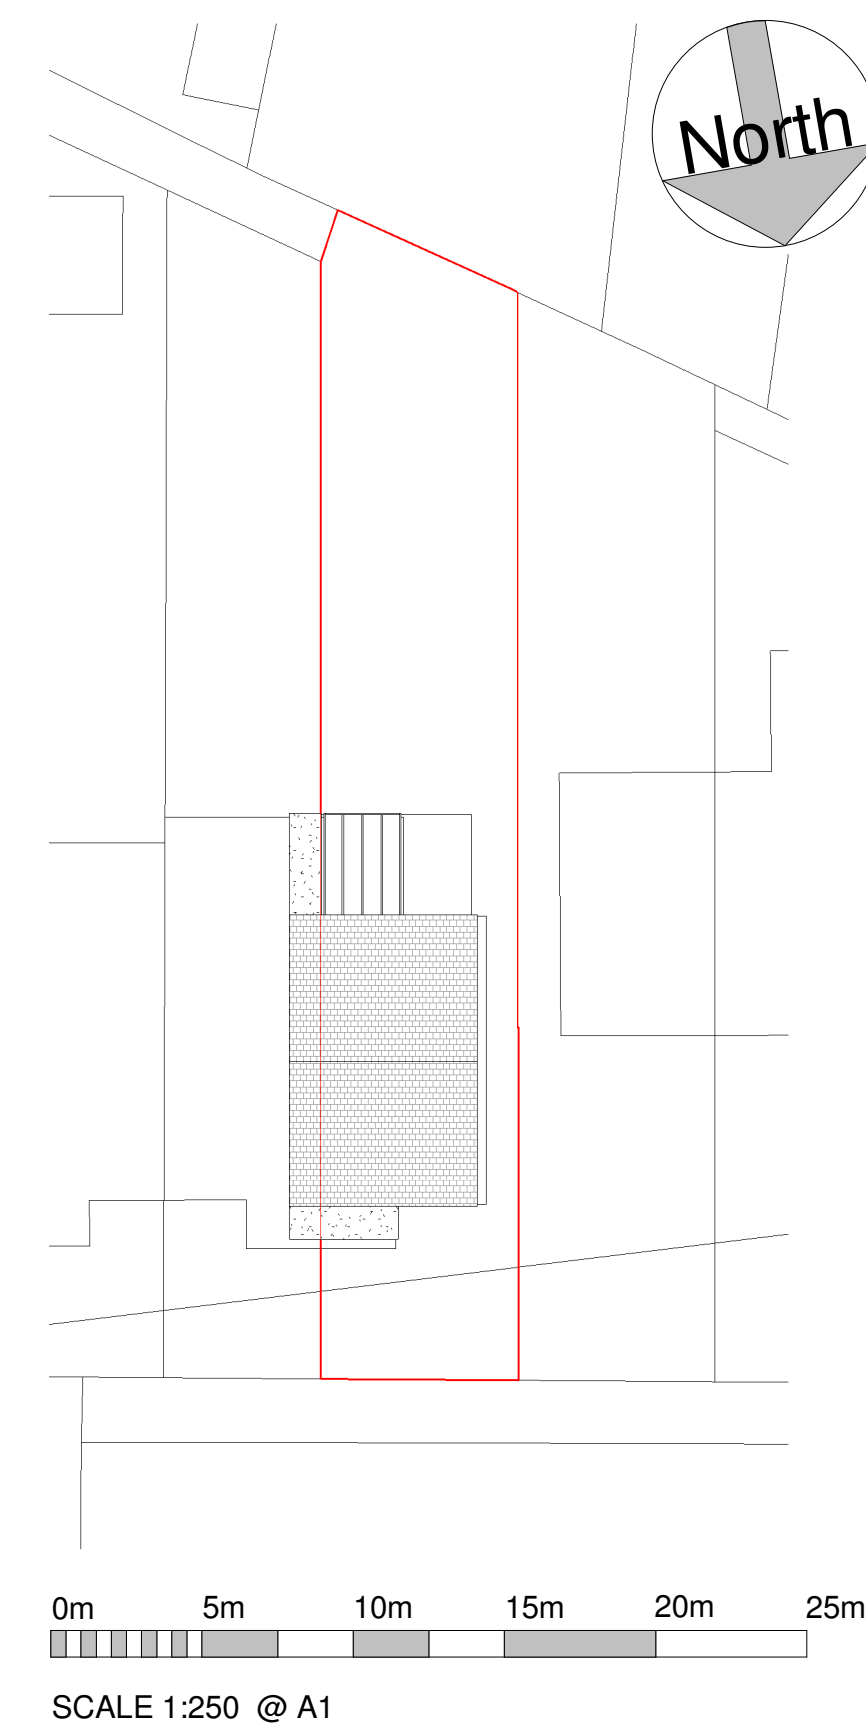

8 Block plan
1 : 250

SHEET:
A1

DWG NO:
A100

DATE:
14/03/2017

Plan-it-
Design

DRAWINGS PROVIDED BY:

PLAN-IT-DESIGN

info@planitdesign.org www.planitdesign.org
20 Wenlock Road, London, N1 7GU

PROJECT DESCRIPTION:

Demolish the conservatory and erect single storey rear extension
Mr Duane Cronjé
80 Combe Road, Reading RG30 4NE

SHEET TITLE:

Existing

All measurements are taken using laser measure and therefore, may be subject to a small margin of error.

All drawings & designs are the property of Plan-it-Design. Copyright © Plan-It-Design 2016.

For construction purposes use given dimension only.