




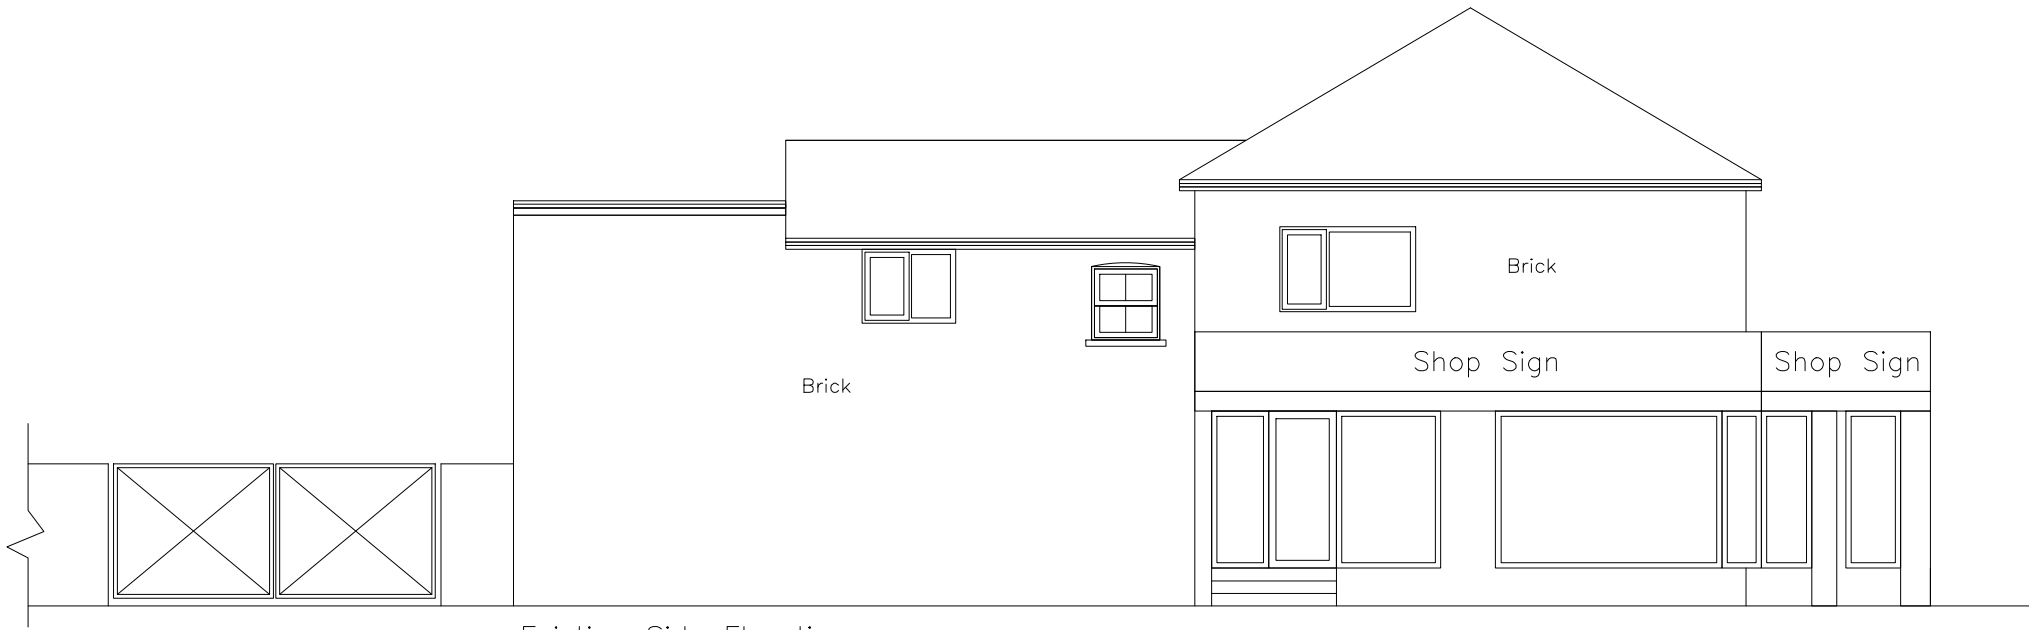


Existing Side Elevation

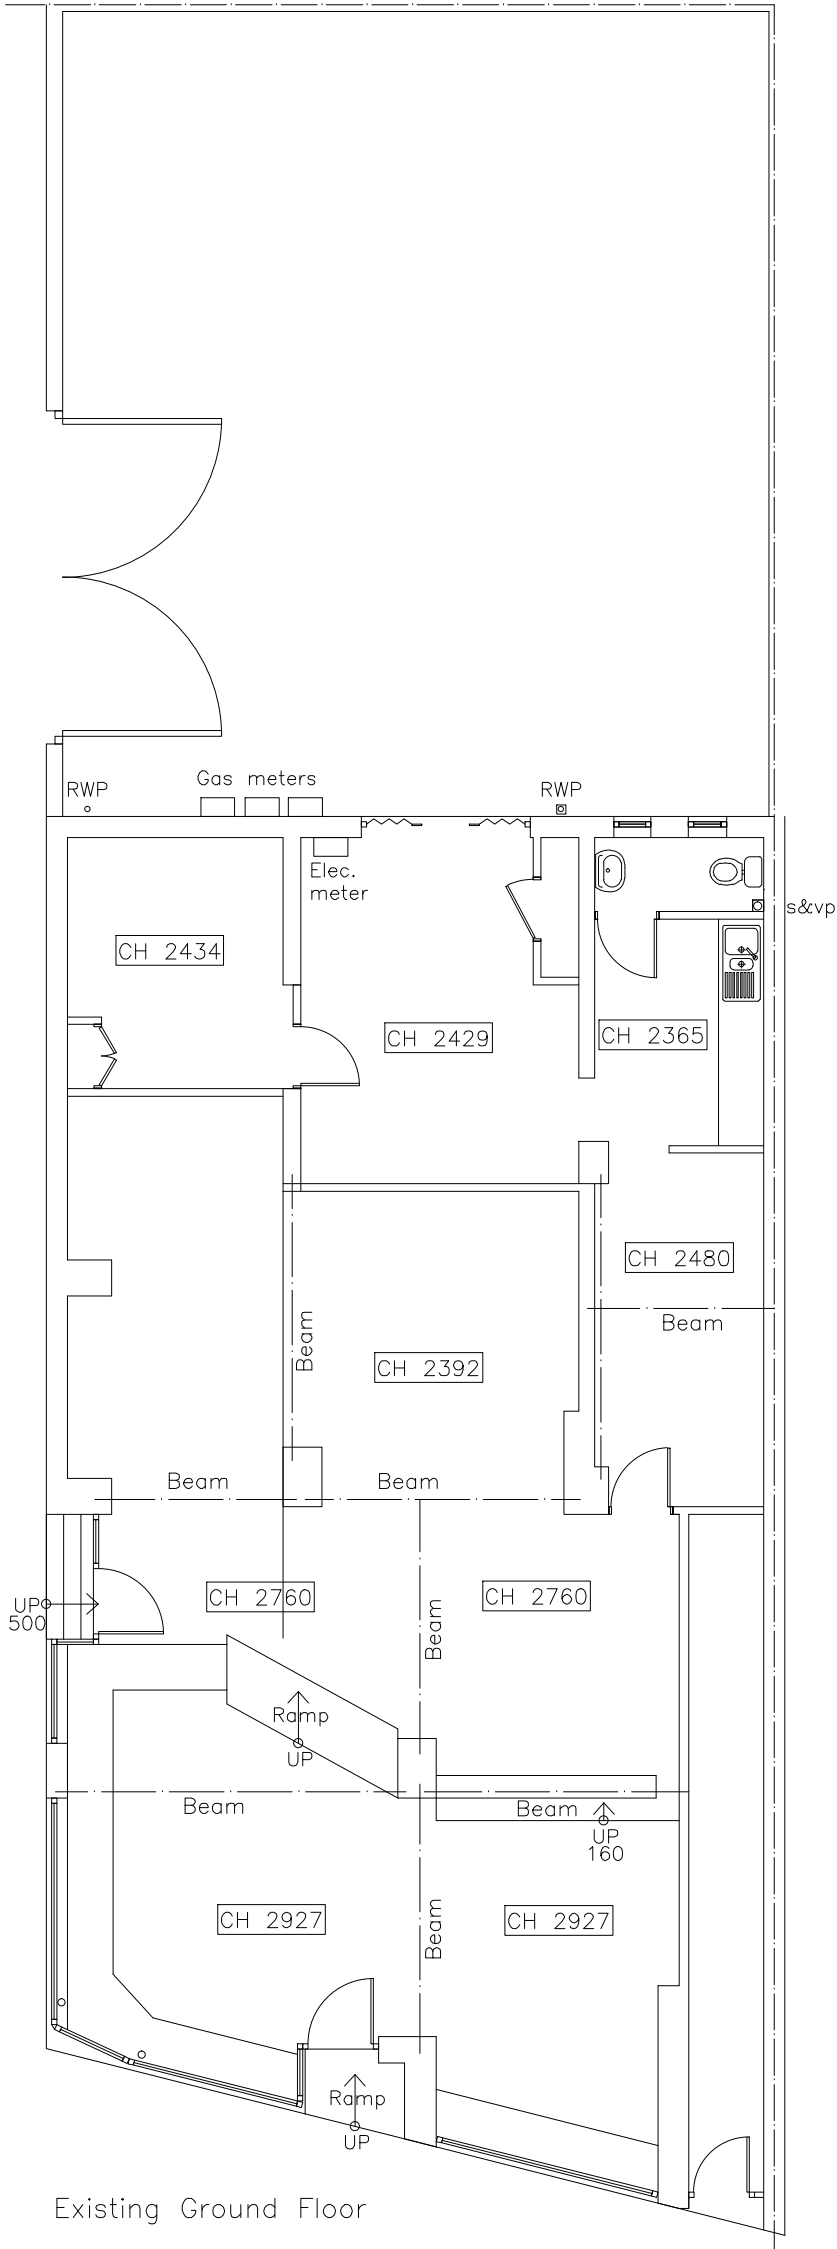

Existing Ground Floor

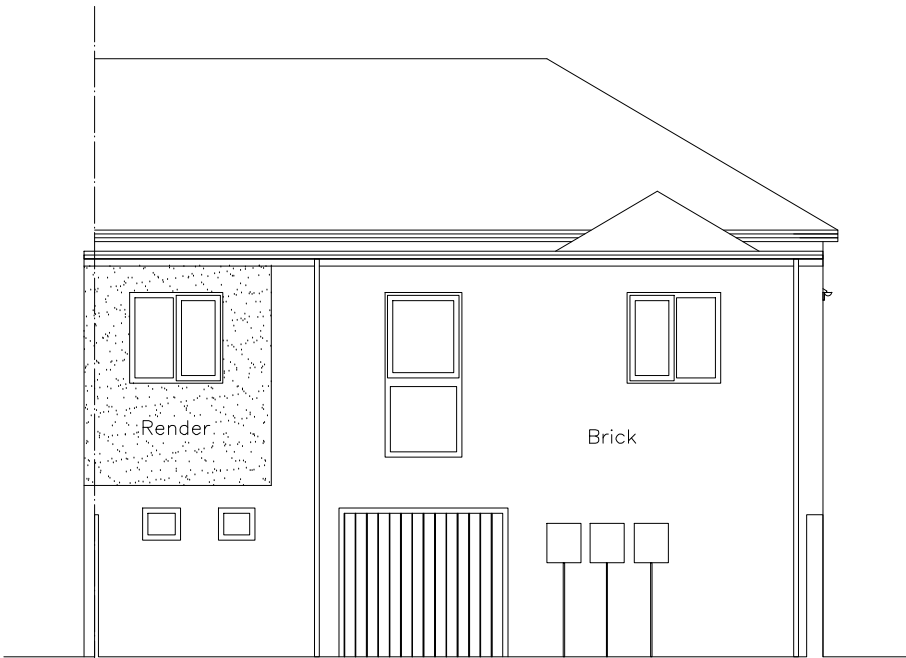

Existing Rear Elevation

 

TITLE	Proposal for Change of Use Class A1 to A3 at 387 Oxford Rd, Reading RG30 1HA		
CLIENT	Mr Hasan Tabatabaian 73 Paisley Rd, Glasgow G51 1LG		
DRAWING	Existing Floor Plan and Elevations		
DRAWING NO.	PL02	Revision:	
SCALE	1:100 @ A3		
DATE	July 2017		
AFGUK Architects			
299 Chapms Sure Marne, Bradley Stoke, Bristol BS32 9B			
tel:01454 618526 – m:07877970649			
info@afguk-architects.co.uk		www.afguk-architects.co.uk	