


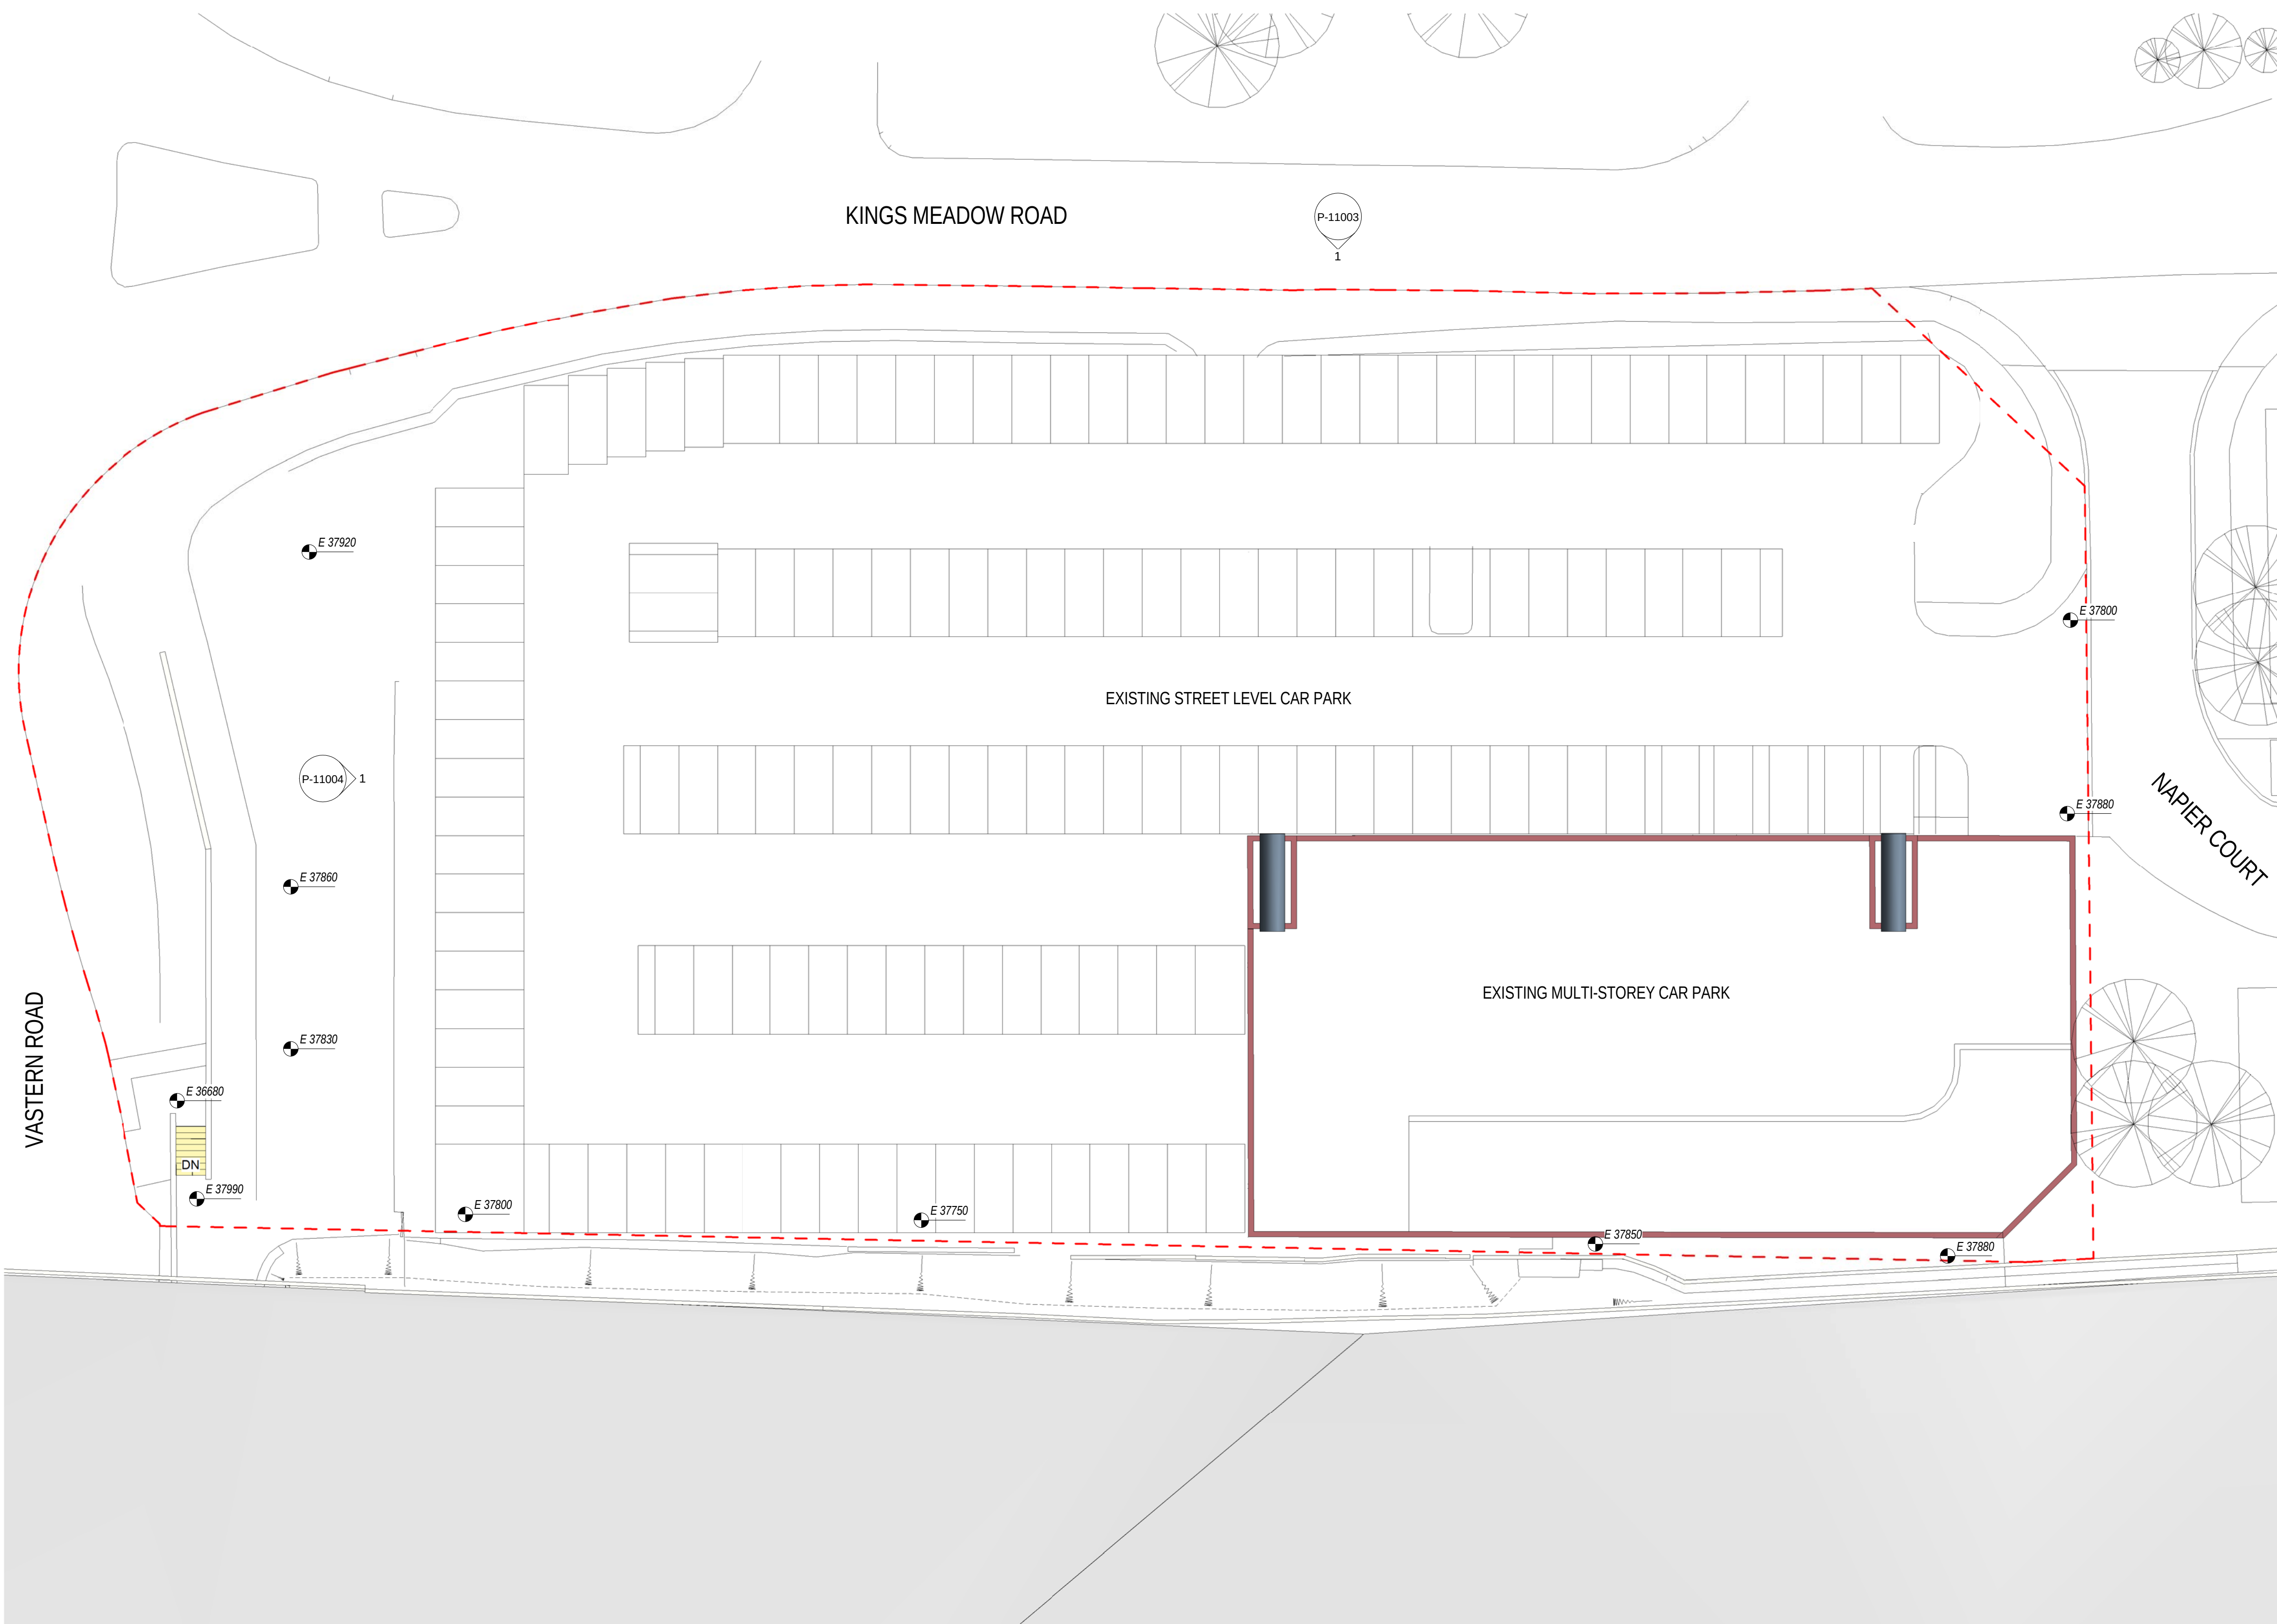

1 EXISTING SITE PLAN
1:200

GENERAL NOTES


All rights reserved.

All drawings and written material appearing here, constitute original and unpublished work of the Architect and may not be duplicated, used or disclosed without written consent of the Architect.

Notes and material designations are typical for similar conditions unless otherwise indicated.

Do not scale from this drawing except for planning

A		18/11/2016	Issued for Planning
REV NO.	DATE	DESCRIPTION	

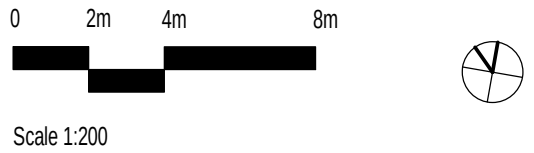

PROJECT

Kings Meadow,
Reading

CLIENT

Lochailort Reading
Ltd

CALLISORRTKL
A DESIGN CONSULTANCY OF ARCADIS
CallisortRTL 25 Farringdon Street, 10th Floor, London, EC4A 4AB,
T: +44(0)20 7306 0404

SHEET IDENTIFICATION

TITLE

Existing Site Plan

STATUS

FOR PLANNING

PROJECT NUMBER 050-160068	DATE DRAWN 10/12/16
SCALE @ A1: 1:200	CL
DRAWN BY: MD	CL
CHECKED BY:	MD

DRAWING NUMBER P-11001	REVISION A
----------------------------------	----------------------

© 2016 CallisortRTL UK Ltd

29/11/2016 09:49:26