


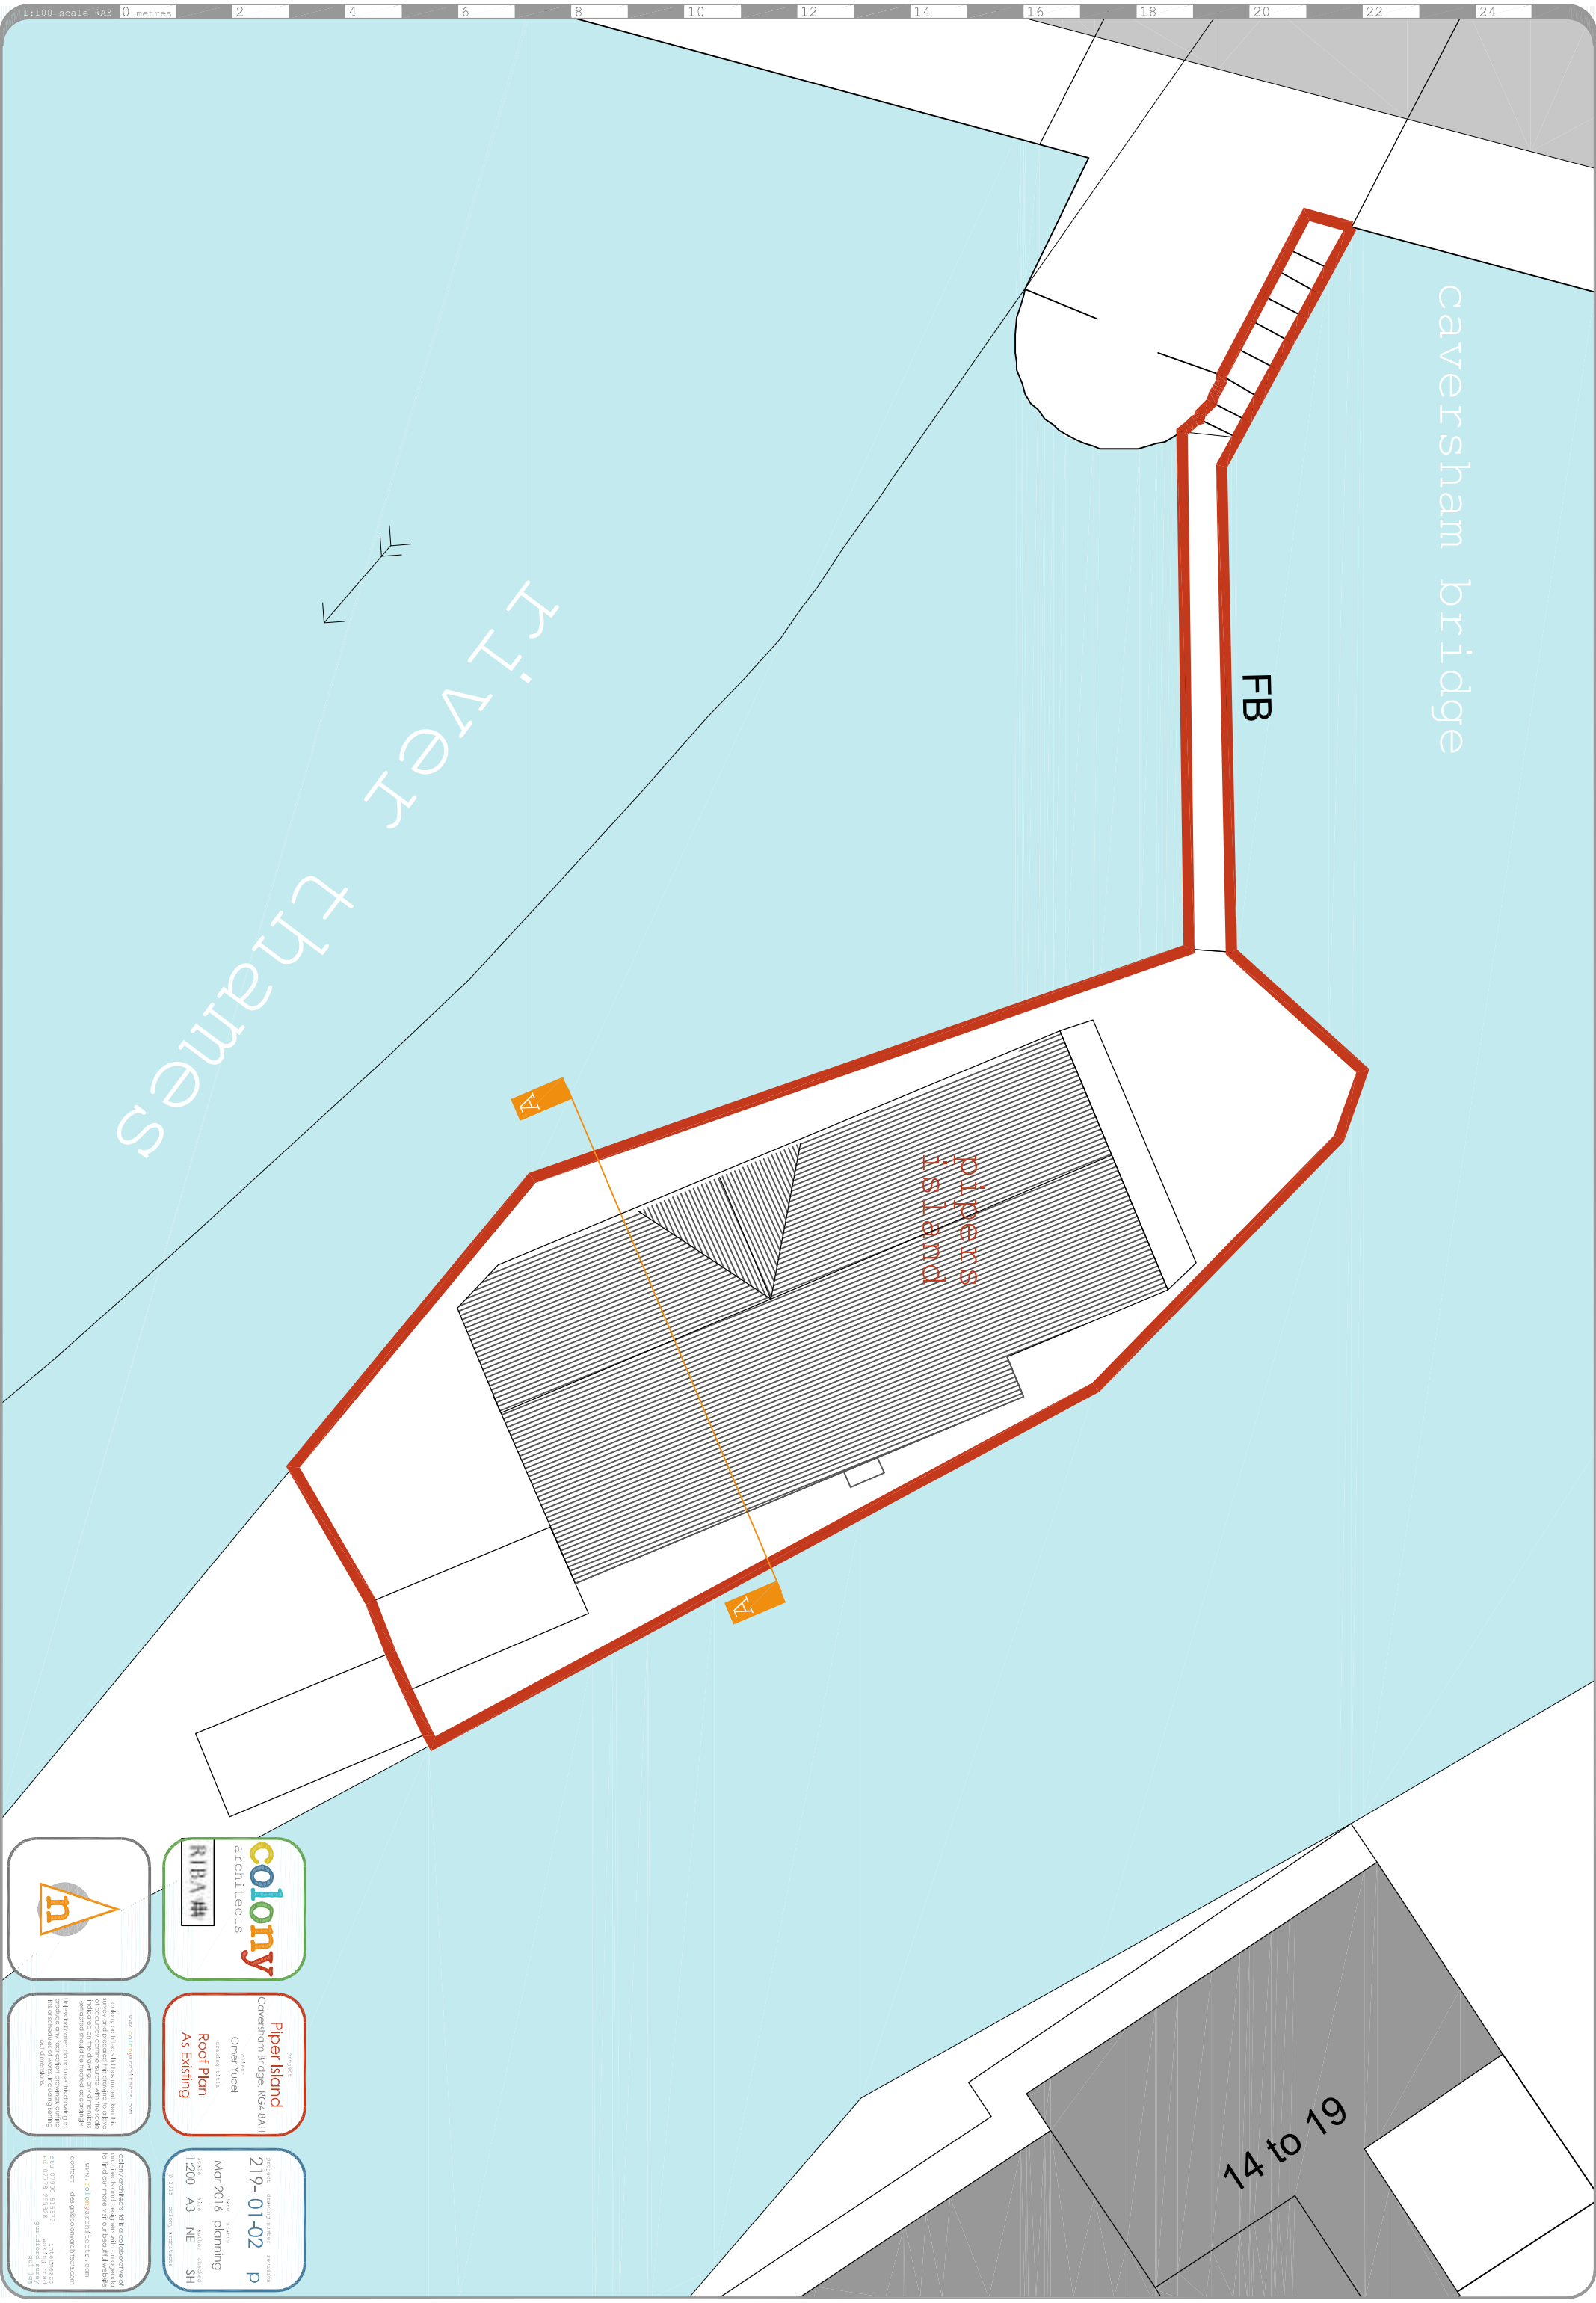



colony
architects



RIBA #44

Piper Island
Caversham Bridge, RG4 8AH

client: **Ormer Yucel**

drawing title: **Roof Plan**

status: **As Existing**

project: **219-01-02**

date: **Mar 2016**

scale: **1:200**

orientation: **A3 NE SH**

colony architects is a collaborative of
architects and designers working together
to find out more via our beautiful website
www.colonyarchitects.com

contact: **design@colonyarchitects.com**
tel: 01793 315132
tel: 01793 255128
tel: 01793 315130



colony architects