





Proposed Front Elevation
1 : 100

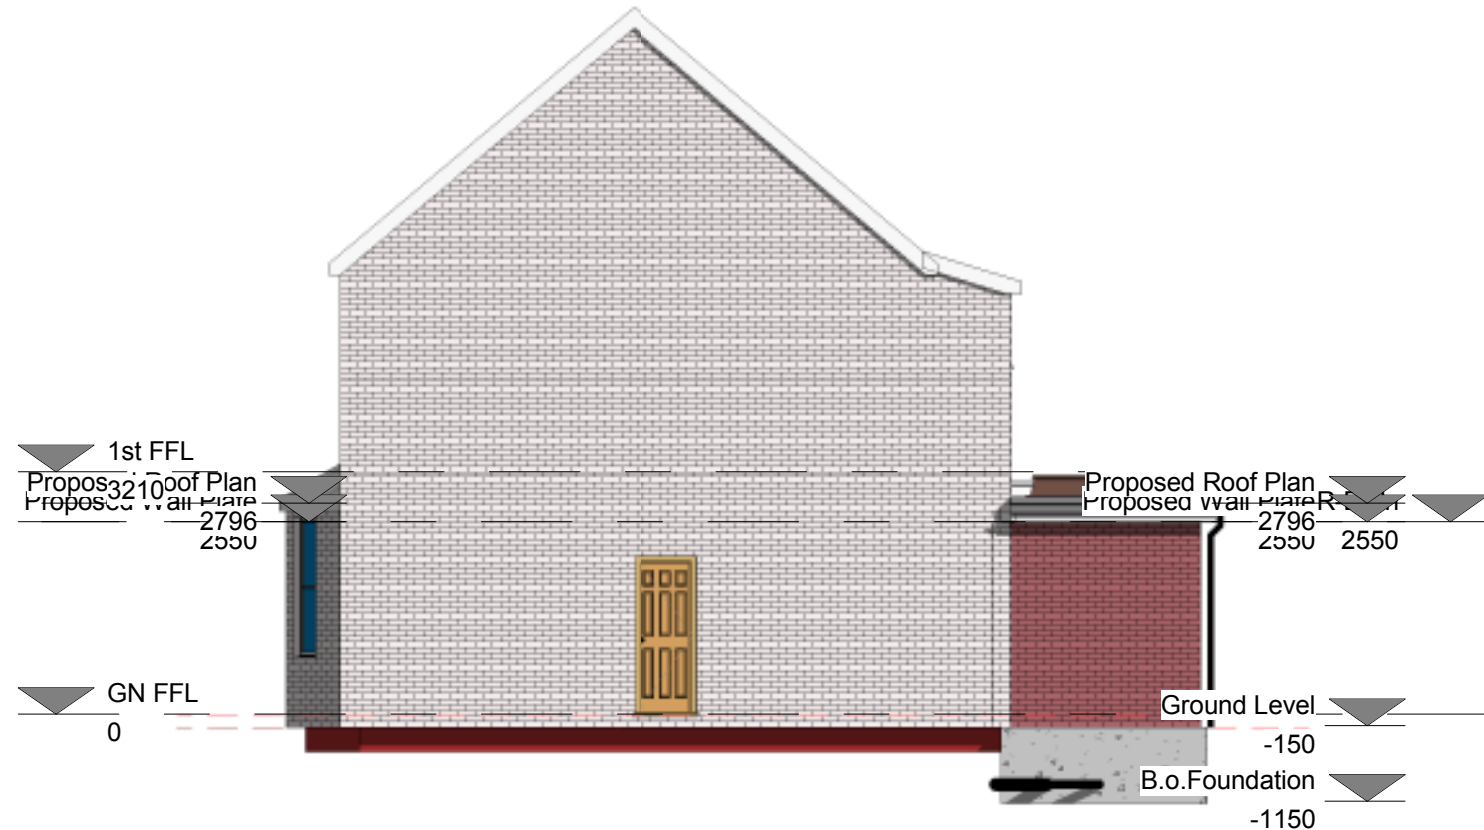

Proposed Right Side Elevation
1 : 100




Proposed Rear Elevation
1 : 100

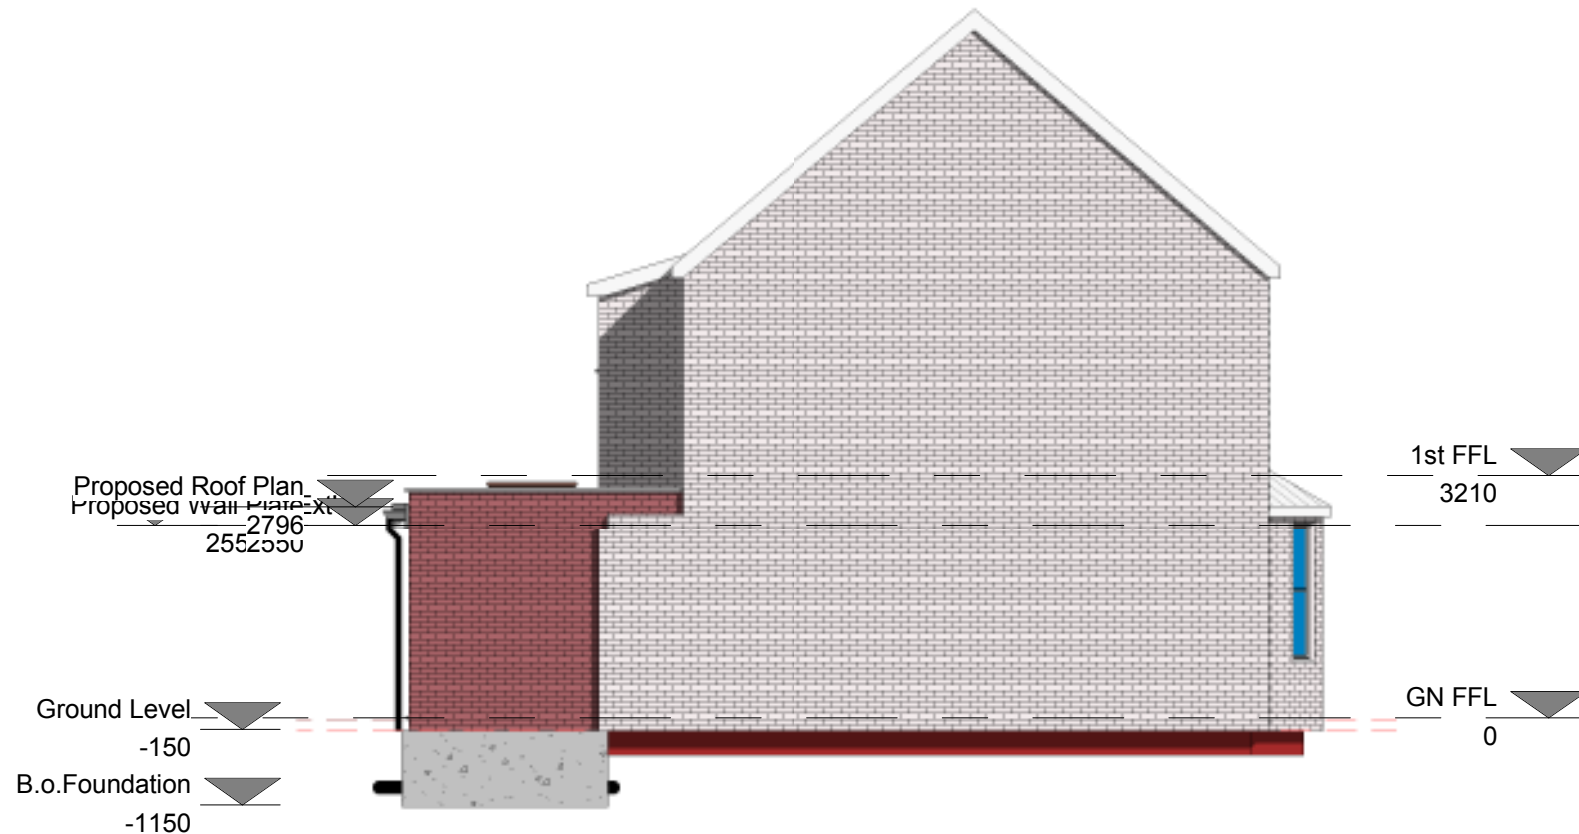


Proposed Left Side Elevation
1 : 100

THIRD ANGLE PROJECTION

 

- THIS BAR FOR GUIDANCE ONLY

 

1. 11.07.17



SHEET
PROPOSED
ELEVATIONS

PROJECT
Project Name

CLIENT
T HAYNES 42 ARMOUR
RD TILEHURST
READING BERKS RG31
6HN

Date	Scale (@ A3)
Issue Date	1 : 100
Drawn by	REV
Author	
Checked by	Checker
Checker	

Project number
Project Number

DRAWING NUMBER
HAYNES-TD-17-255-P3

This drawing is not to be copied without permission from TEKNIDRAFT DESIGNS © 01/09/2017 12:20:38