
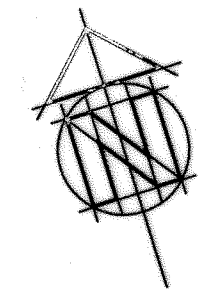
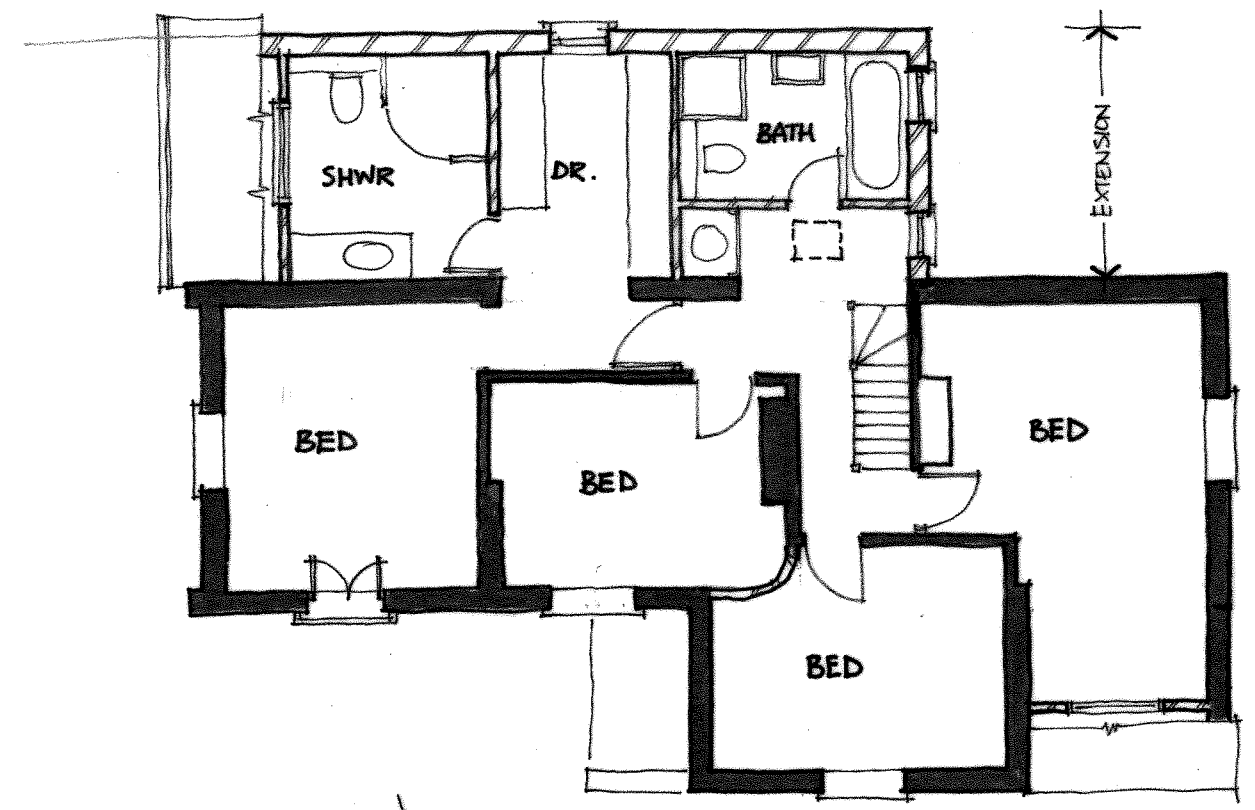


REV A - WINDOW REVISIONS - 13.05.14

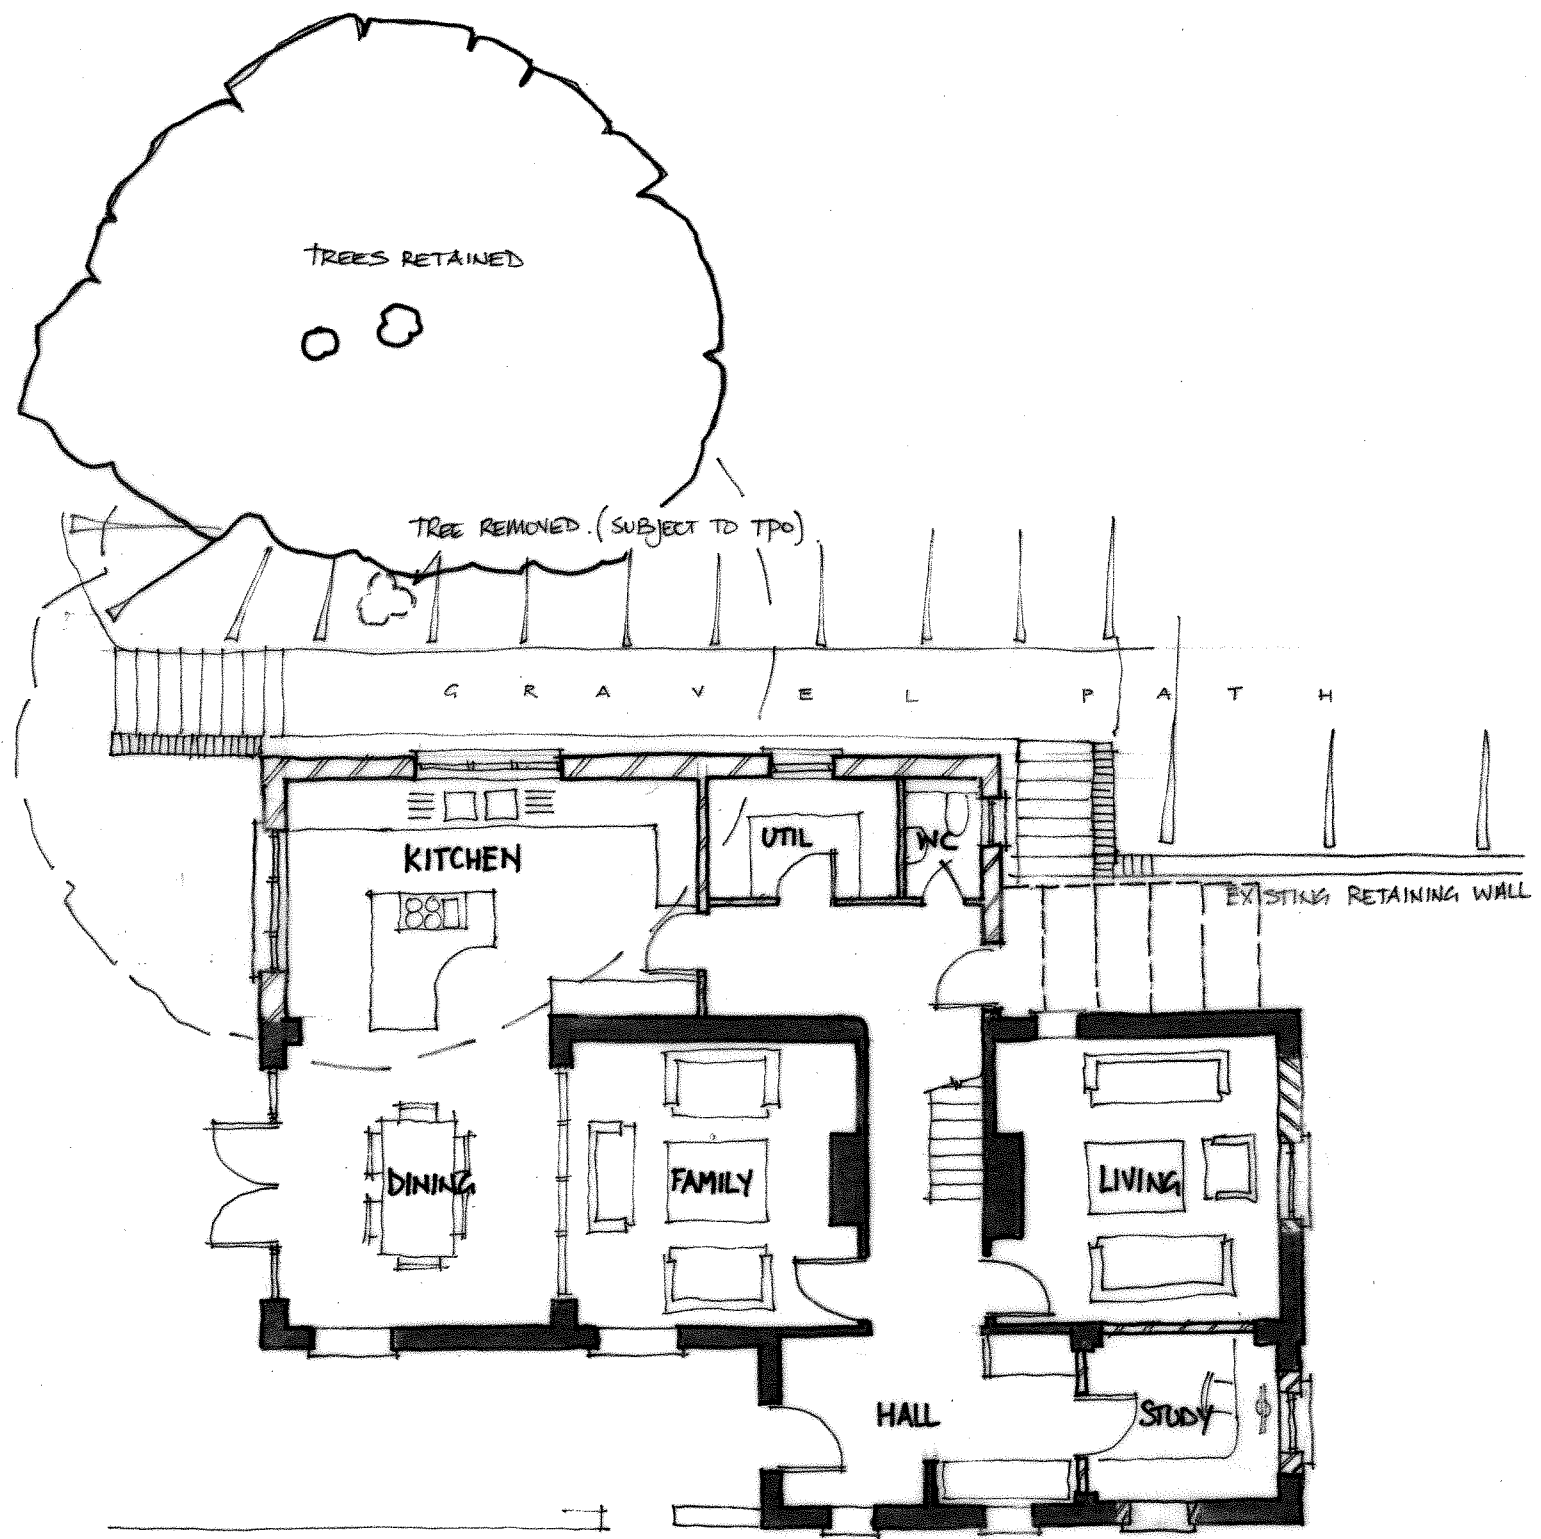

Day o Tanner Partnership ARCHITECTURE AND PLANNING

CLIENT **MR + MRS A RICHARDS** www.daytanner.co.uk
 JOB **WHITE LODGE, THE WARREN**
 PROPOSED FLOOR PLANS

Wokingham 51 Peach Street Wokingham Berkshire RG40 1XP 0118 999 0808 info@daytanner.co.uk
 6 Academy Court 36B Church Street Caversham Reading RG4 8AU 0118 946 1242 rdgoffice@daytanner.co.uk

SCALE 1:100 DRAWN ST DATE MAR 13 3046/04 | A |