




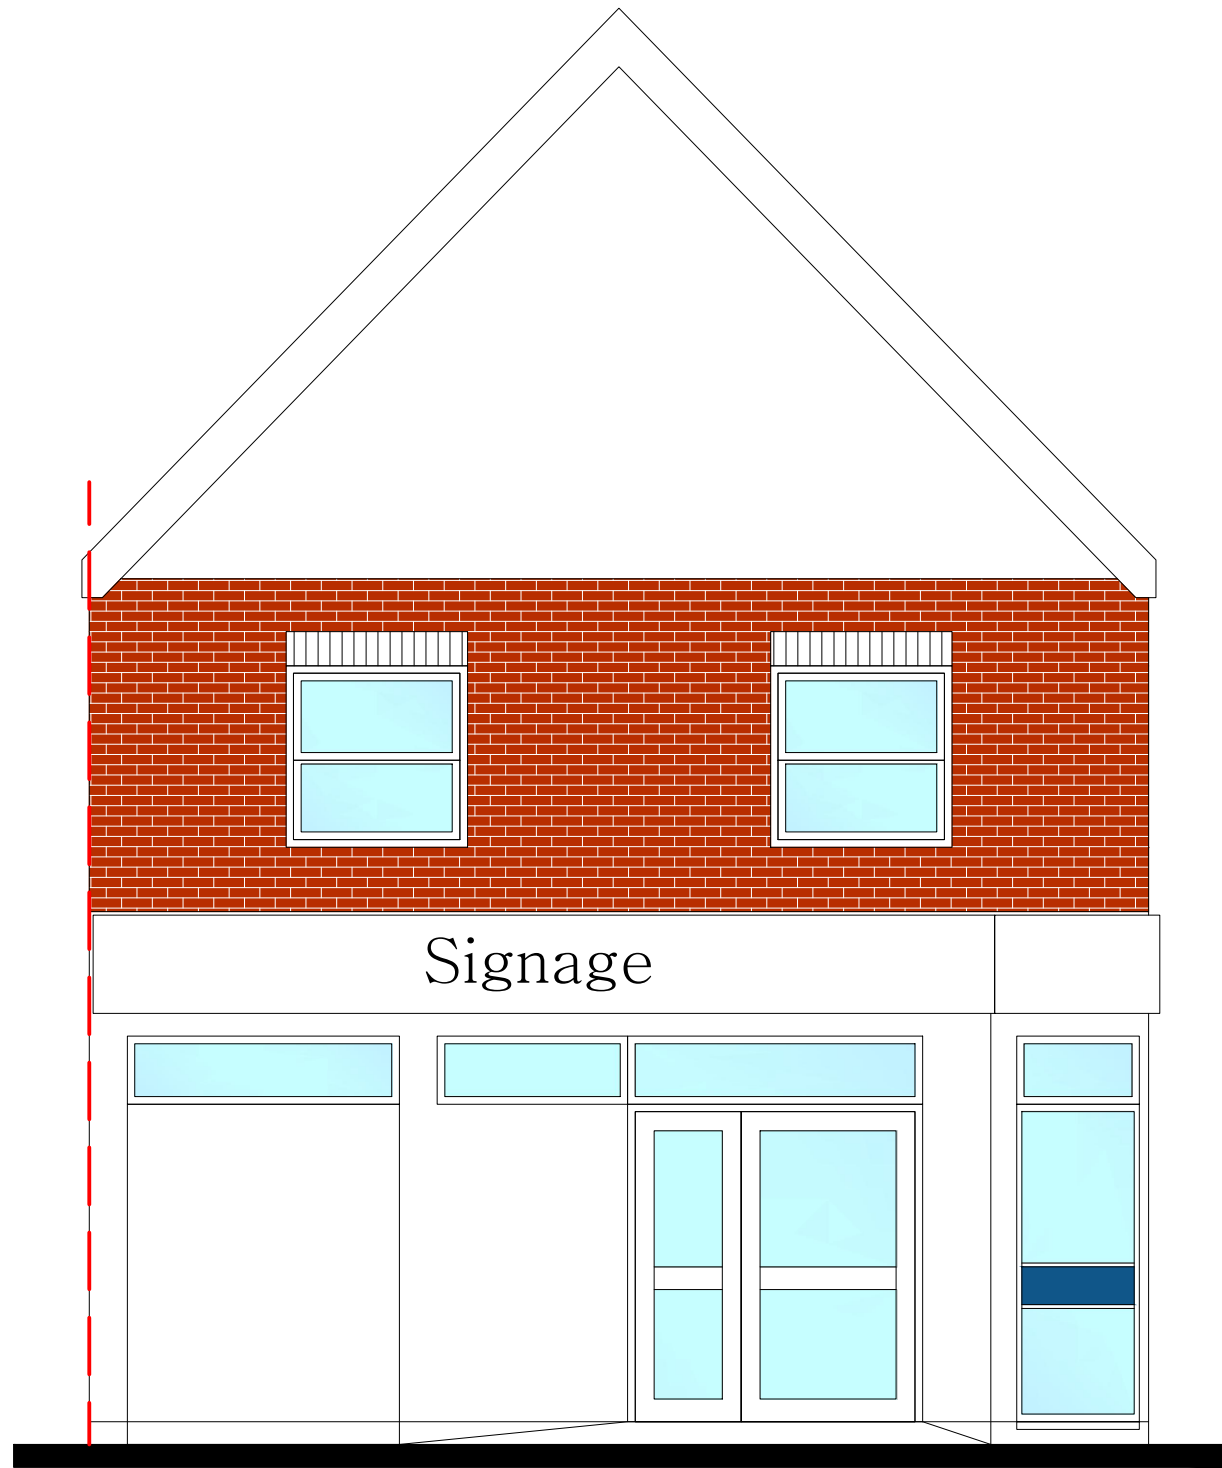

Existing West Elevation 1:50

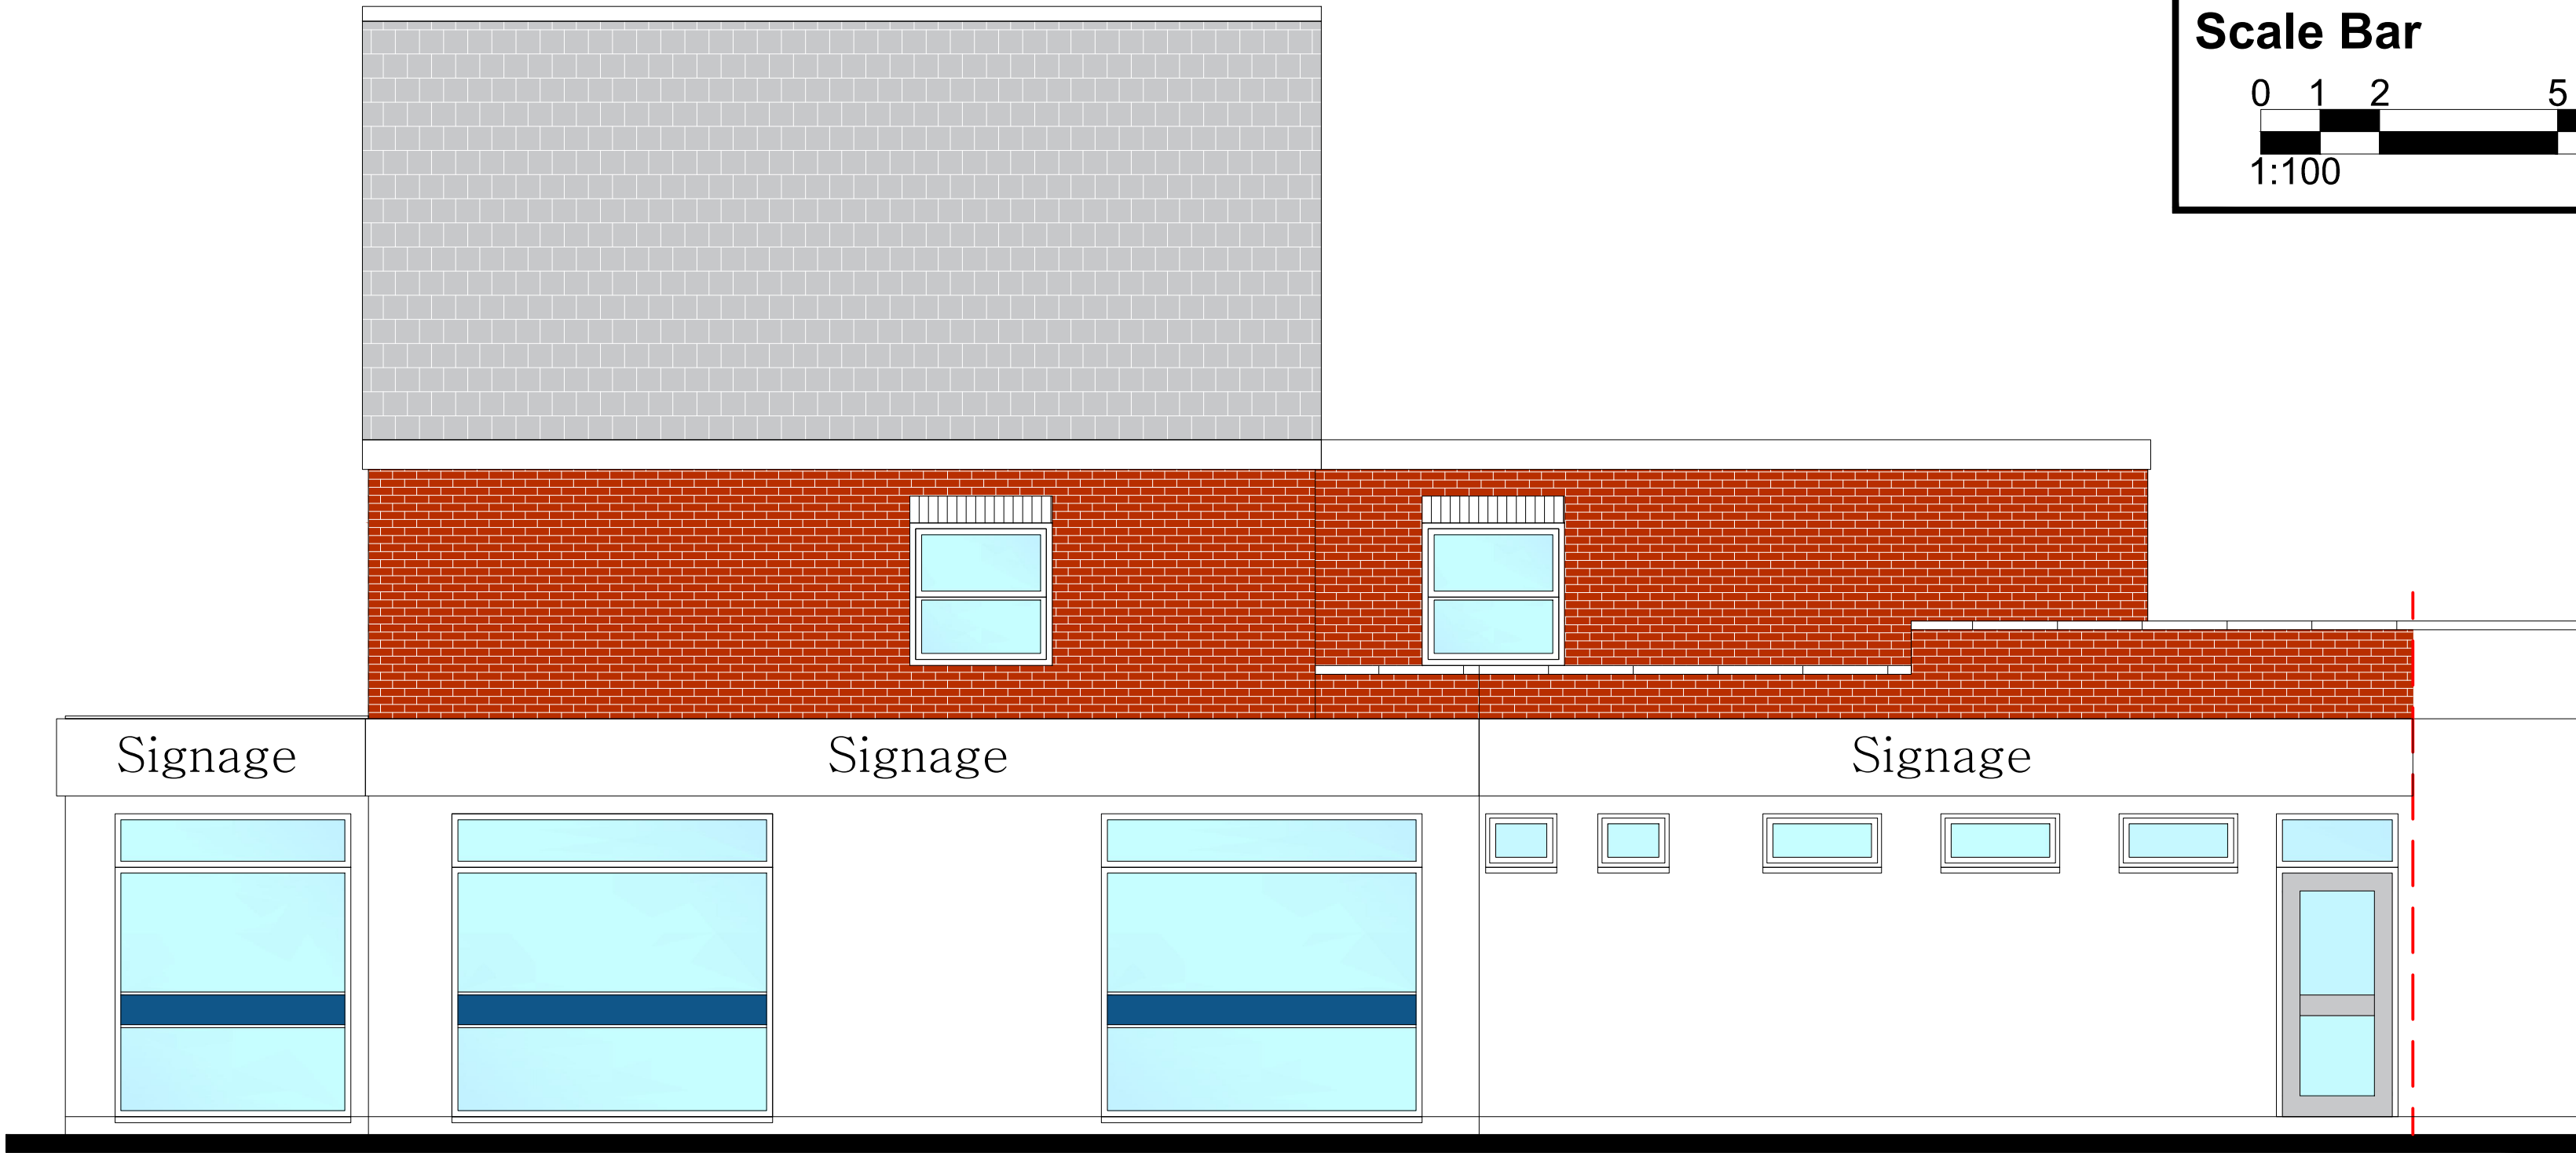


Existing South Elevation 1:50

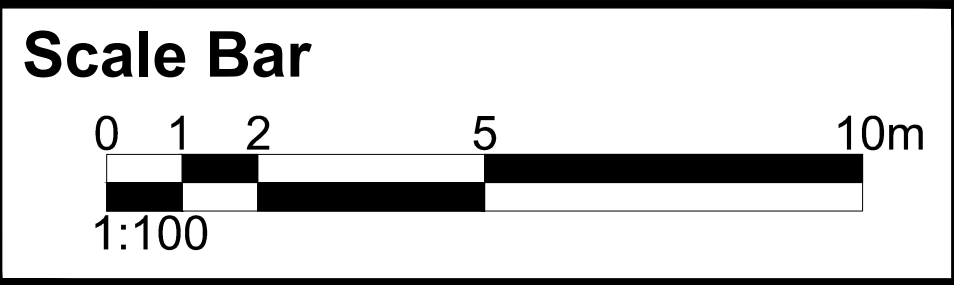


The designs and details on this drawing are copyright and must not be reproduced without the permission of **JOHNSON FELLOWS LLP © 2013**


All dimensions, sizes etc., to be checked on site by the contractor before work commences. Figured dimensions to be used in preference to scaling. Any errors or omissions must be reported to **JOHNSON FELLOWS LLP** at once.

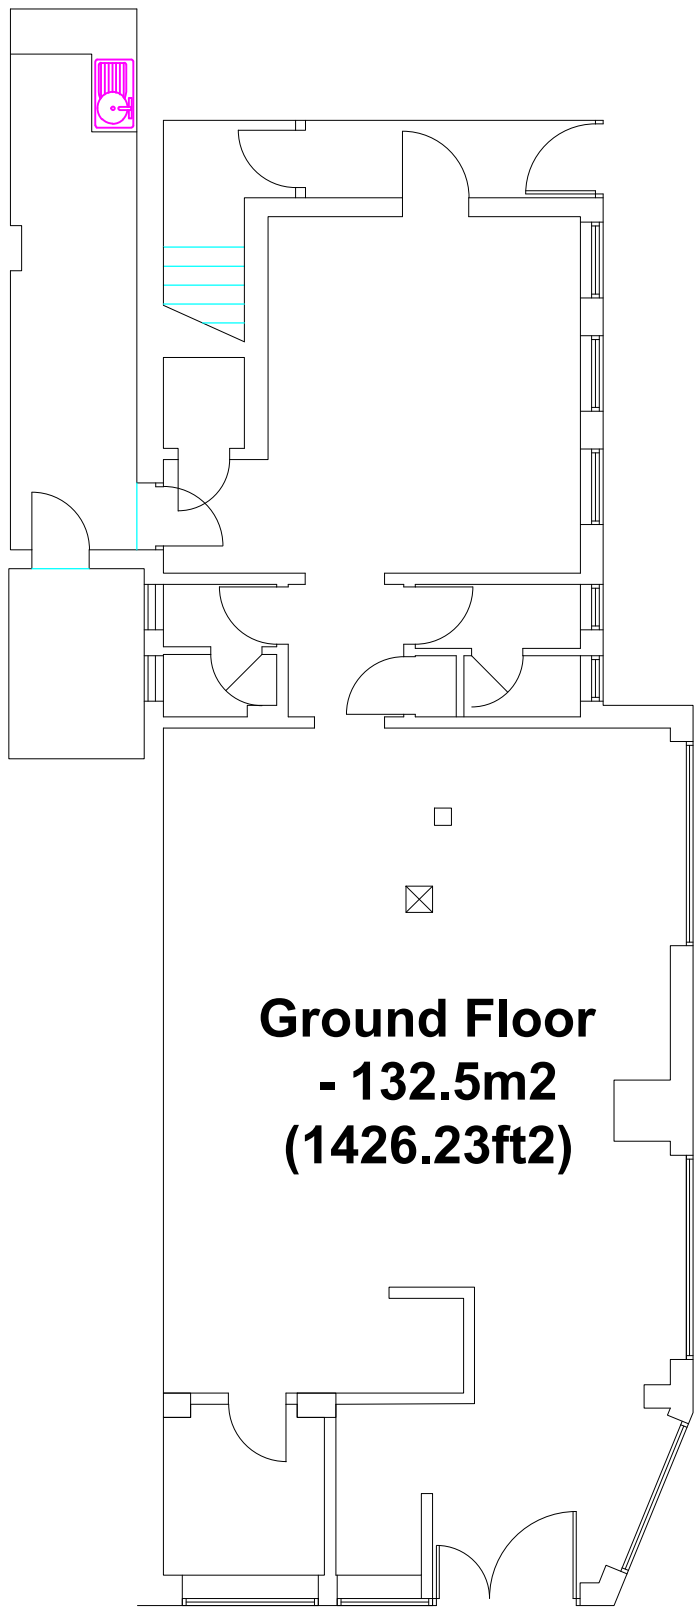



Existing Ground Floor Plan - 1:100

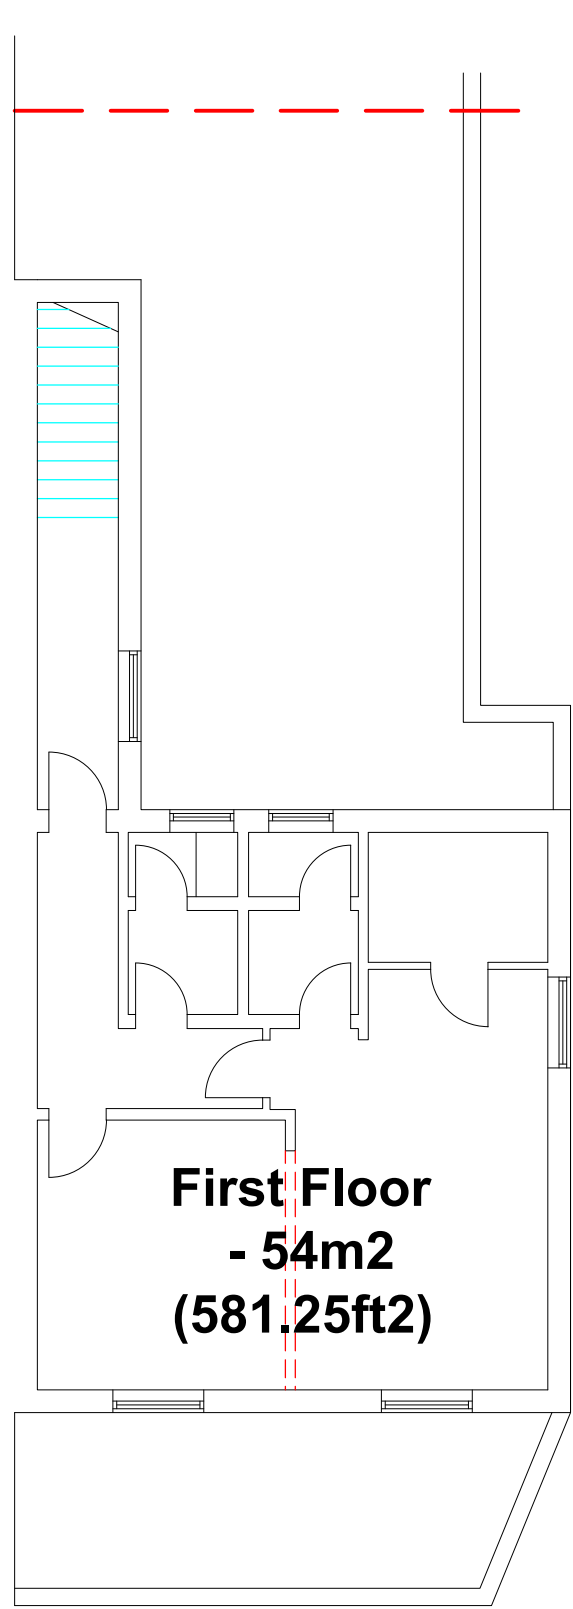

Existing First Floor Plan - 1:100

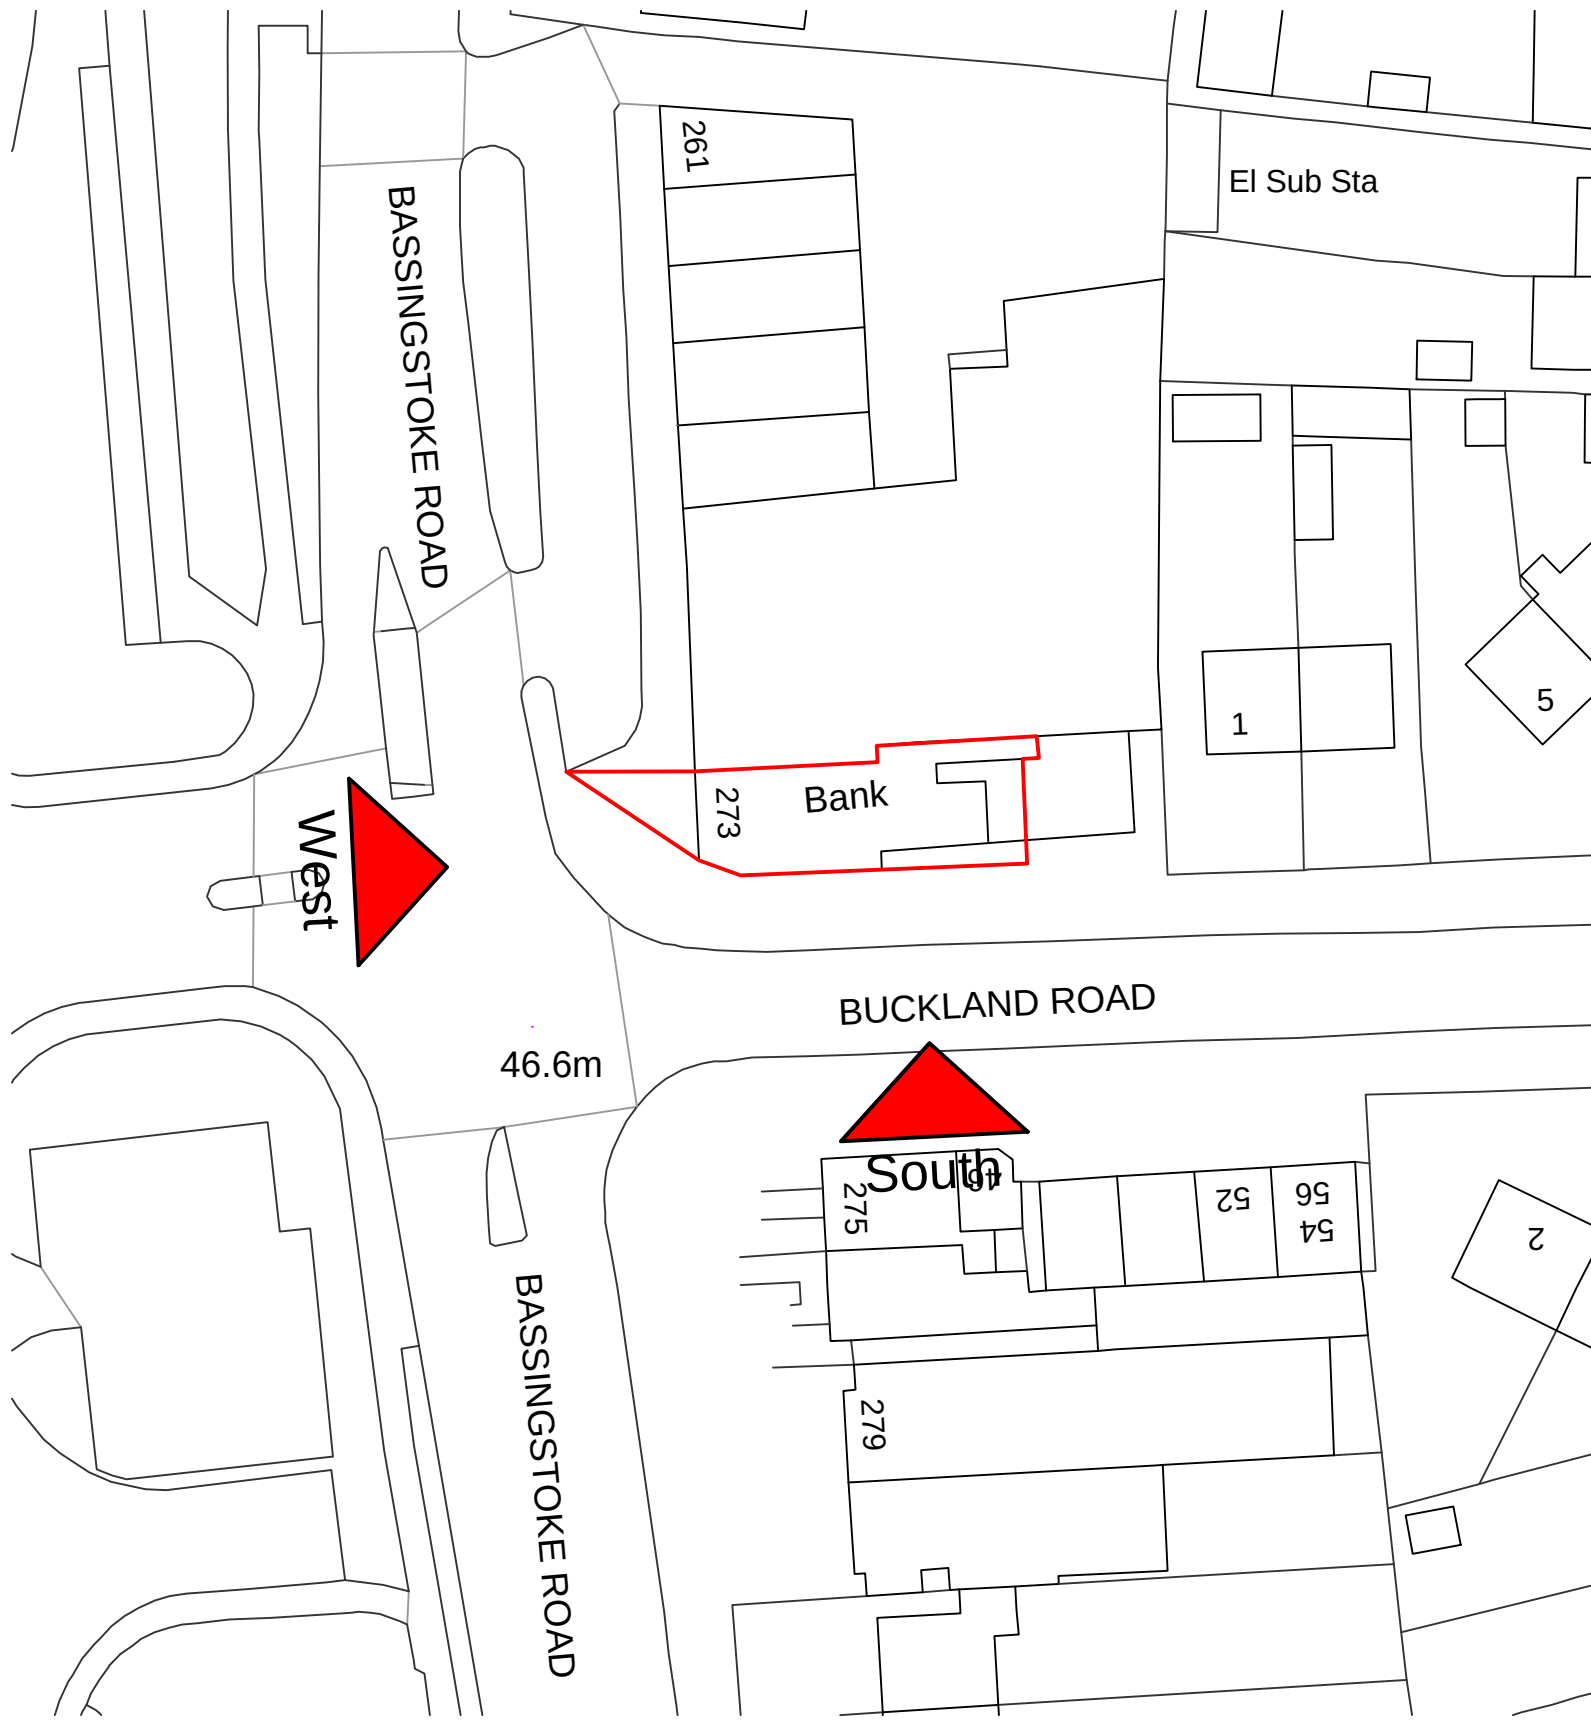

Block Plan 1:500

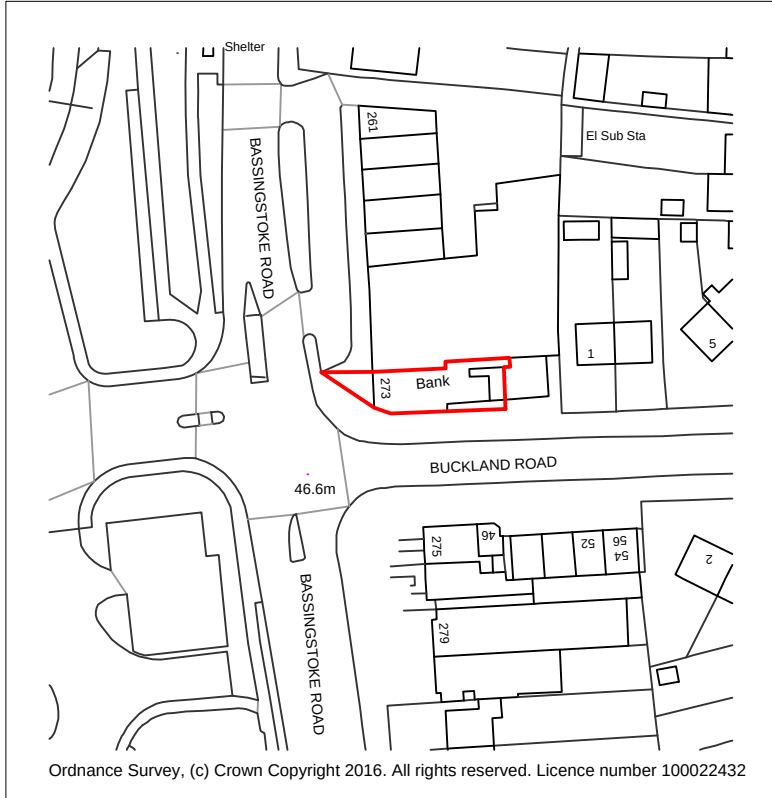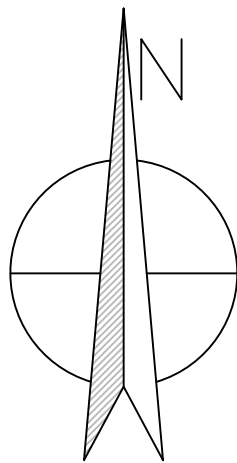

Site Location Plan 1:1250



Rev A - Scale Bar Added - June 16

JOHNSON FELLOWS
CHARTERED SURVEYORS
CHARTER HOUSE, 163 NEWHALL STREET
BIRMINGHAM B3 1SW
Telephone: 0121 6439337 Facsimile: 0121 6436407

Client
SEP Properties Limited

Project
273 Basingstoke Road,
Reading,
RG2 0HY

Drawing Title
Existing Floor Plans
and Elevations

Scale 1:50, 1:100, 1:500 & 1:1250 @ A1	Drawn by LM	Date 22.04.2016	Revision A
--	----------------	--------------------	---------------

Project No. S27.244	Drawing No. 001a
------------------------	---------------------