
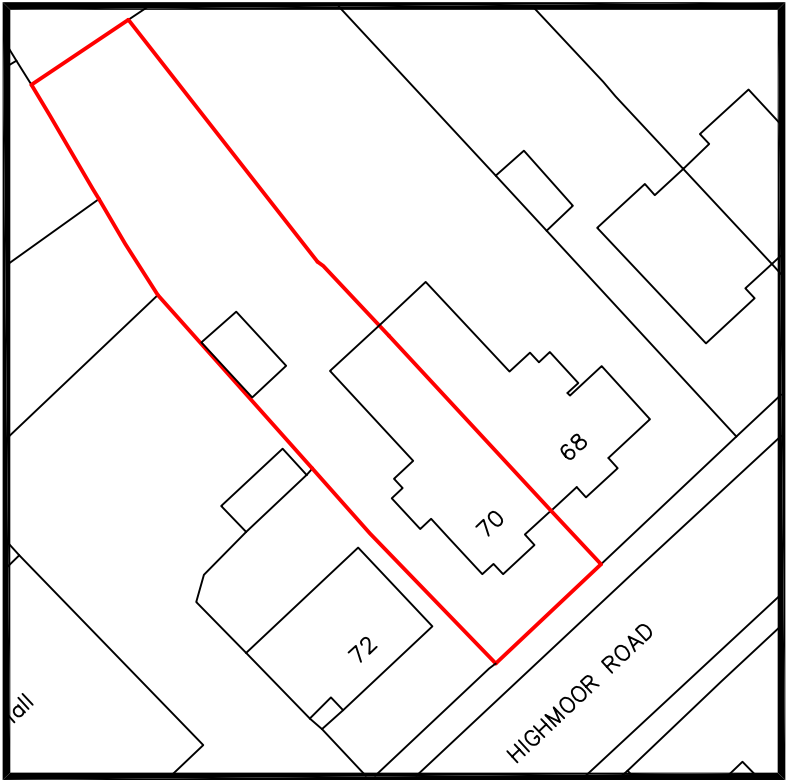




General Notes

ALL DIMENSIONS SHOWN TO BE CHECKED
ON SITE
refer all discrepancies or deviations:
contractor responsible for checking
all dimensions on site before
commencement of work

||||| indicates proposed
single storey extension

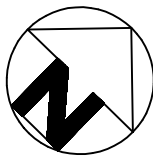


Existing Site Plan (1:500)

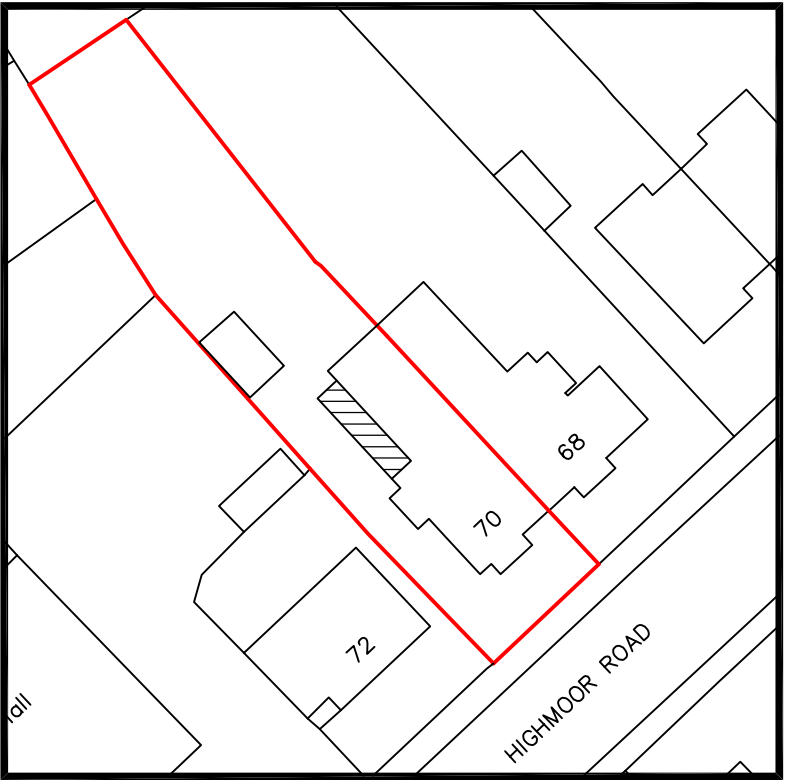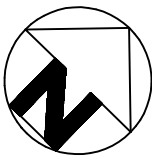

Proposed Site Plan (1:500)

0 METRES 20
SCALE 1:500

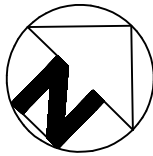

Location Plan (1:1250)

0 METRES 50
SCALE 1:1250

Rev.	Remarks	Date
------	---------	------

**WHITE
YOUNG
DESIGN** 19 Love Lane
Watlington
Oxfordshire
OX49 5RA

Architectural Design Consultants
Tel: 07860 313 875 or 07866 425 792
E-Mail: whiteyoungdesign@btinternet.com

Project
70 Highmoor Road
Caversham, Reading
RG4 7BG

Title
Site and Location
Plans

Job no. 15005	Scale 1:100, 1:500 ● A3
Dwg no. 005	By NY
	Date Nov '15