



No.	Revision	Date

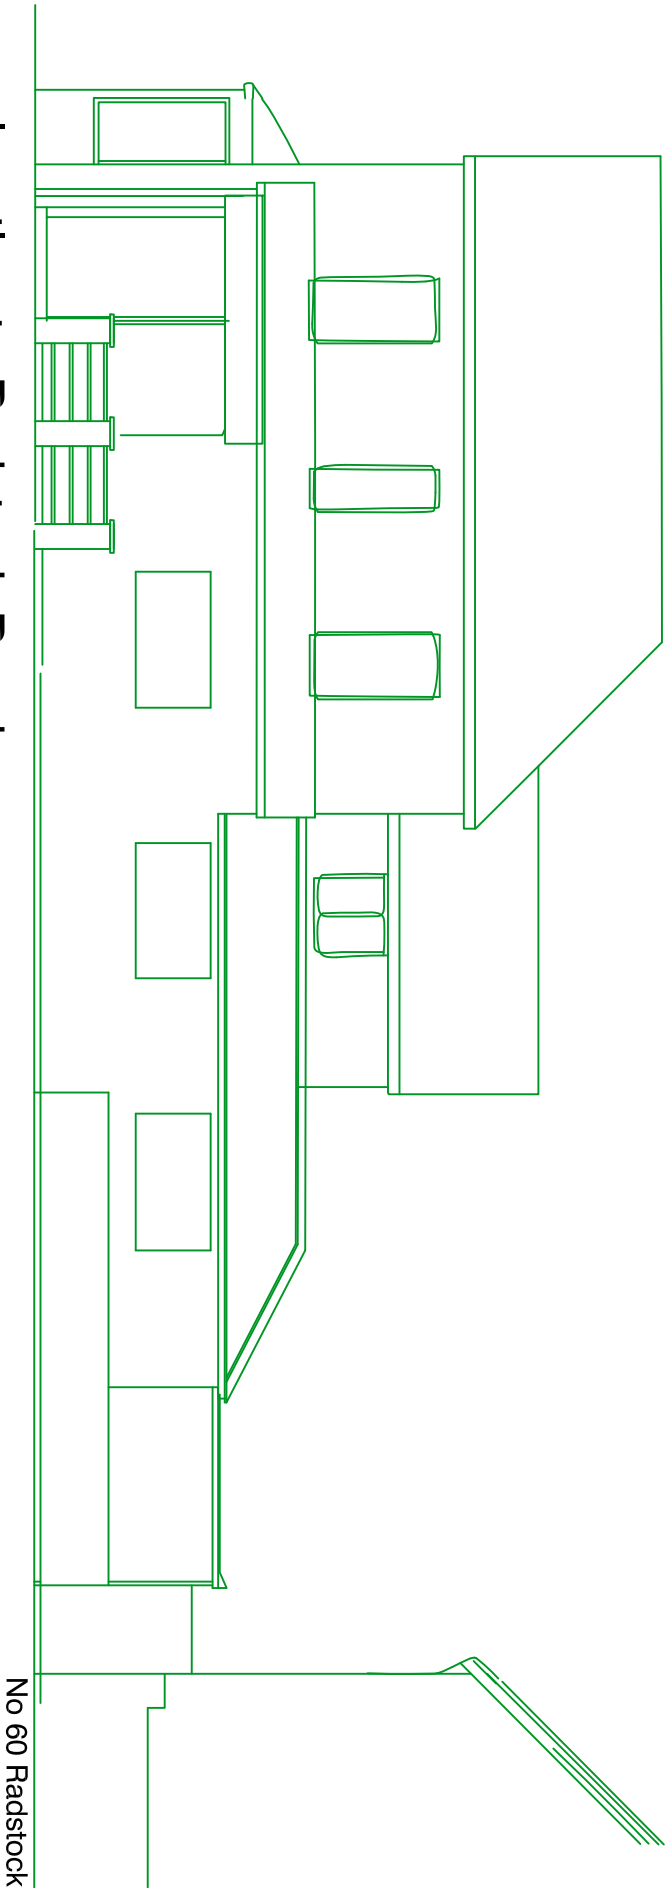


elevation to Radstock Road


ELEVATIONS

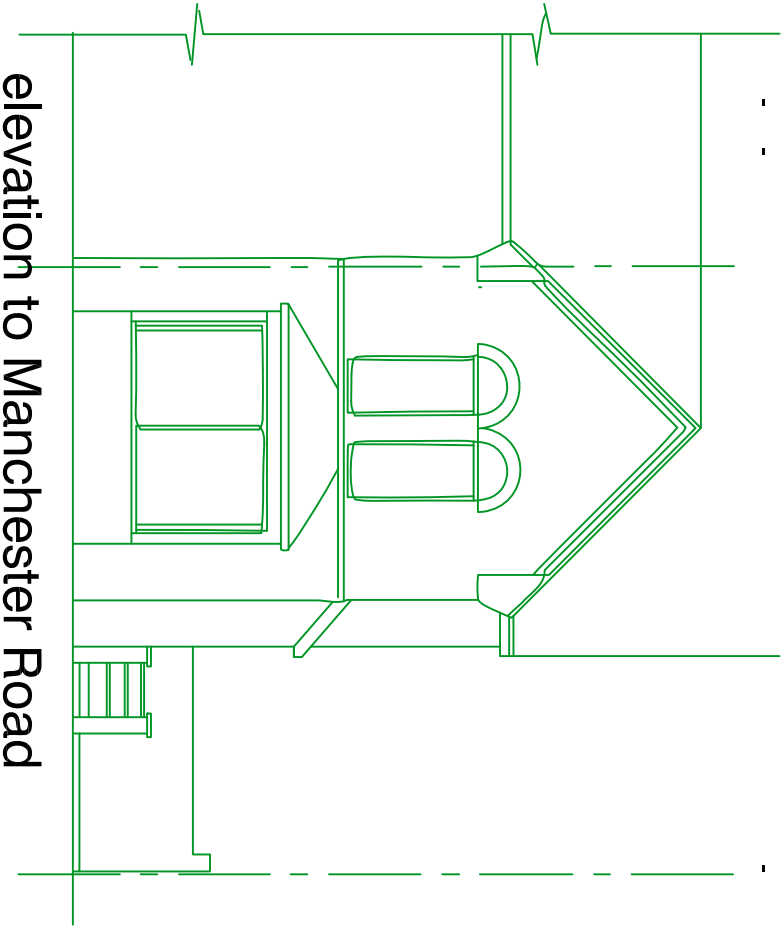

elevation to Manchester Road

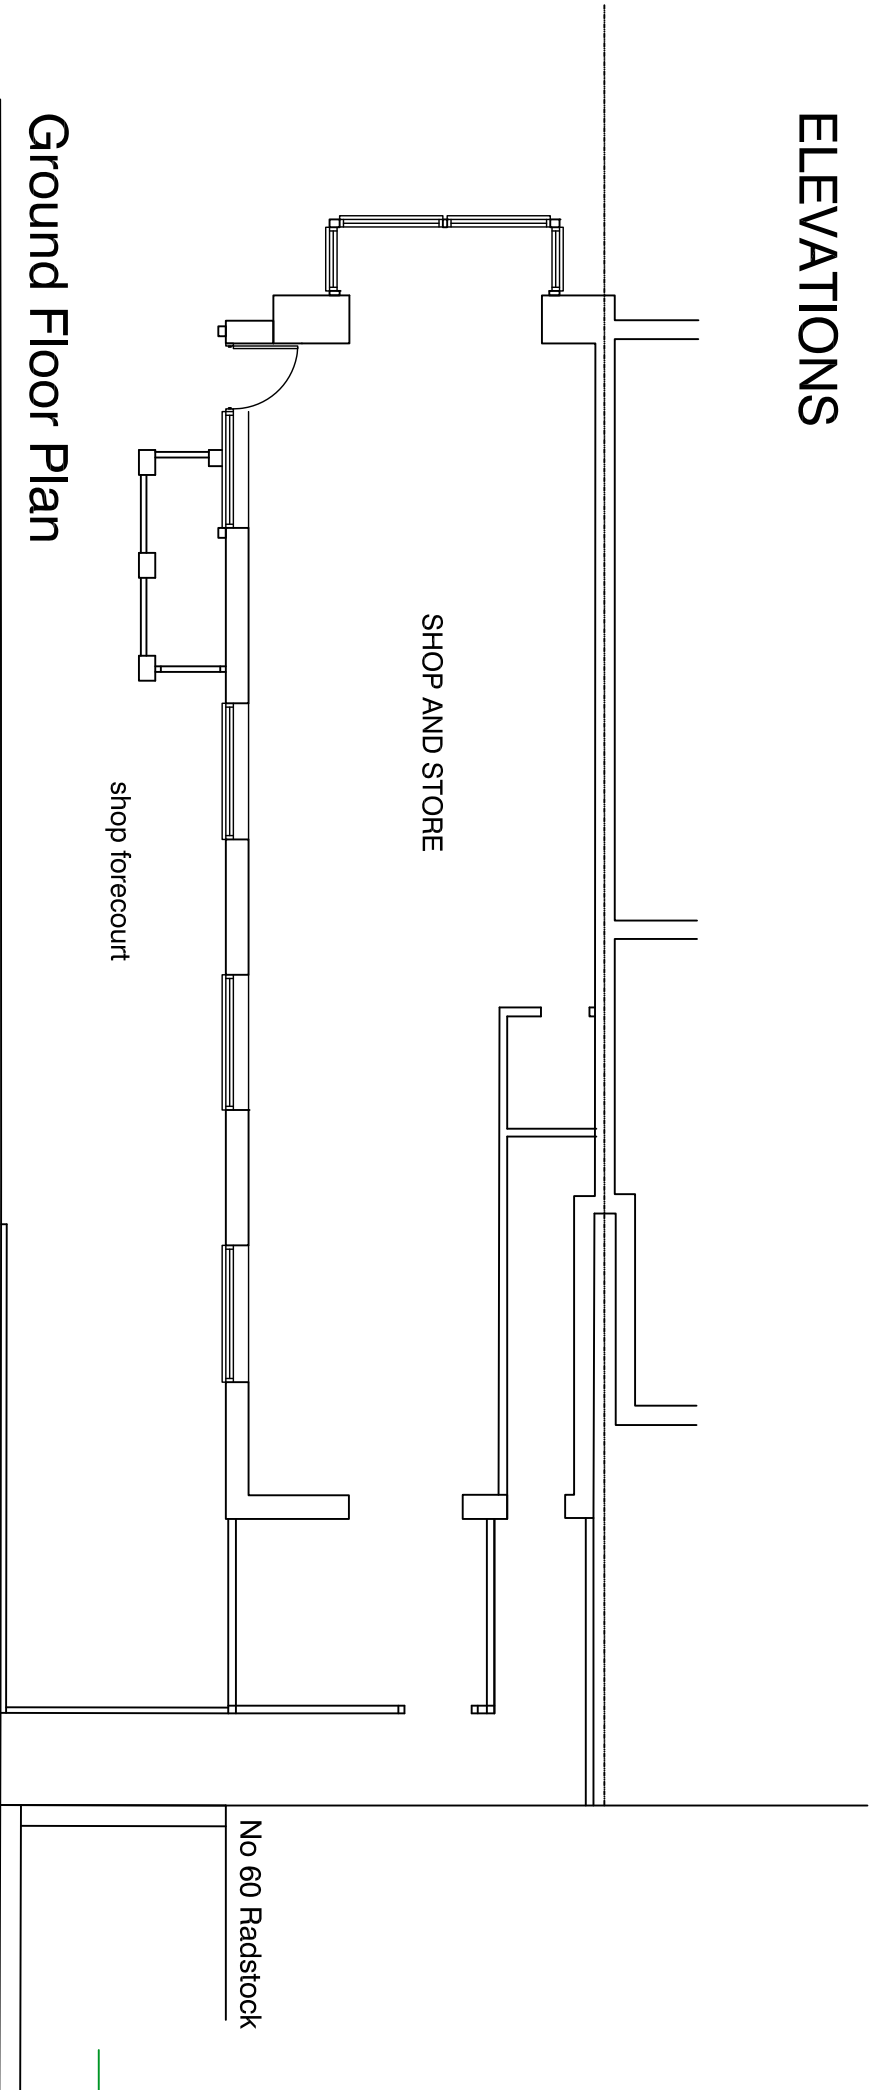


Ground Floor Plan

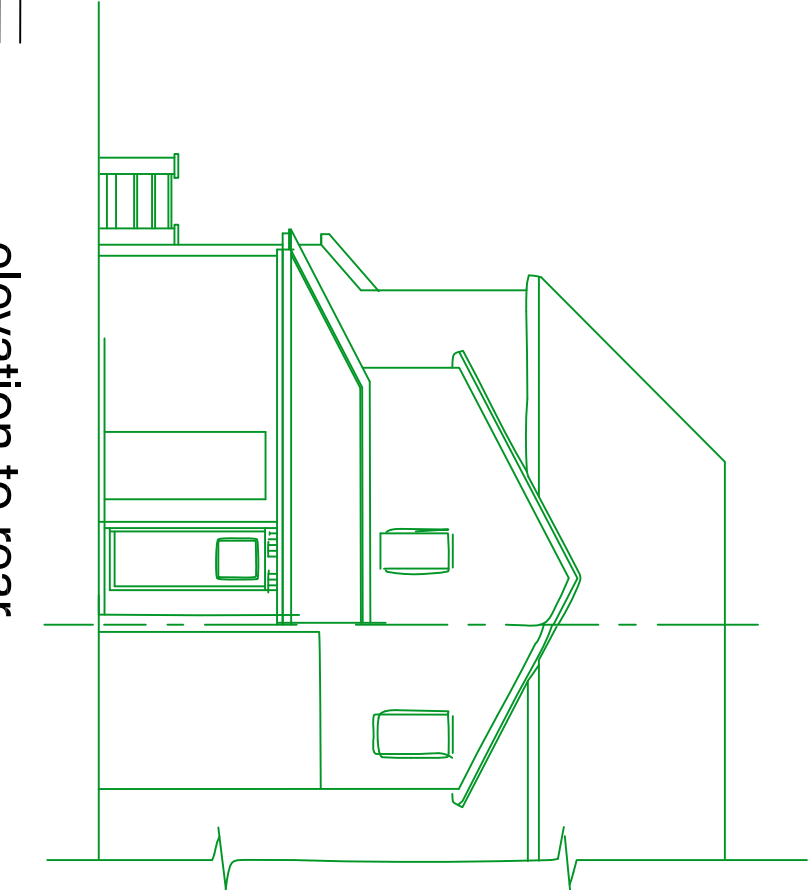

elevation to rear

RAMMURTI DESIGN LTD
 ARCHITECTURAL & PLANNING SERVICES
 268 TILGHURST ROAD, READING RG30 2NE
 TEL/FAX: 01189510628 MOB: 07799883574

 

Proposed roof and shuttered enclosure to shopfront
 at Yuvraj Stores 9 Manchester Road Reading, RG1 3QD
 for Mr and Mrs Deo

EXISTING FLOOR PLANS & ELEVATIONS
 Scale: as shown
 Date: June 2015

WSG:003 Rev -