



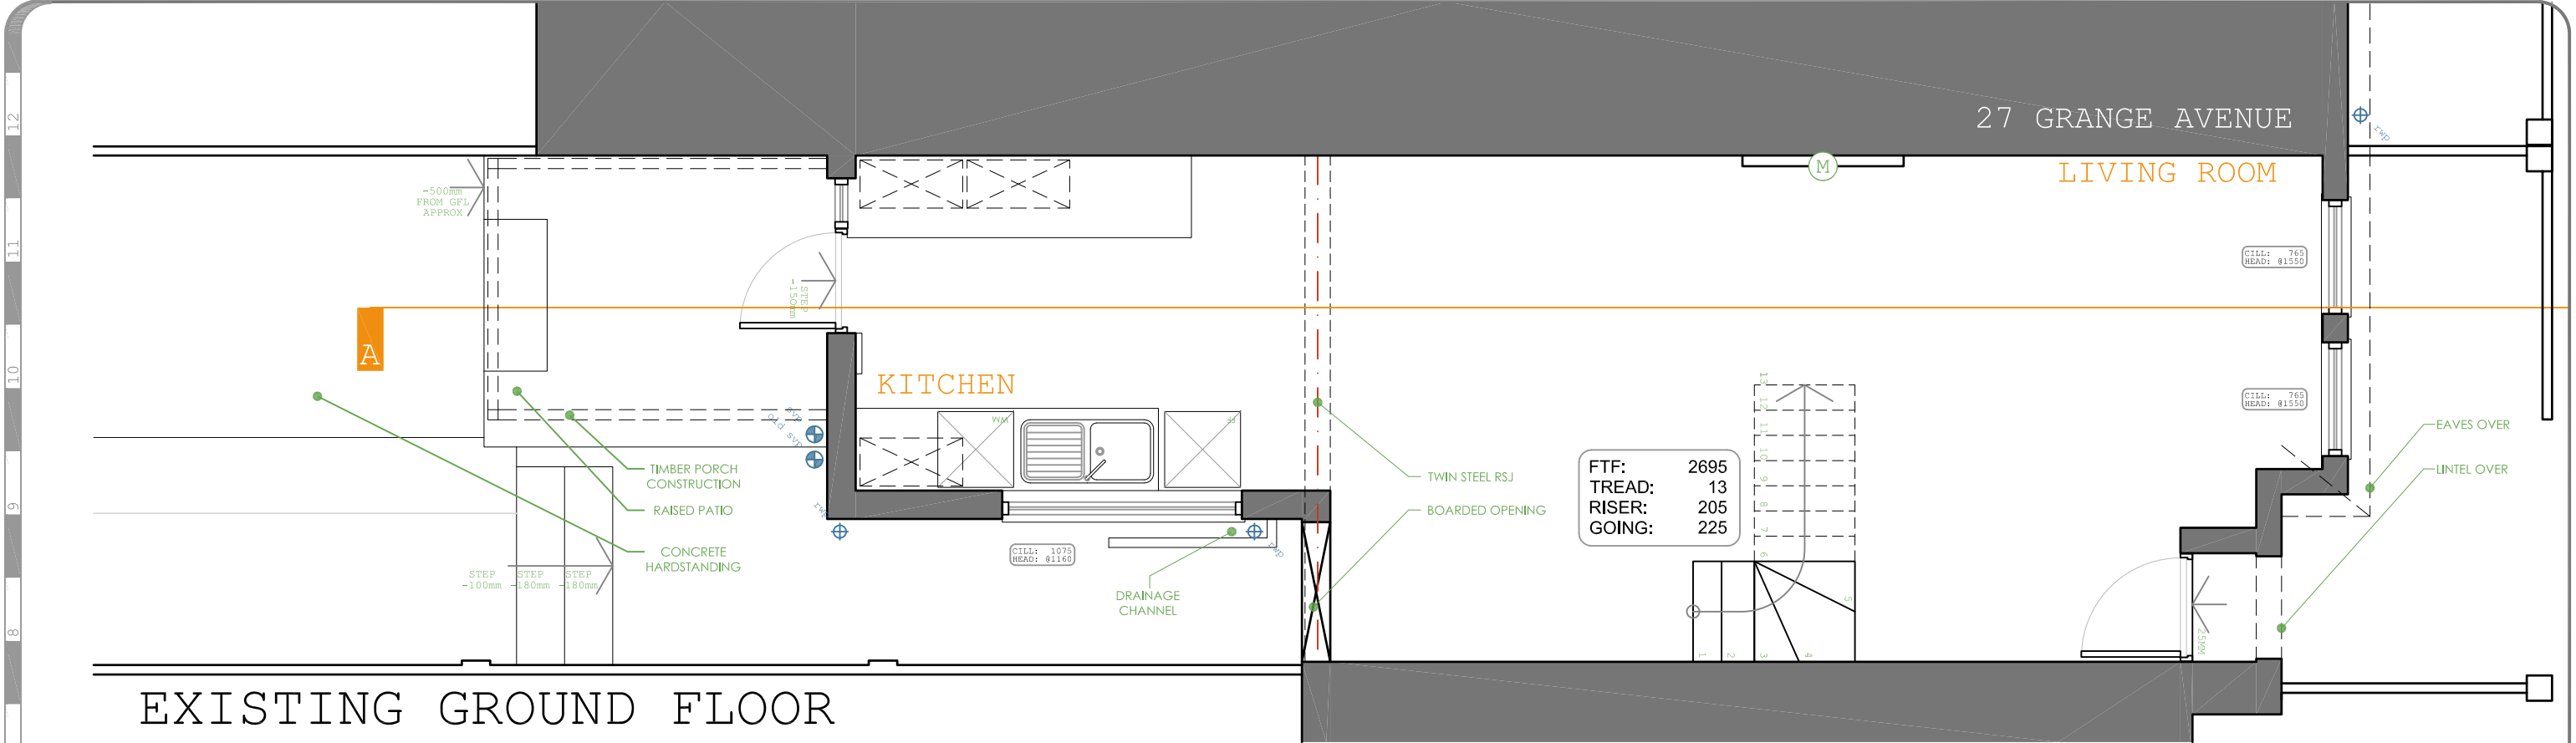

EXISTING GROUND FLOOR

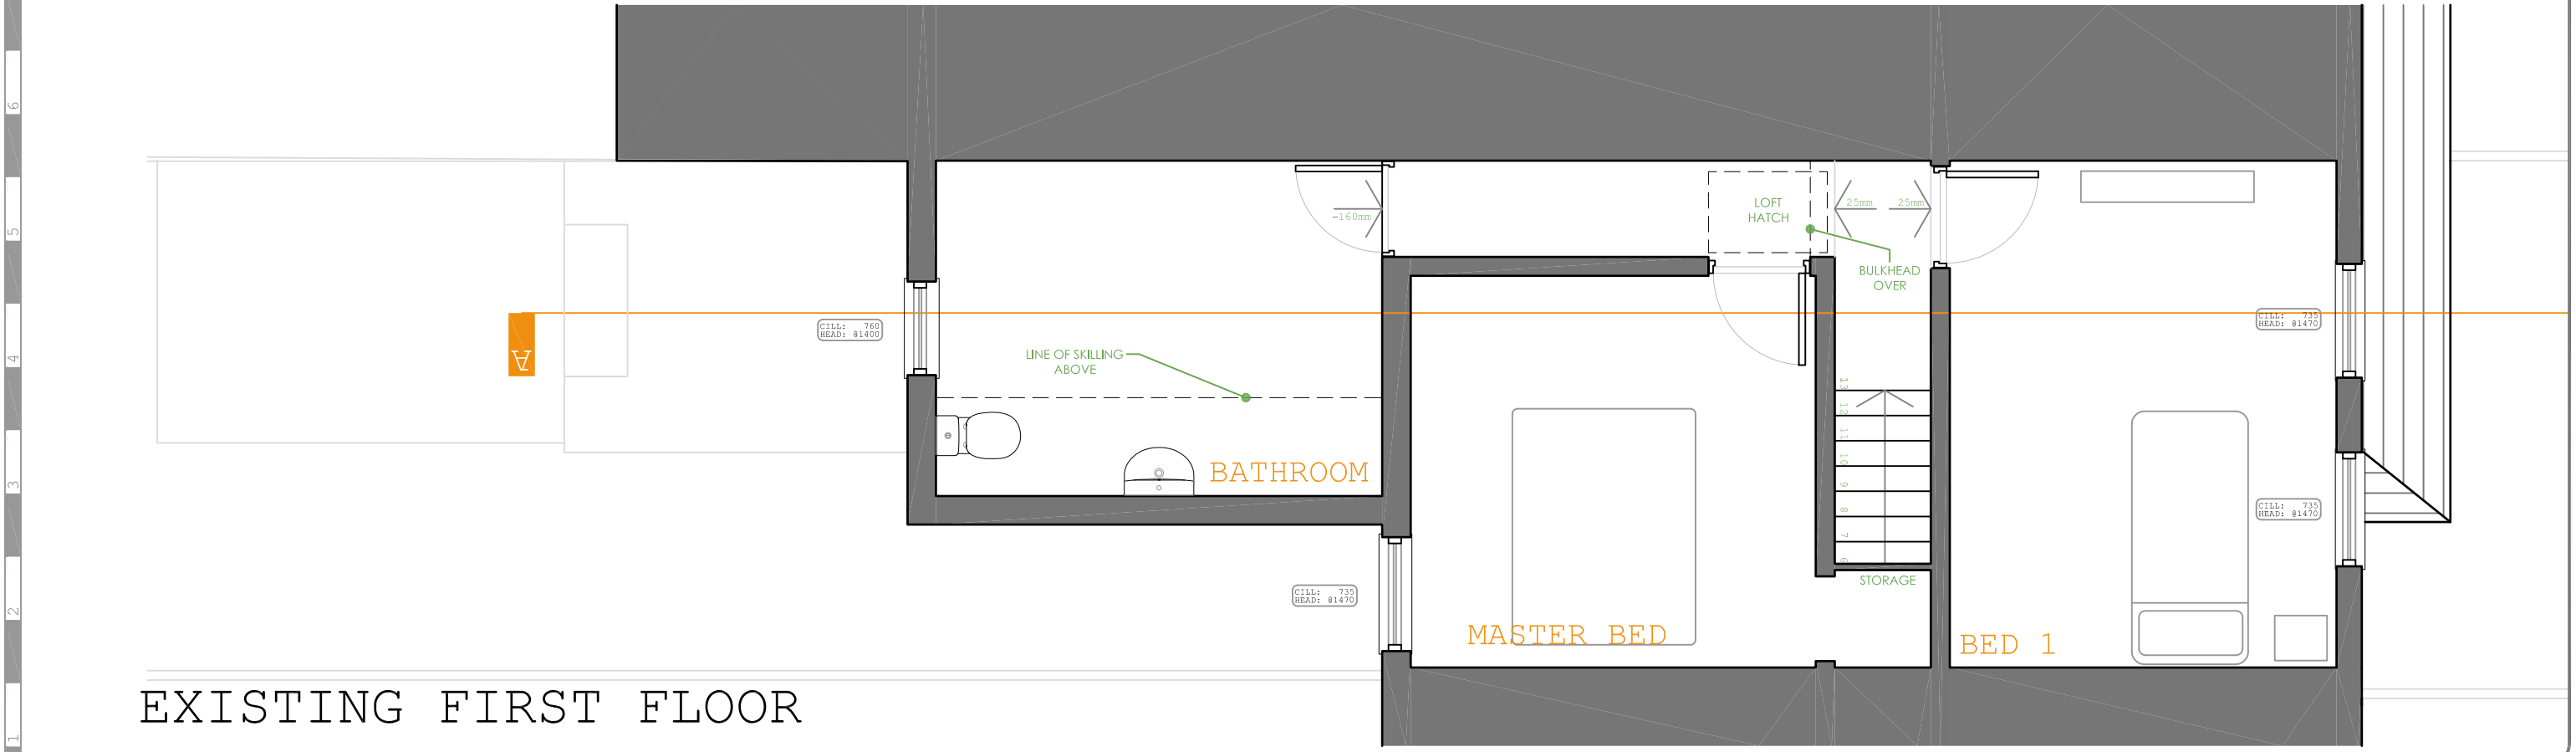

EXISTING FIRST FLOOR

1:150 scale @ 1/3 0 metres

project
25 Grange Avenue
Reading, RG6 1DJ

client
Denis Bredelet

drawing title
Existing Floor Plans

project drawing number revision
221- 01-00 p

date status
Mar 2016 planning

scale size author checked
1:50 A3 NE SH

© 2016 colony architects

www.colonyarchitects.com

colony architects ltd has undertaken this survey and prepared this drawing to a level of accuracy commensurate with the scale indicated on the drawing; any dimensions extracted should be treated accordingly.

Unless indicated do not use this drawing to produce any fabrication drawings, cutting lists or schedules of works, including setting out dimensions.

colony architects ltd is a collaborative of architects and designers with an agenda to find out more visit our beautiful website

www.colonyarchitects.com

contact: design@colonyarchitects.com

stu 07990 515372 intermesso
ed 07779 255328 woking road
guildford surrey gu1 1pe