




NOTES
Use figured dimensions only. Scale drawing only when a scale bar is present. All dimensions to be checked by user and any discrepancies, error or omissions to be reported to the architect before work commences. Read this drawing with all relevant materials.

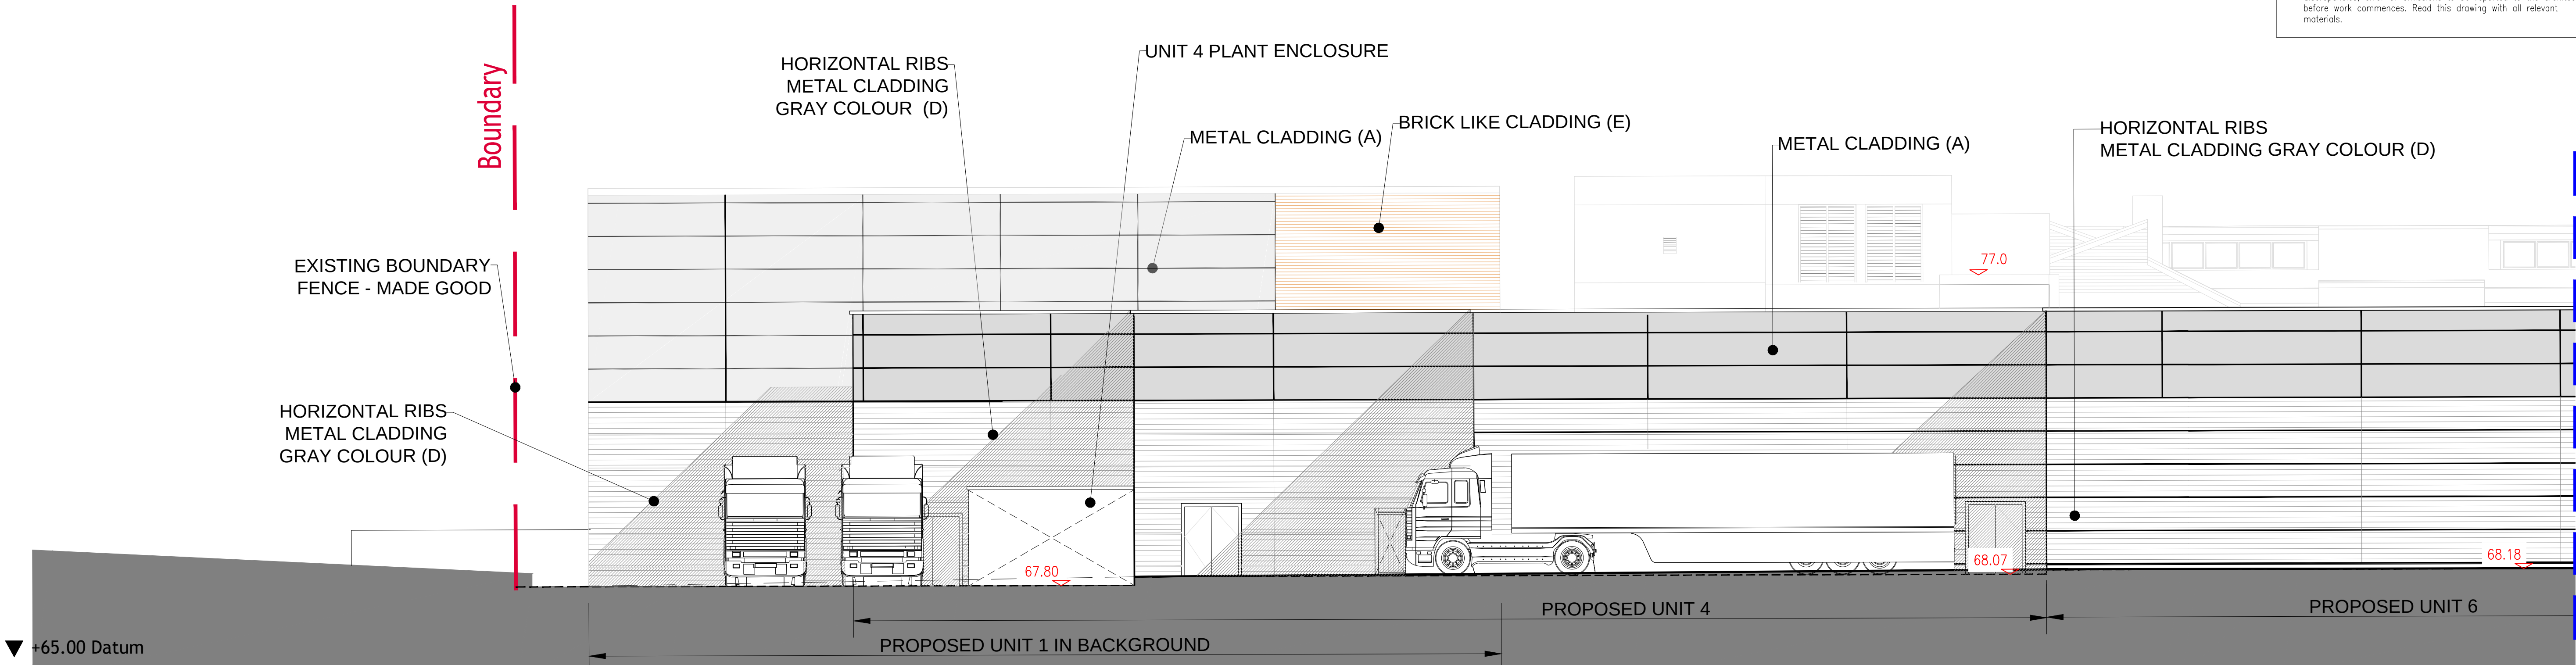




Part 1 - Proposed West Elevation G-G
Scale - 1:100

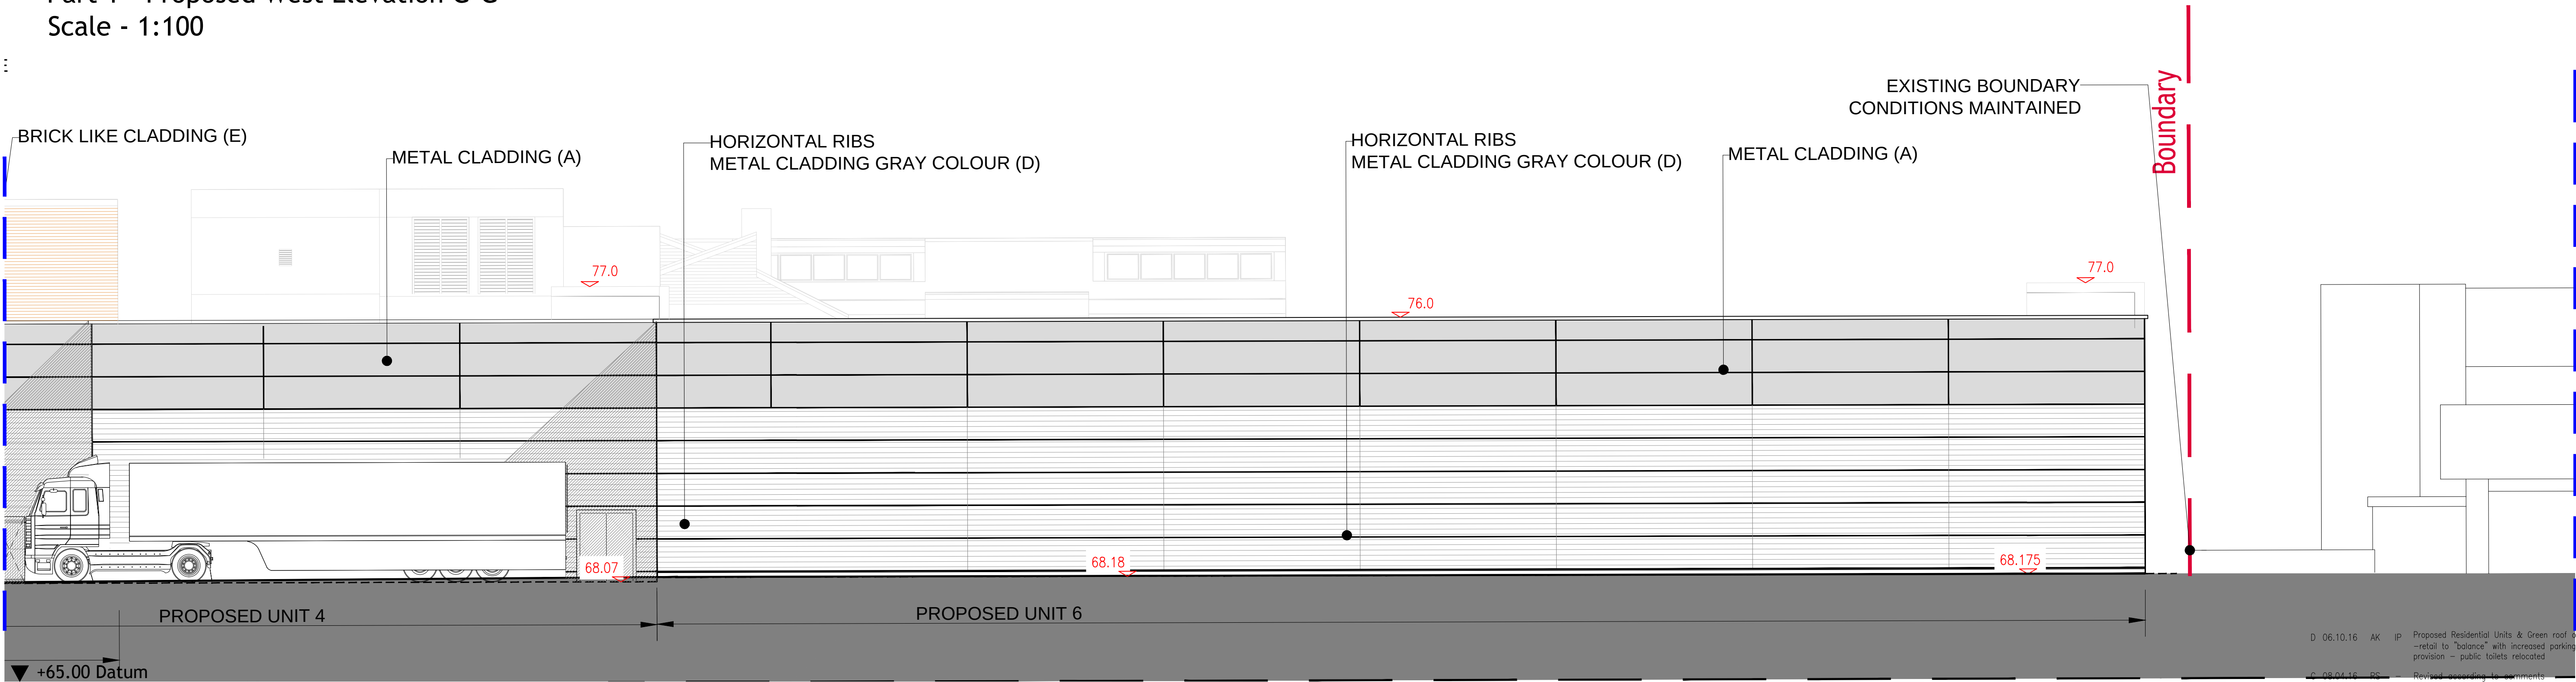

Part 2 - Proposed West Elevation G-G
Scale - 1:100

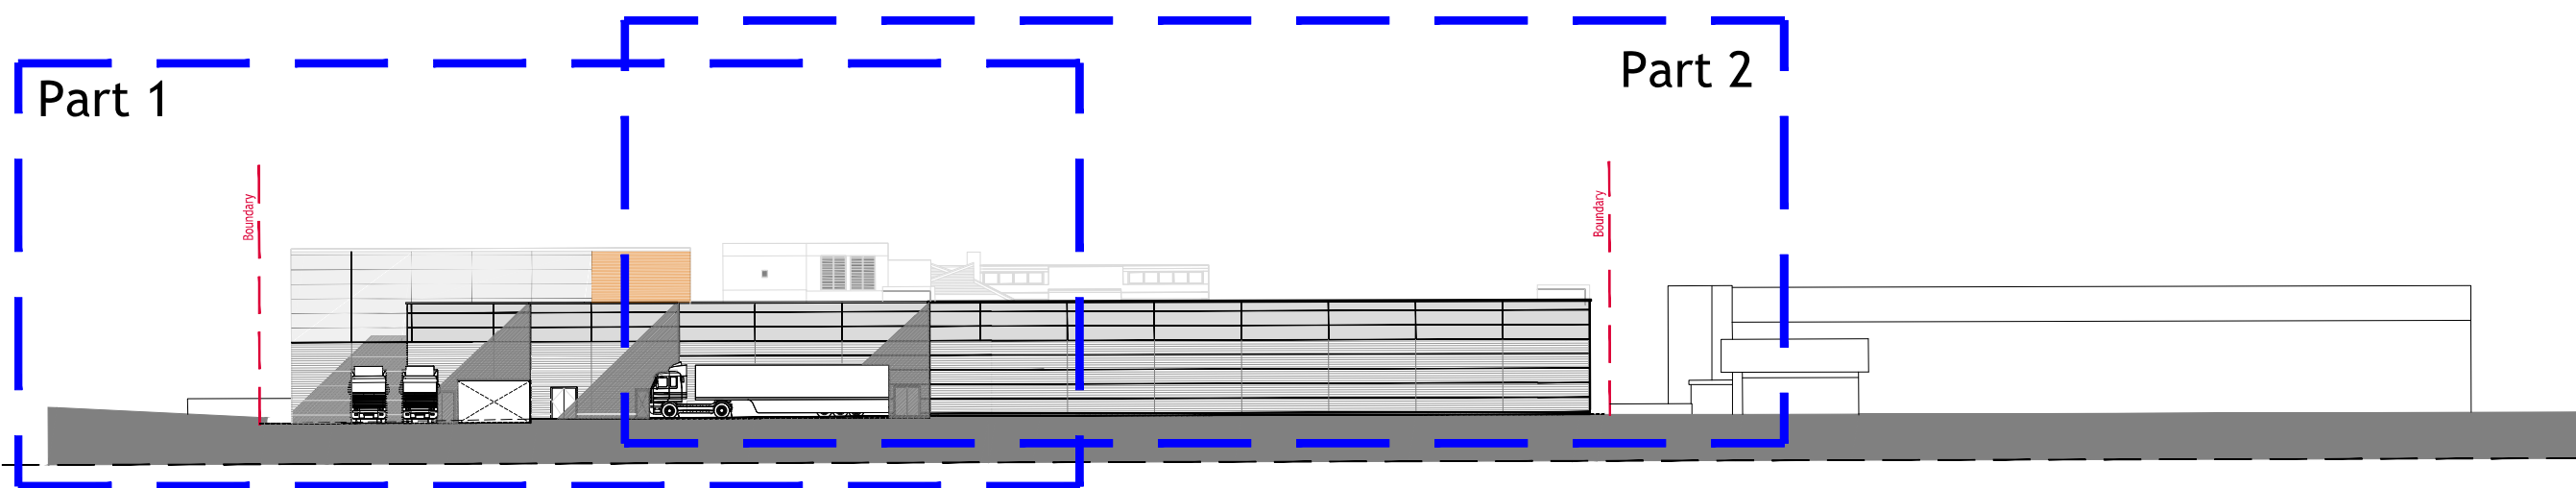

Proposed West Elevation G-G
Scale - 1:500

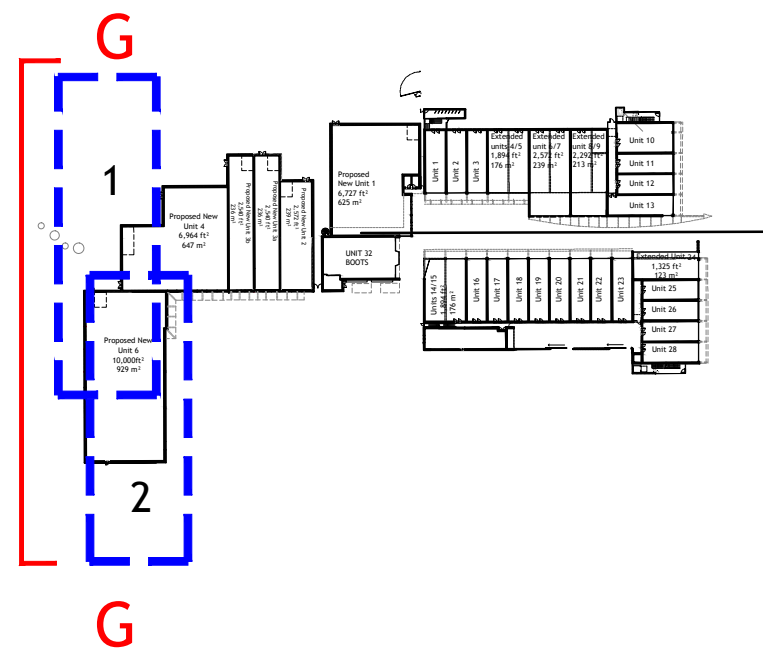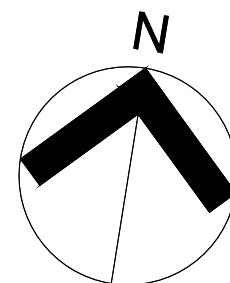 

KEY PLAN - NTS

D 06.10.16 AK JP Proposed Residential Units & Green roof omitted
- retail to "balance" with increased parking provision - public toilets relocated

C 08.04.16 RS Revised according to comments
B 02.03.16 SB Revised according to comments
A 30.10.15 RL RS Replacement drawing

Rev Date Drn Chkd Description

Purpose of Issue:
PLANNING

Client:
Chillingham Ltd

Project:
Tilehurst, Reading

Drawing title:
Proposed West Elevation G-G

Scale at A1: As Noted date: Mar 15 drawn by: SLH checked by: RS

Drawing number: 1364.PL.1319 revision: D

accord
architecture
www.accordarchitecture.com

Compton House, Walnut Tree Close, Guildford, Surrey, GU1 4TX
[t] 01483 455100 [f] 01483 455210 [e] design@accordarchitecture.com