


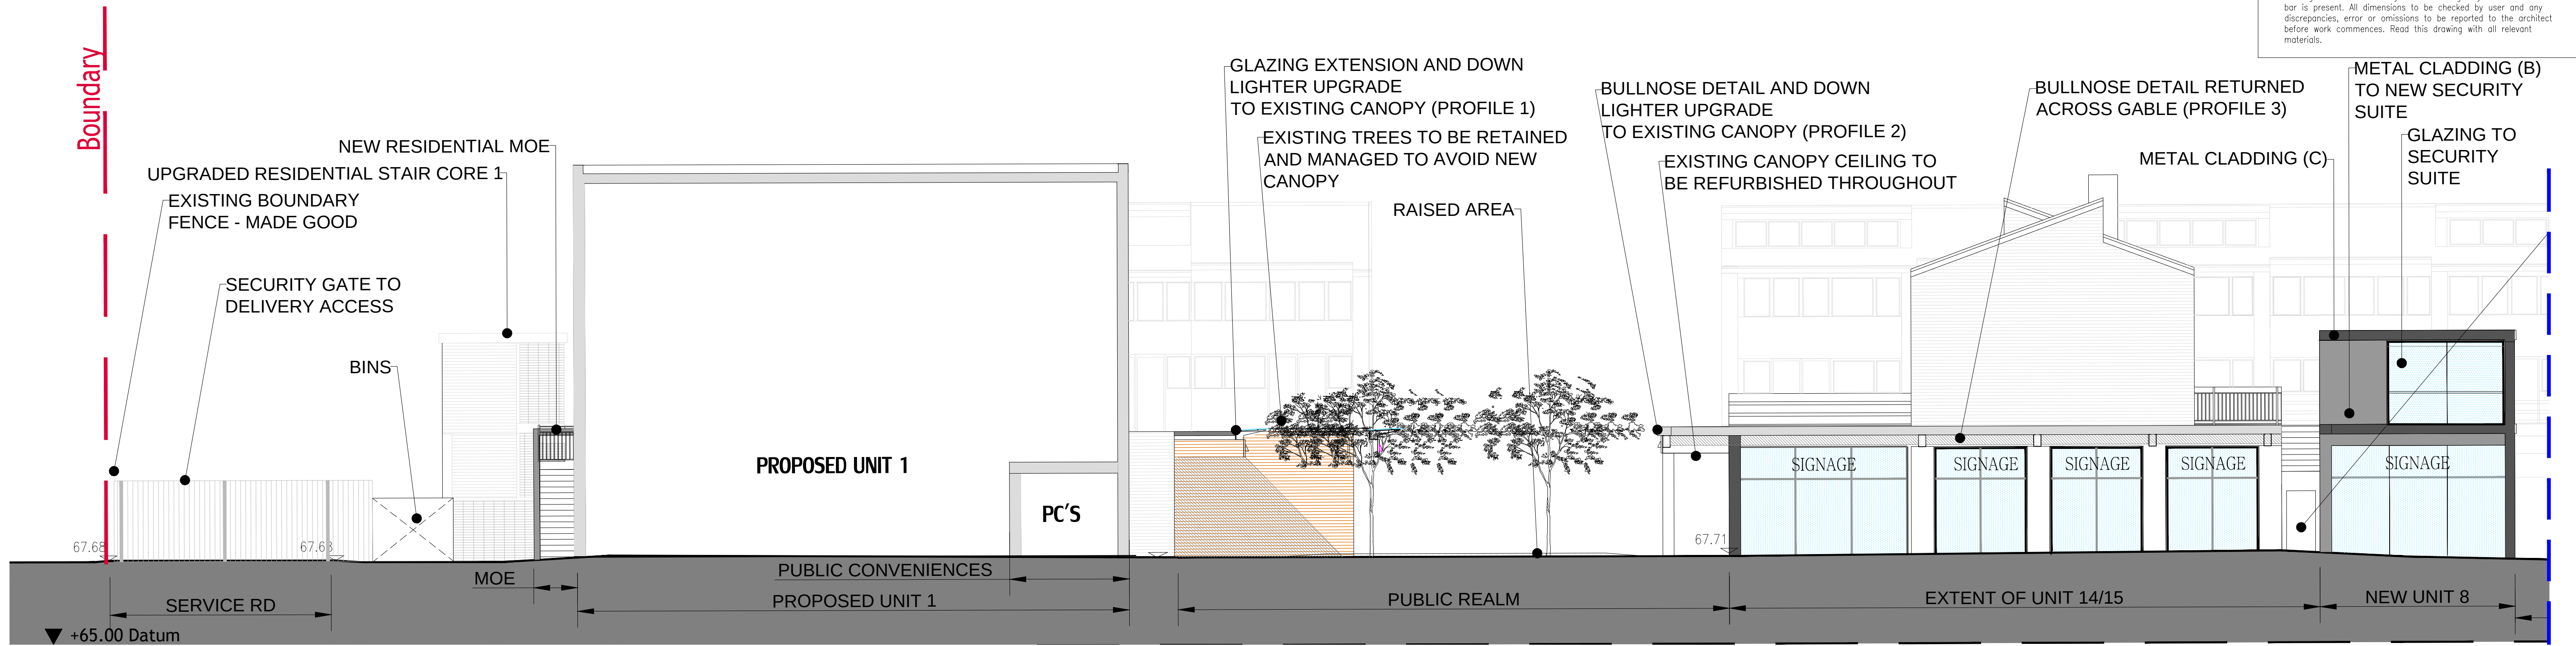


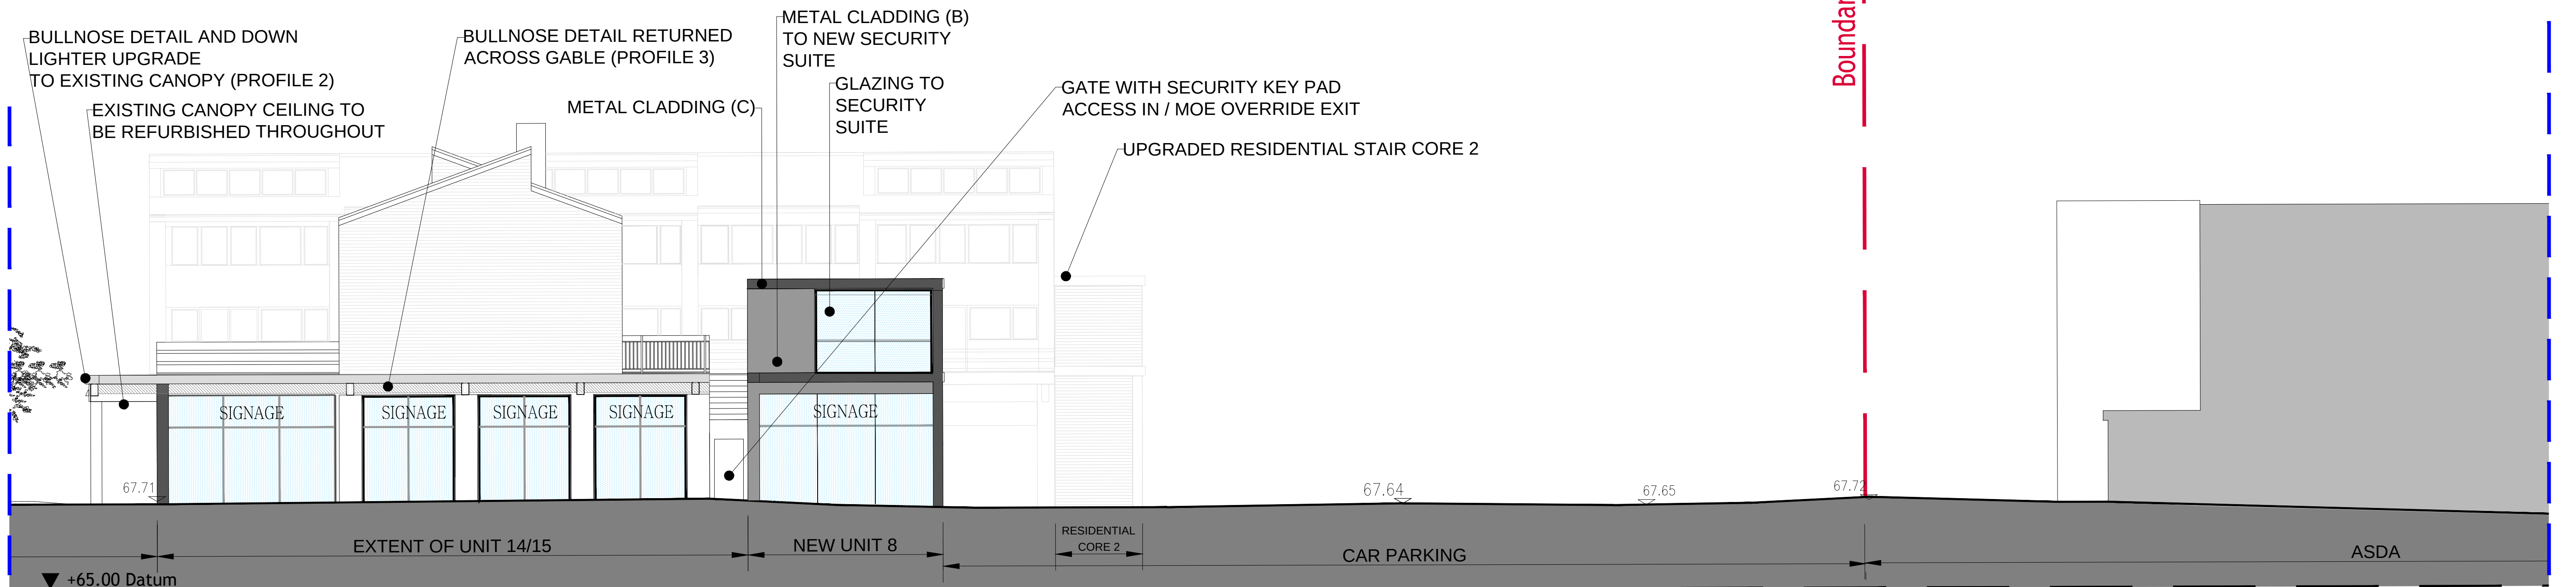




Part 1 - Proposed West Elevation H-H
Scale - 1:100

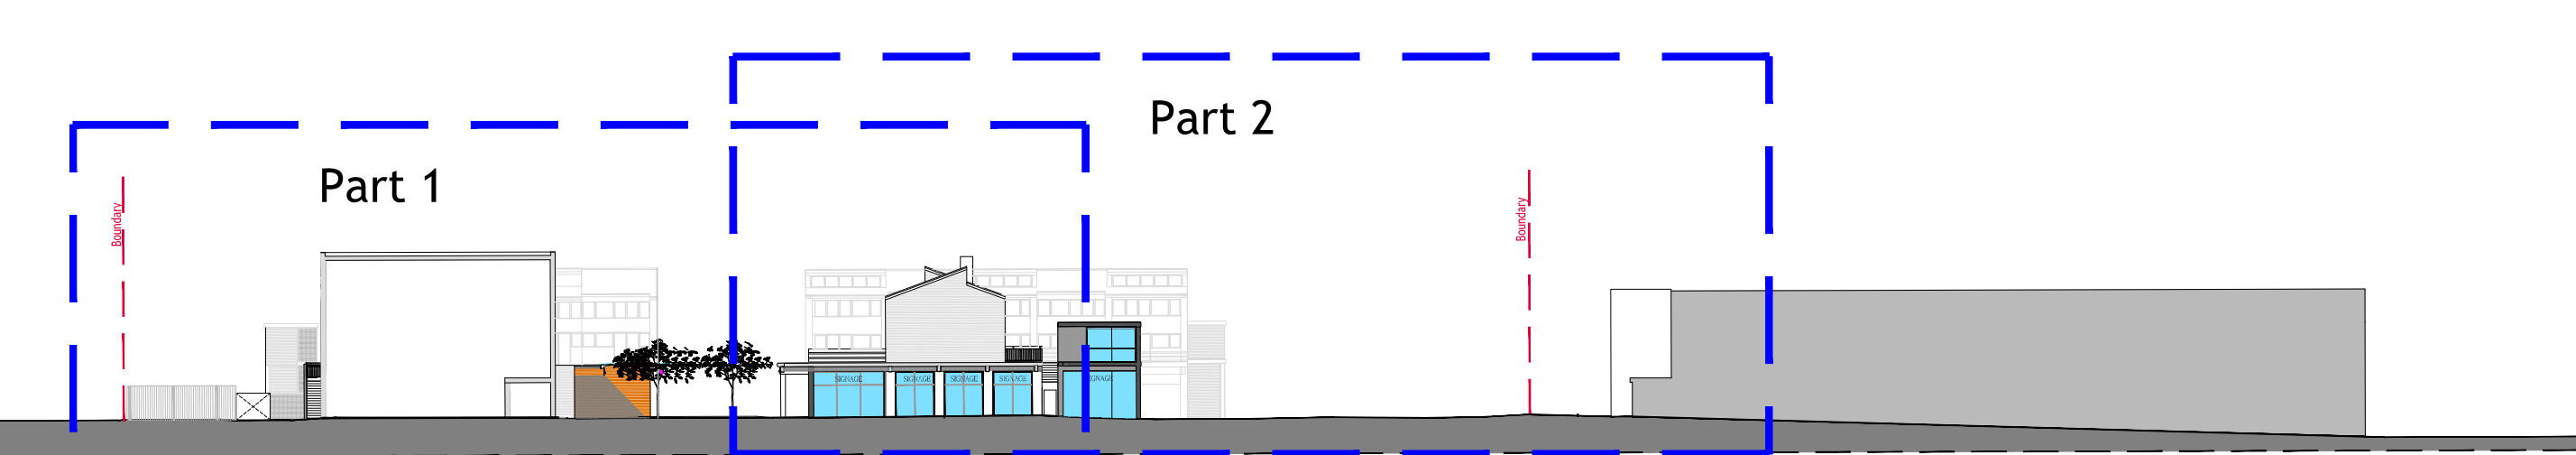

Part 2 - Proposed West Elevation H-H
Scale - 1:100

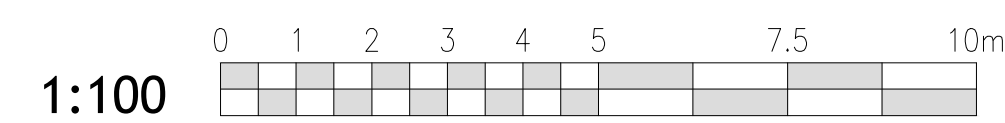

Proposed West Elevation H-H
Scale - 1:500

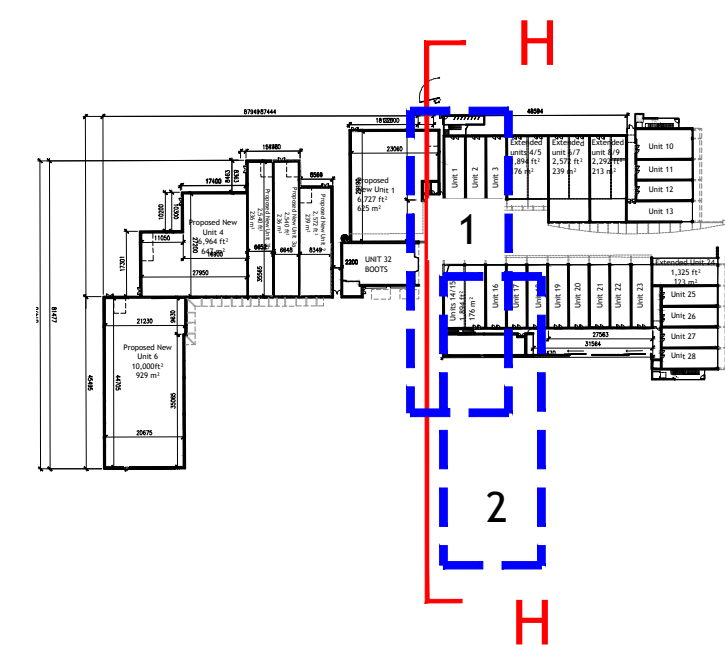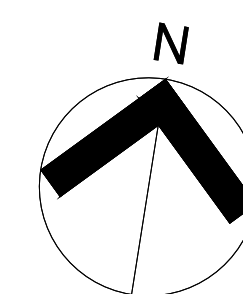 

KEY PLAN - NTS

D	06.10.16	AK	IP	Proposed Residential Units & Green roof omitted - retail to 'balance' with increased parking provision - public toilets relocated
C	08.04.16	RS	-	Revised according to comments
B	02.03.16	SB	-	Revised according to comments
A	30.10.15	RL	RS	Replacement drawing

Rev Date Dm Chkd Description

Purpose of Issue:
PLANNING

client:
Chillingham Ltd

project:
Tilehurst, Reading

drawing title:
Proposed
West Elevation H-H

scale at A1: date: drawn by: checked by:
As Noted Mar 15 SLH RS

drawing number: revision:
1364.PL.1320 D

accord
architecture
www.accordarchitecture.com

Compton House, Walnut Tree Close, Guildford, Surrey, GU1 4TX
[t] 01483 455100 [f] 01483 455210 [e] design@accordarchitecture.com