


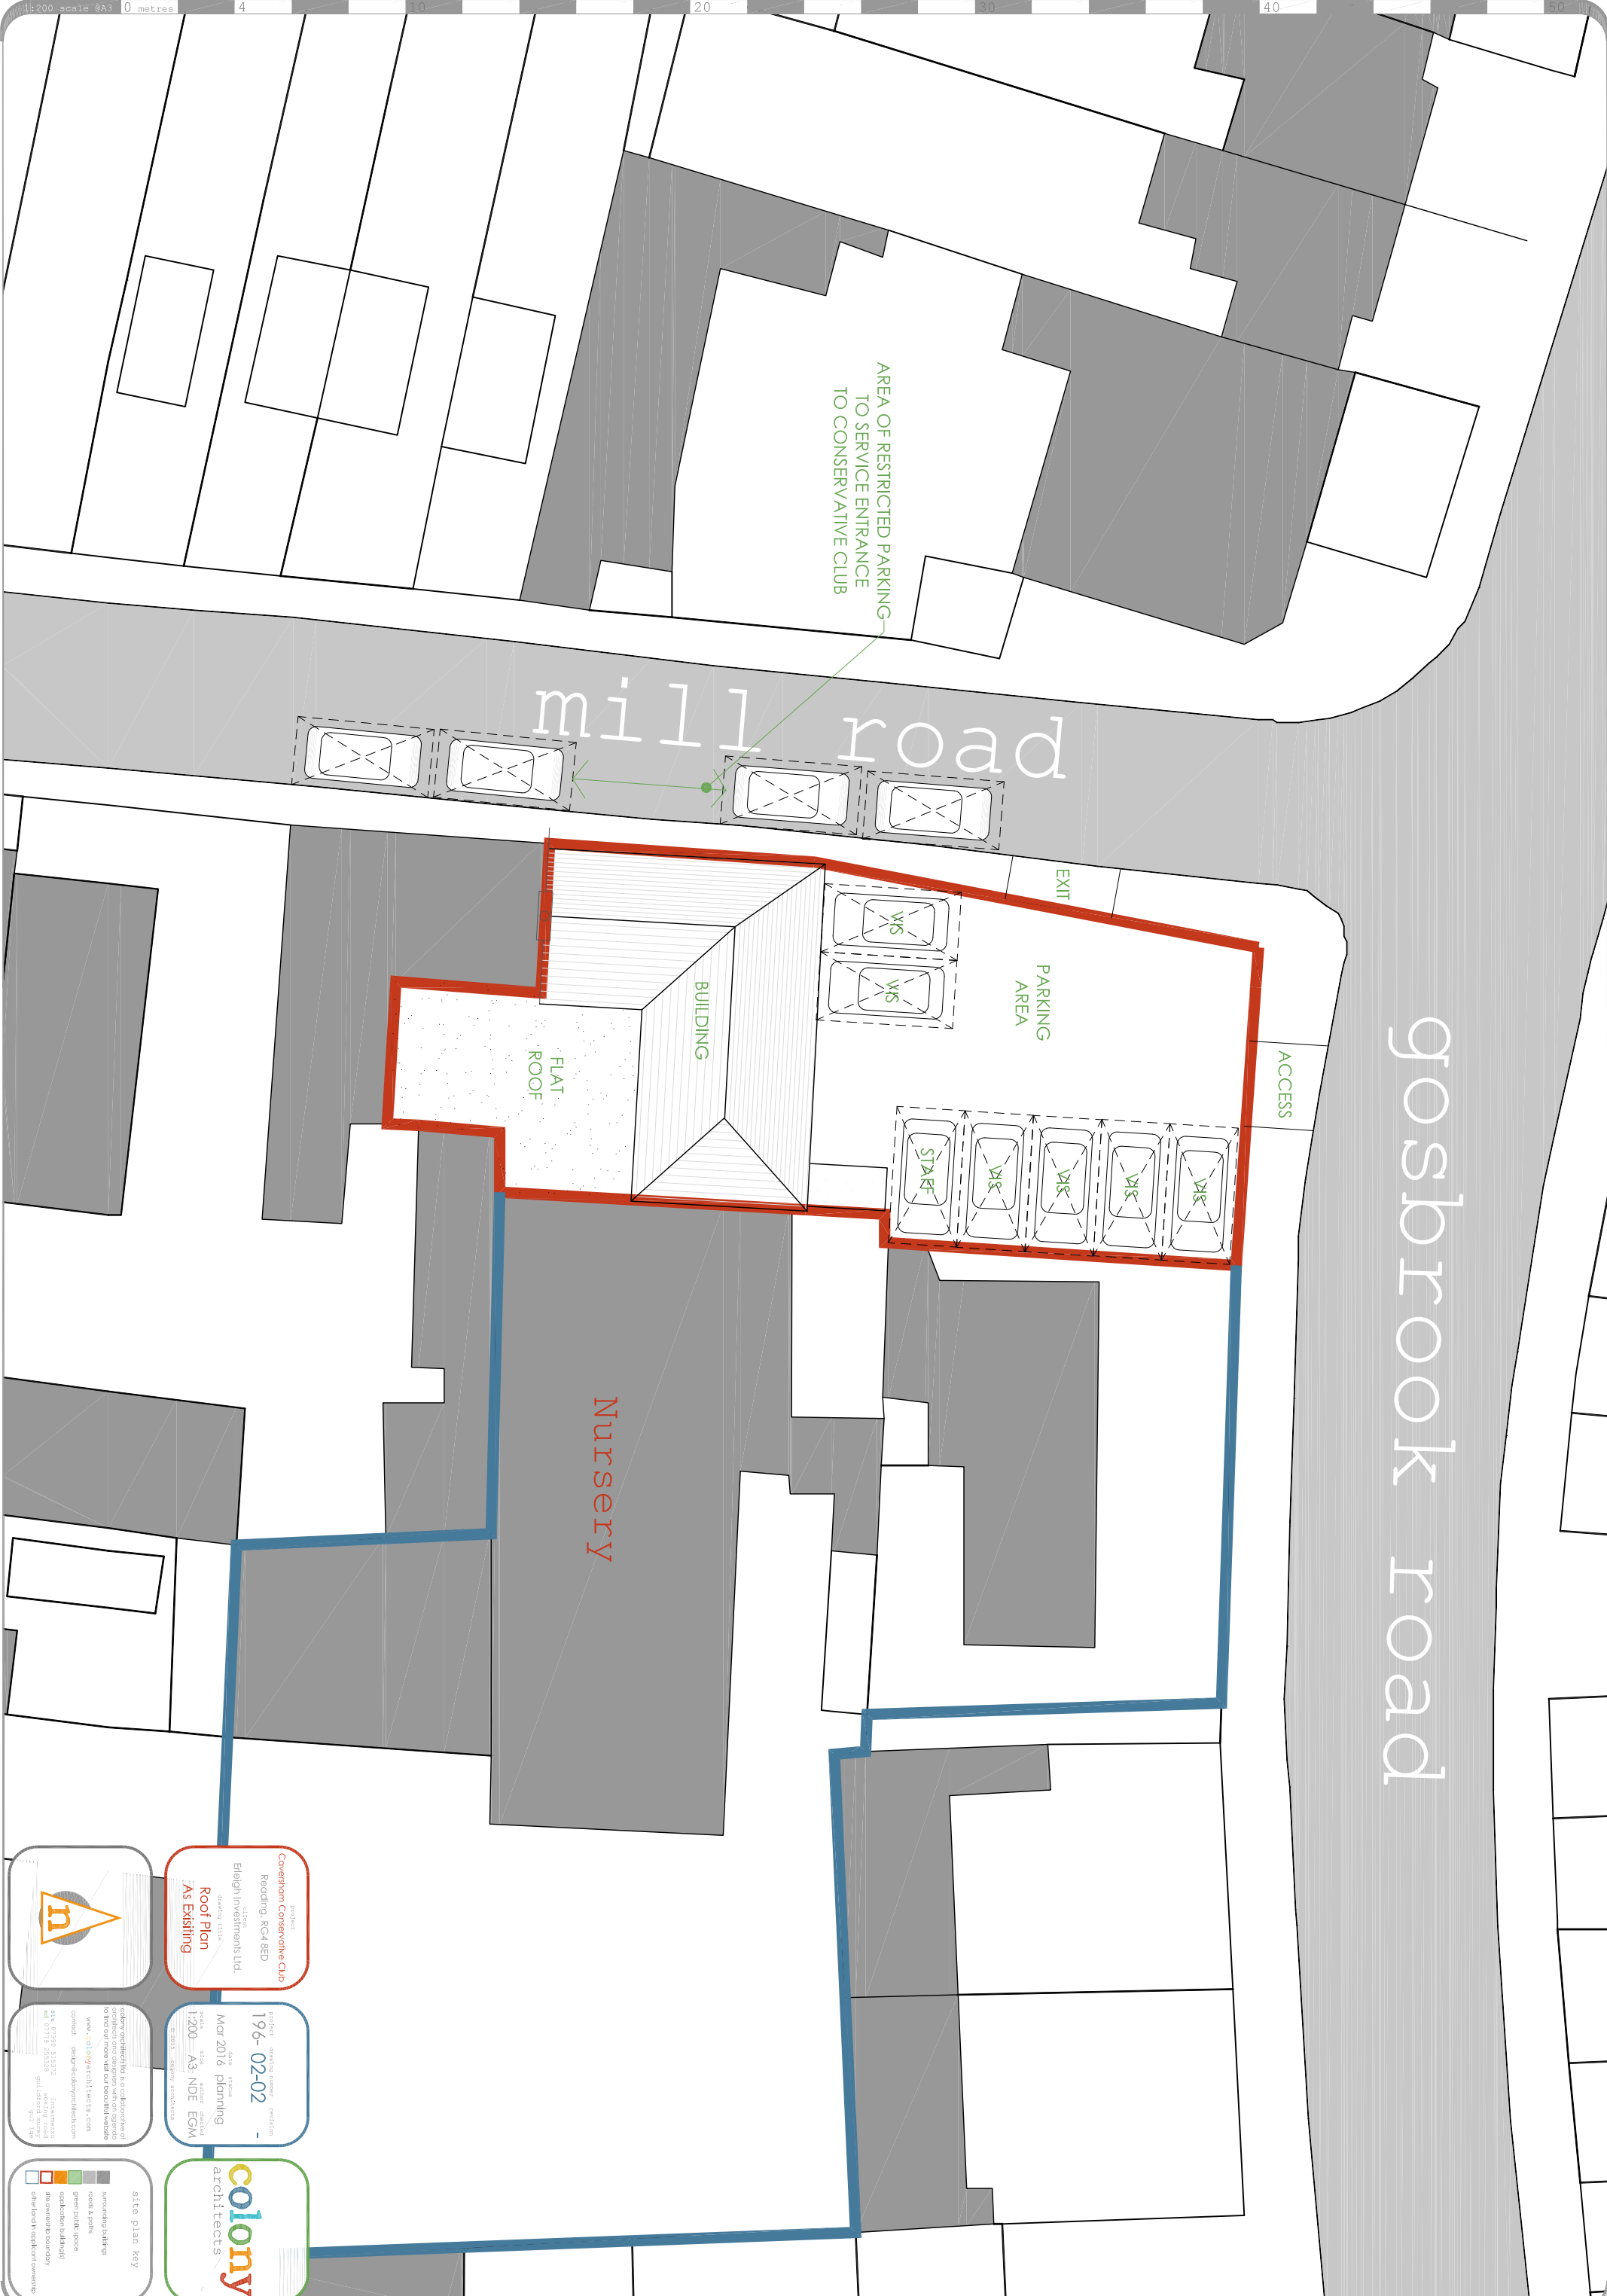

project
Coverham Conservative Club
Reading, RG4 8ED
client
Eleigh Investments Ltd.
drawing title
Roof Plan
As Existing

project
196-02-02
date
Mar 2016
status
planning
scale
1:200
author
A3: NDE
checked
EGM
by
2015

colony
architects



colony architects ltd is a collaborative of architects and designers with an ongoing to bid our move with our beautiful website
www.colonyarchitects.com
contact: colonyarchitects@colonyarchitects.com
tel: 01753 351370
tel: 01753 351370
studio: 01753 351370
quality: 01753 351370
gtd: 01753 351370

site plan key

- surrounding buildings
- roads & paths
- green public space
- colony boundary
- colony boundary
- other boundary