




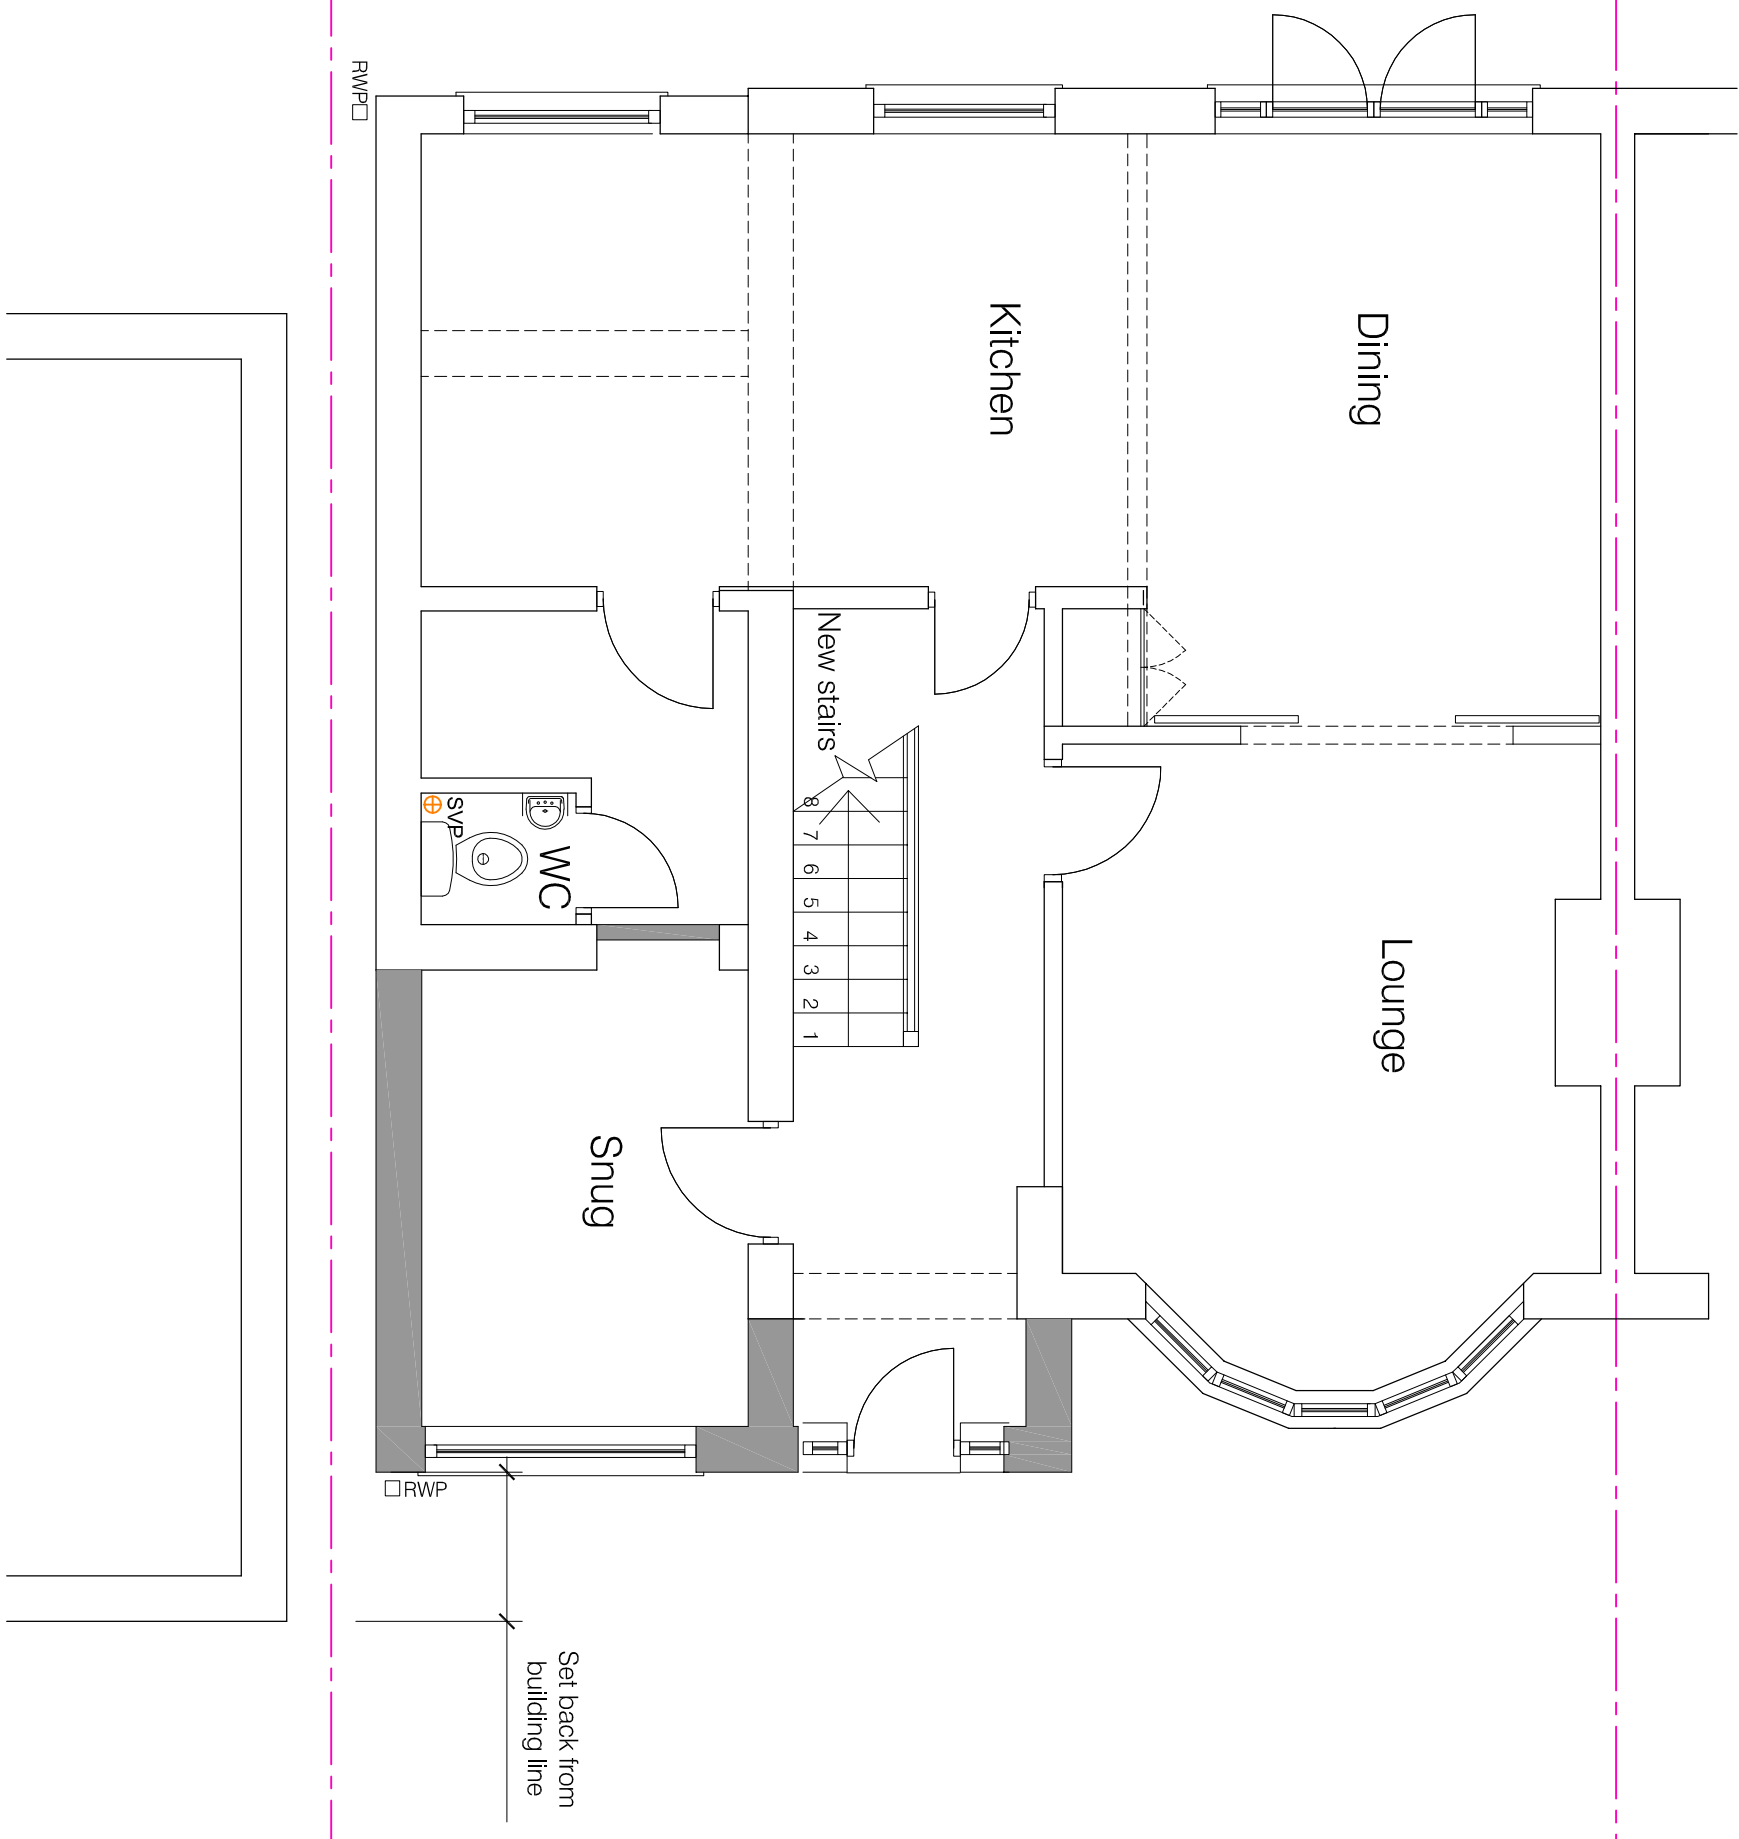


Proposed ground floor plan

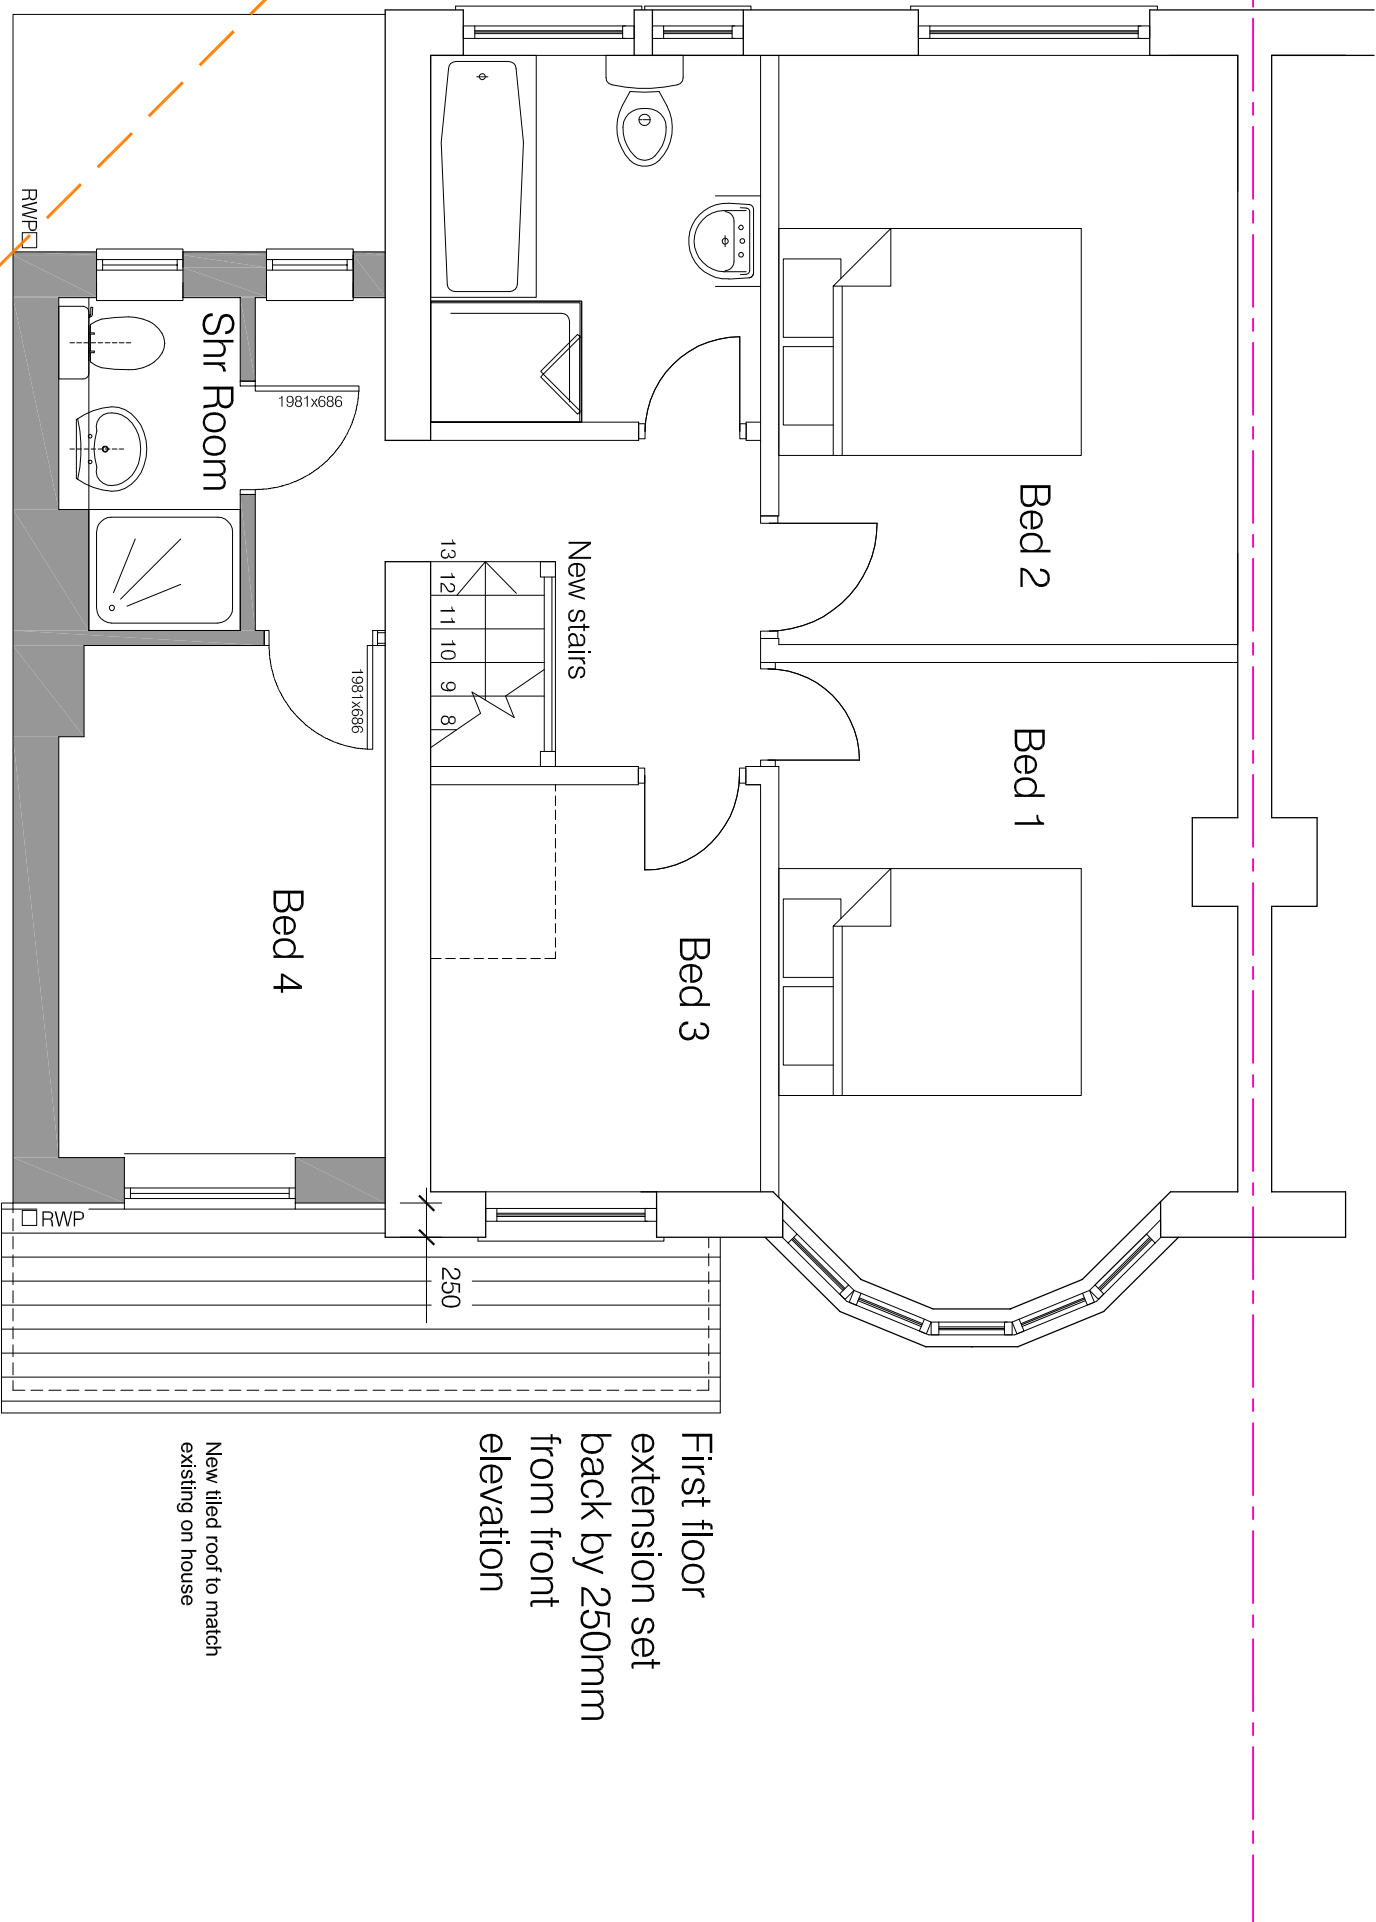


Proposed first floor plan

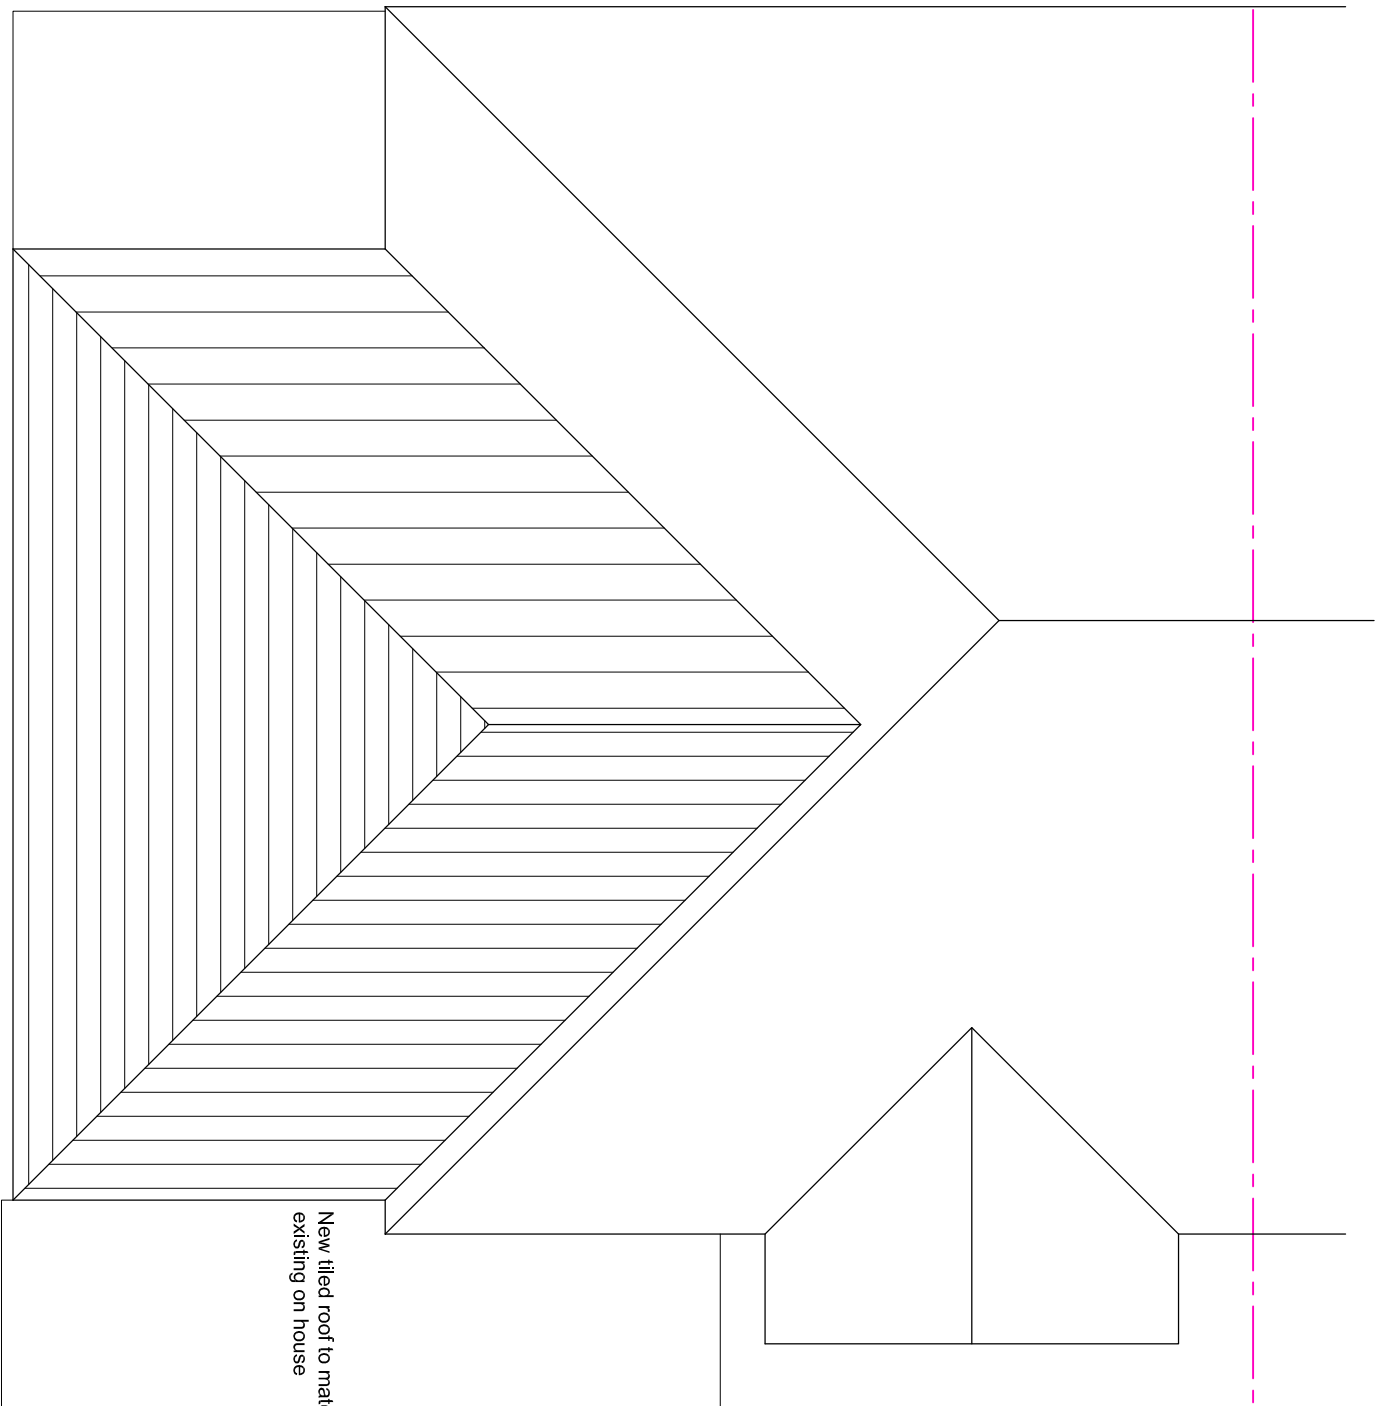


Proposed Roof plan

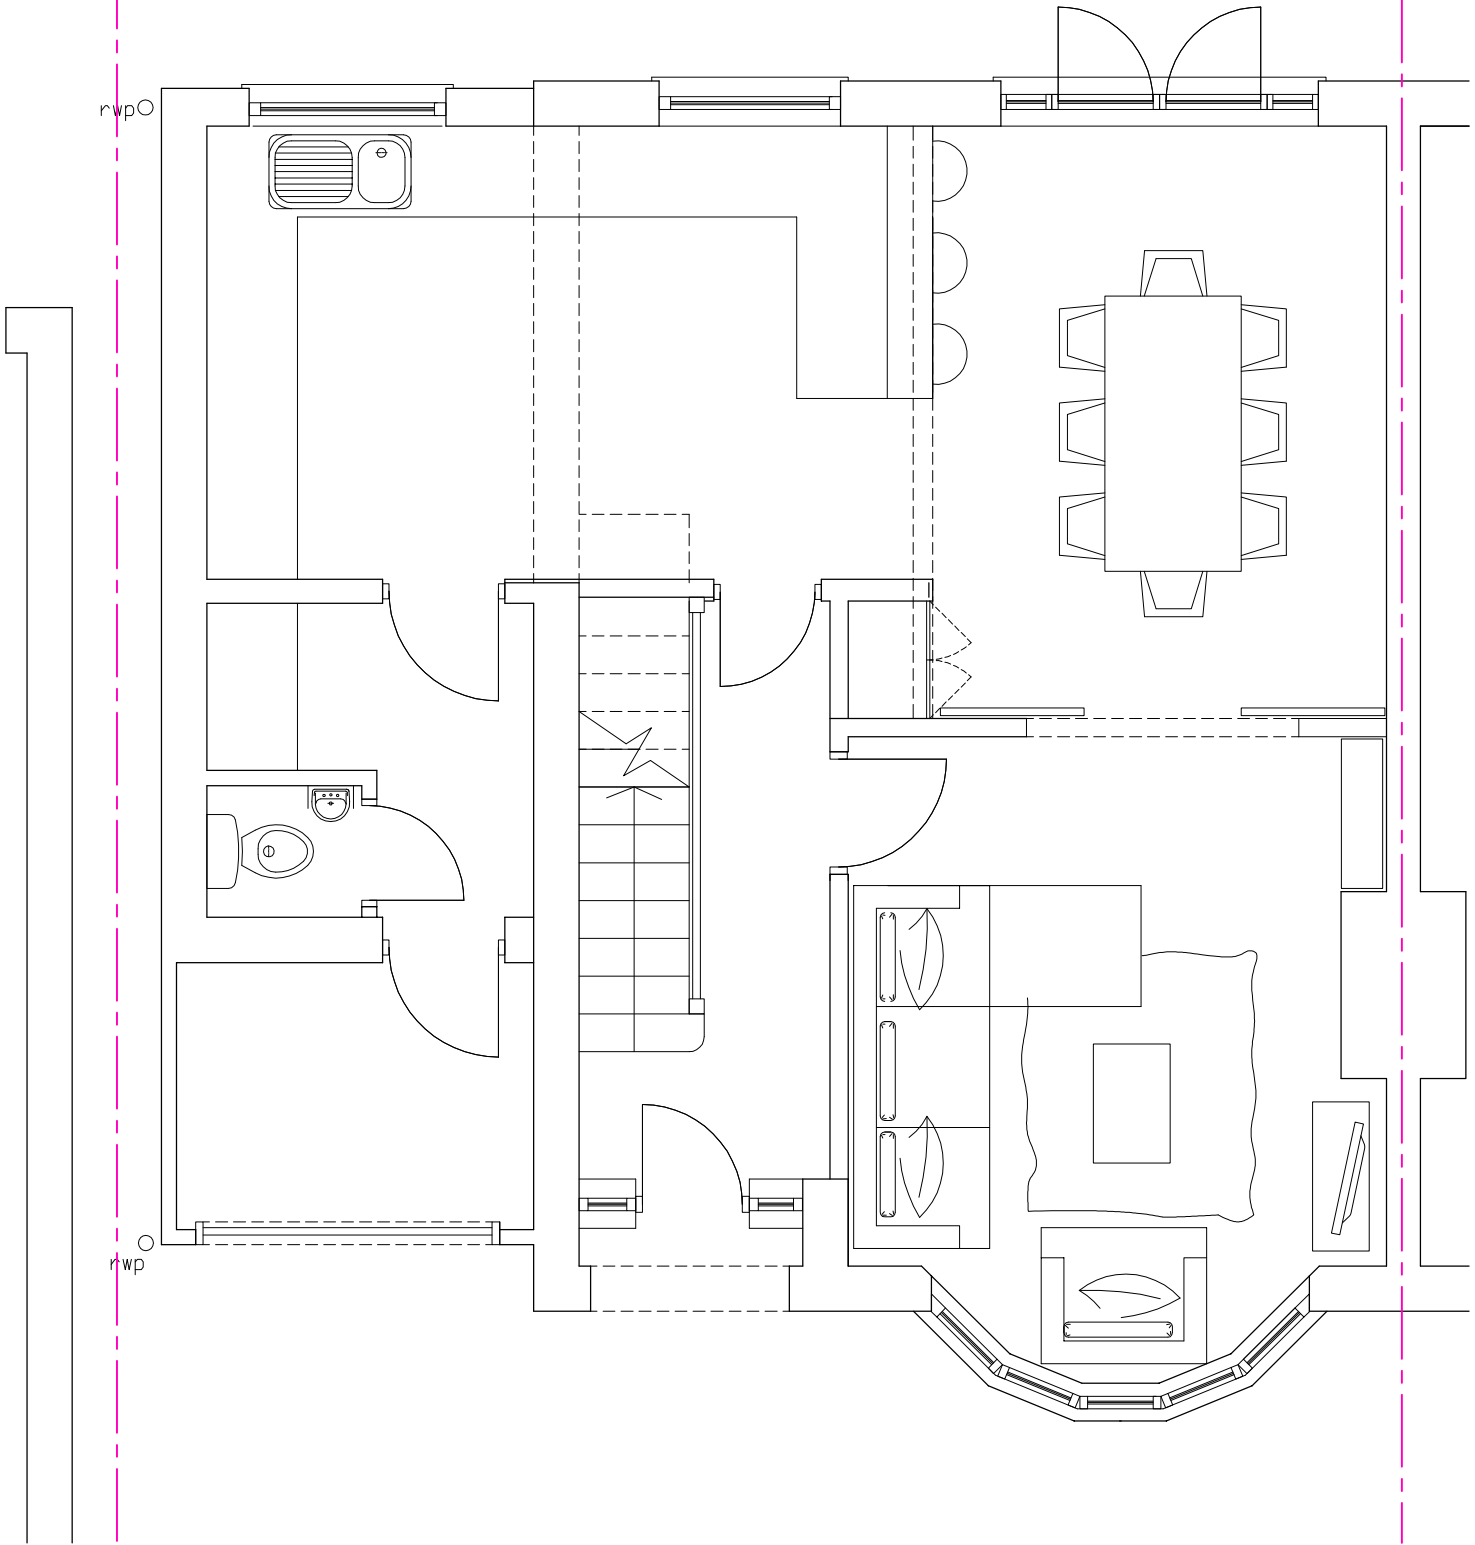

Existing Ground floor plan

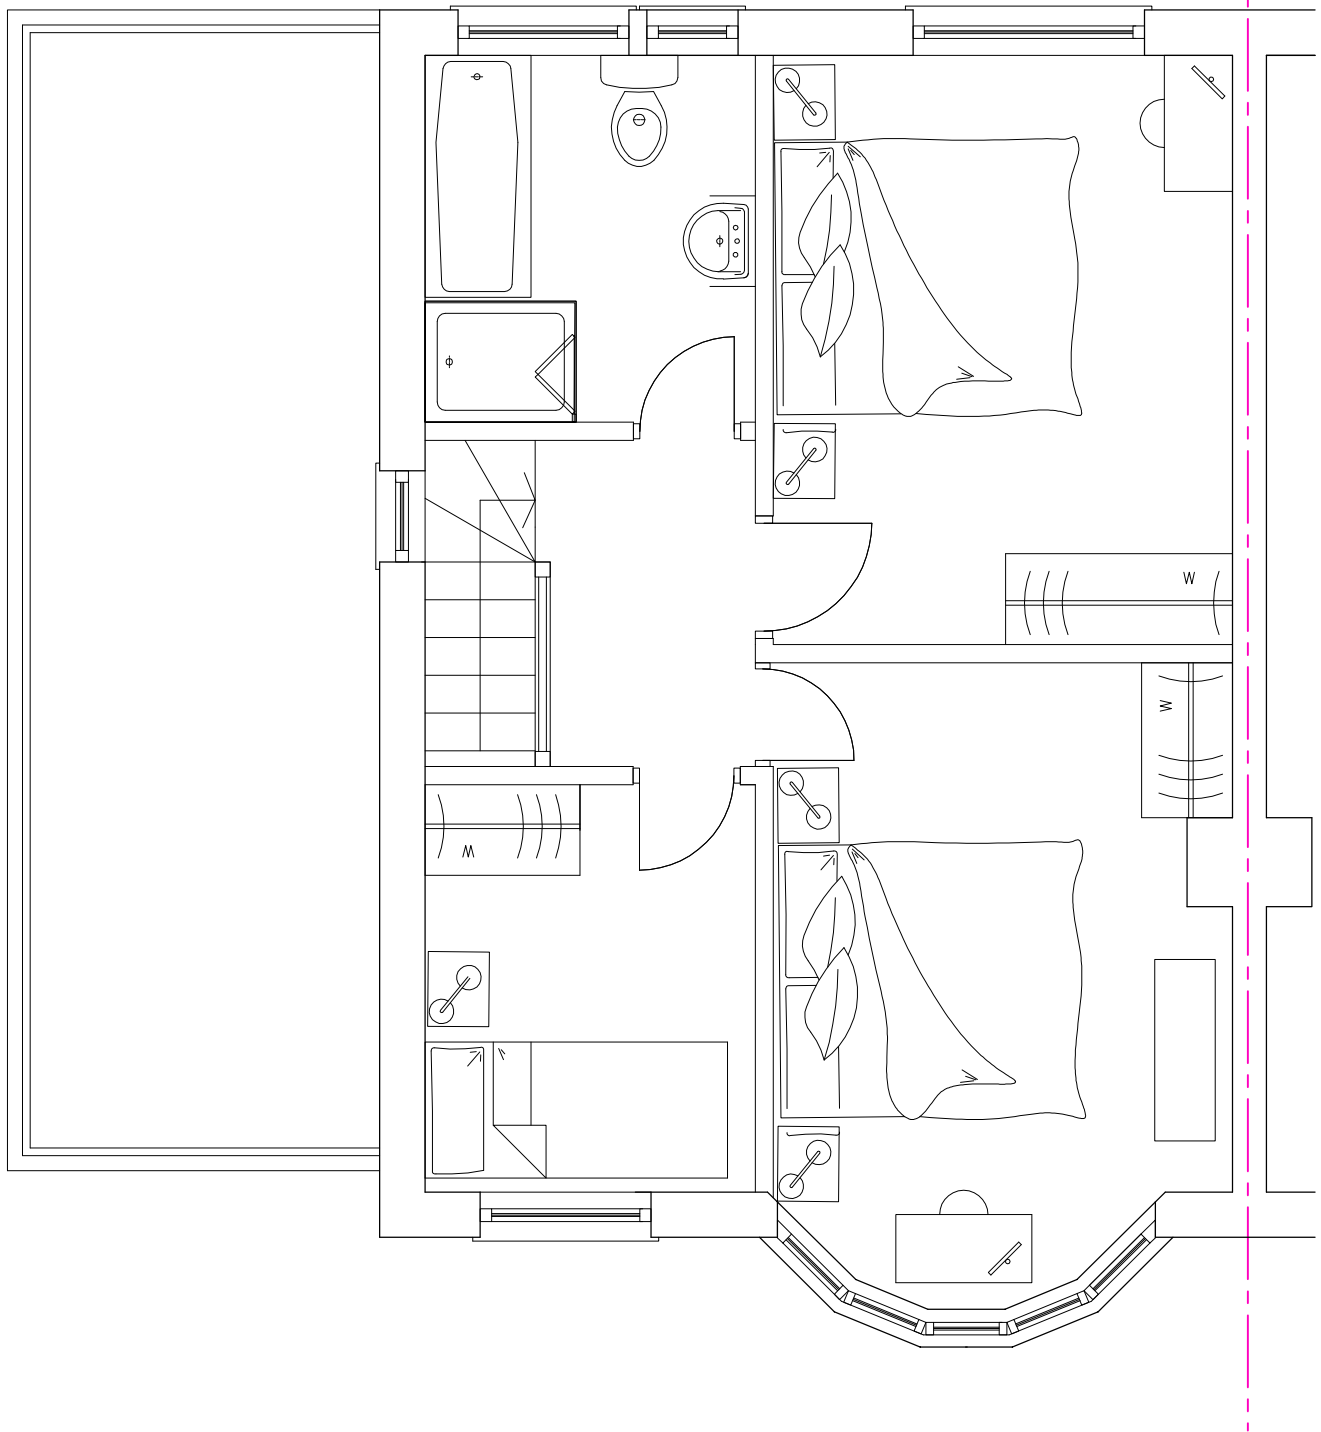

Existing First floor plan

 

PLANNING

Project:
EXTENSION TO 281 HEMDEAN ROAD
RG4 7QP

Client:
MR AND MRS MITCHELL

Drawing Title:
EXISTING AND PROPOSED FLOOR PLANS

Scale:	1:100@A3	Dwg. No.:	281HEM/011	Rev.:	P1
Drawn By:	XX				
Date:	Mar 14				

P1 | Planning Issue

01/10/16