

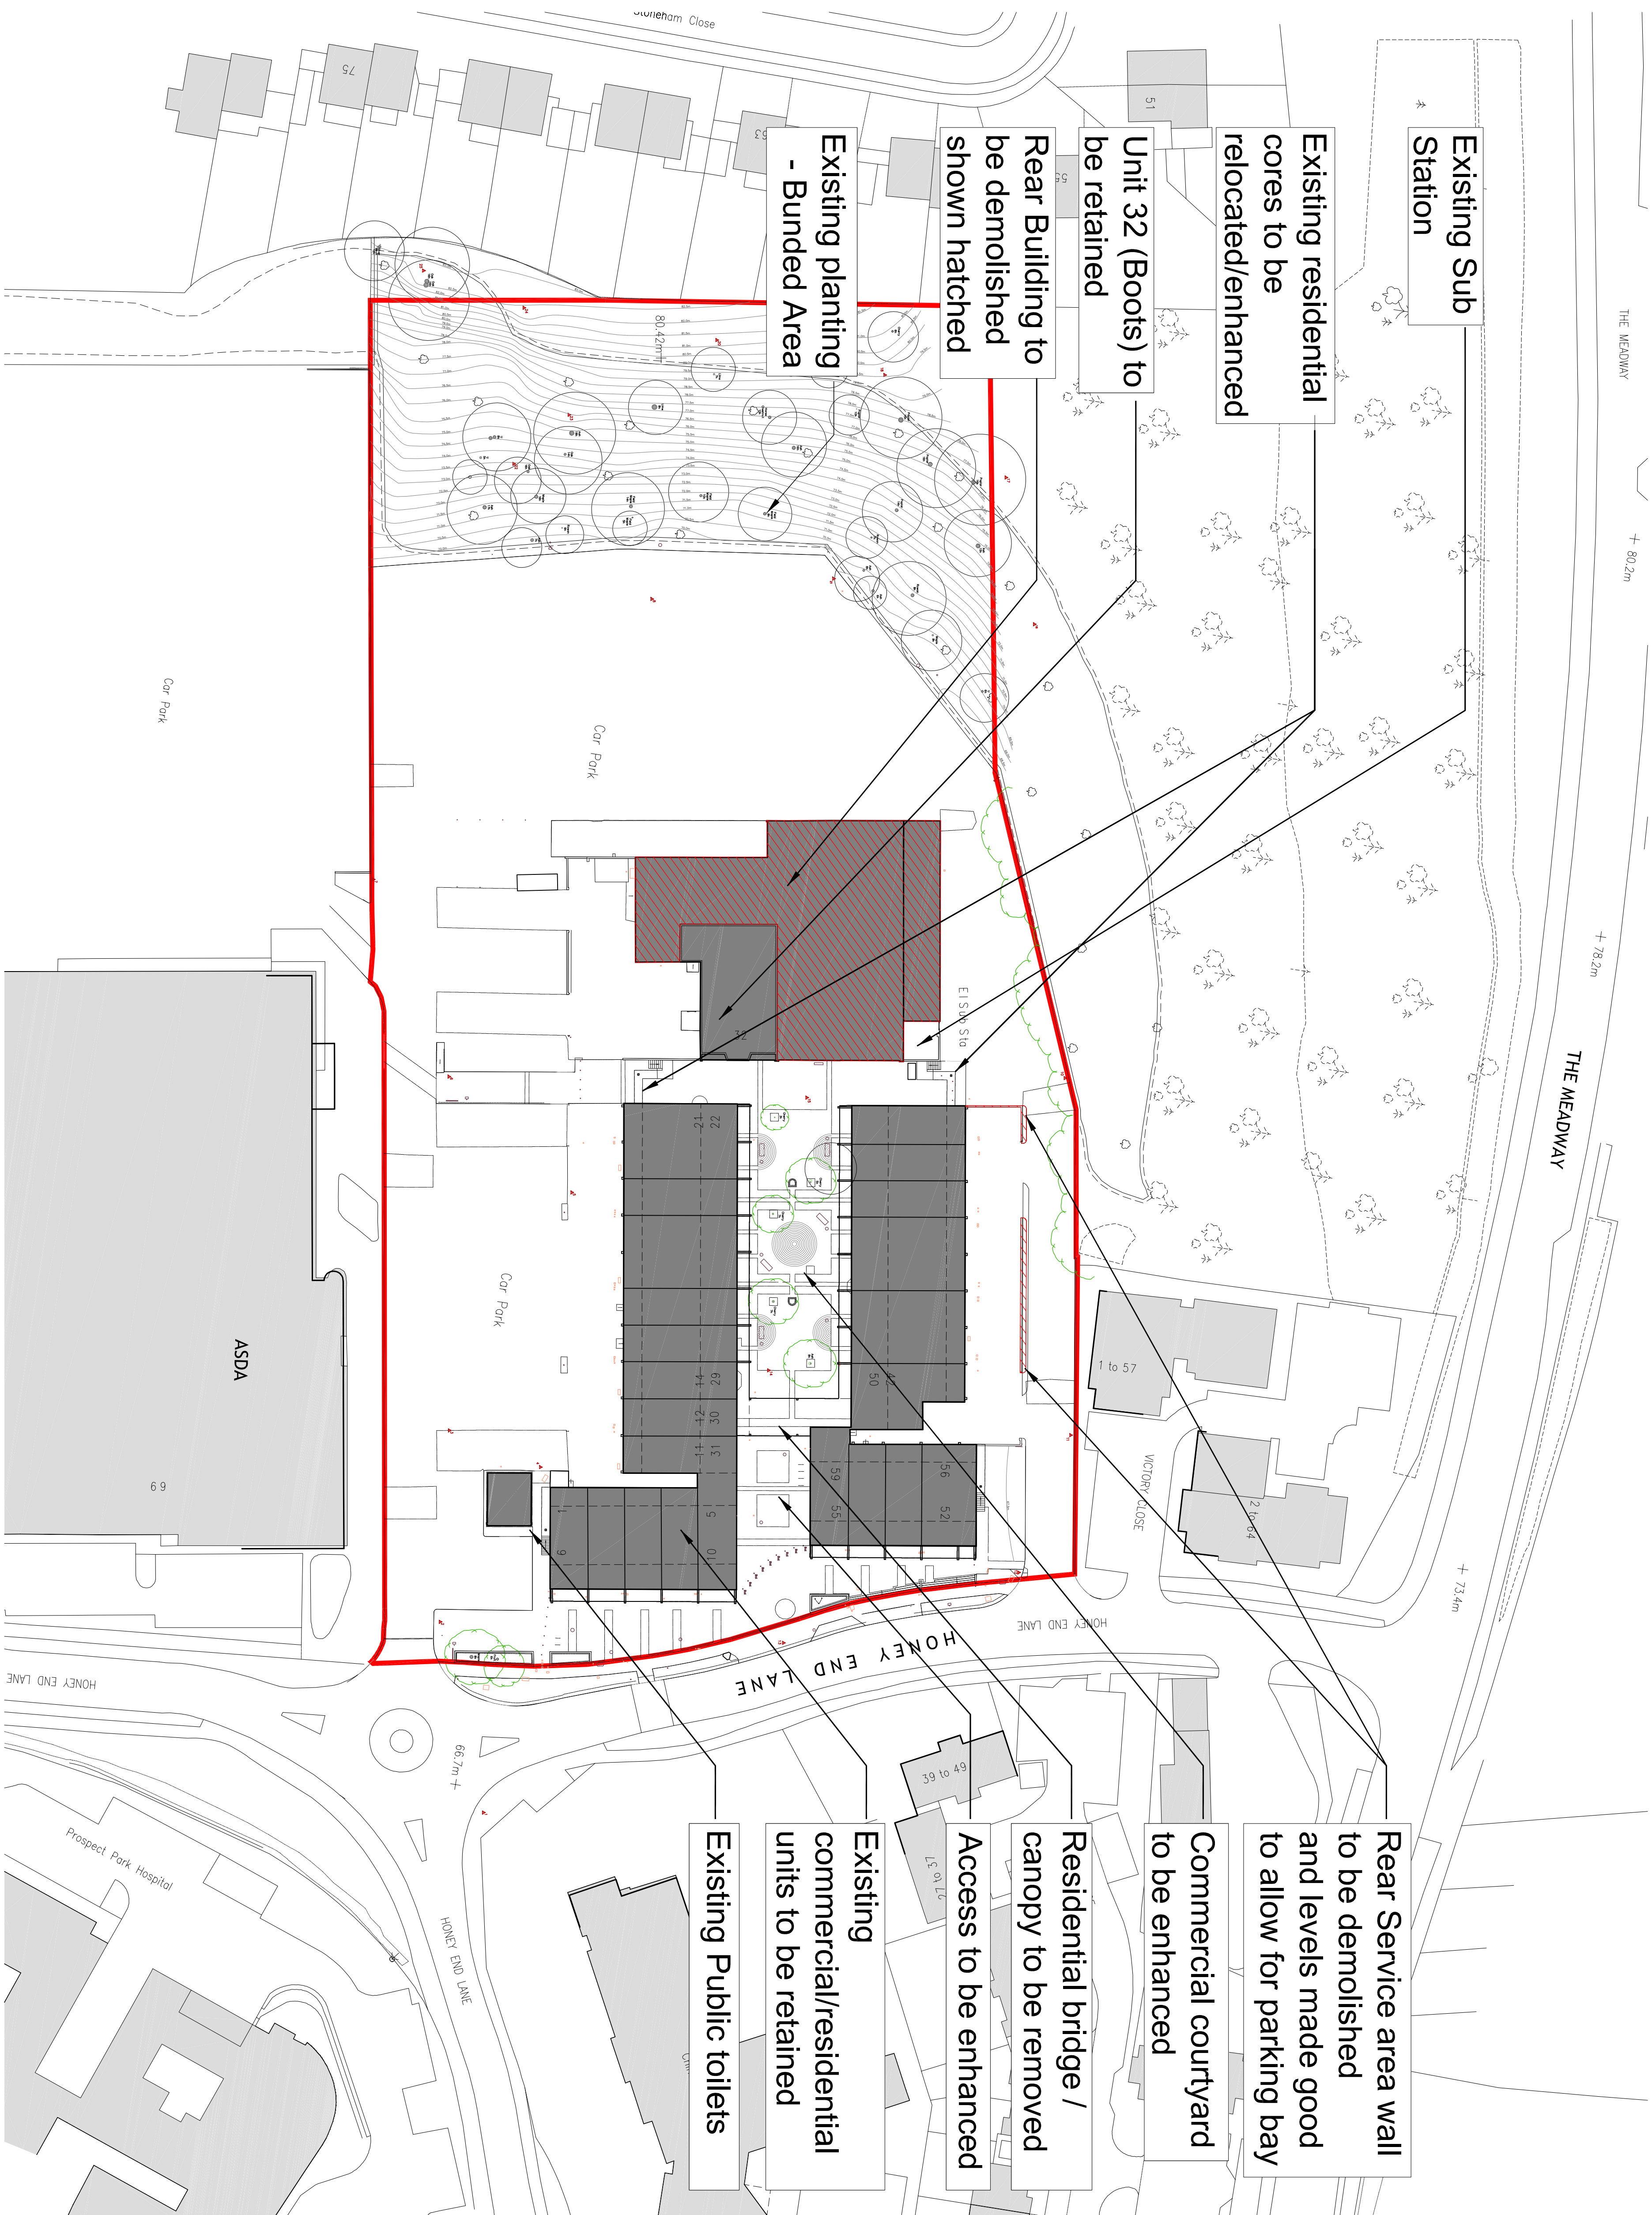


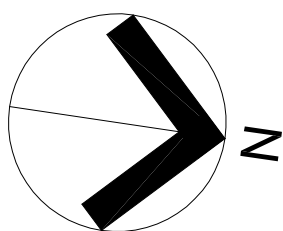

Existing Site Plan Annotated
Scale - 1:500

 

Use figured dimensions only. Scale drawing only when a scale bar is present. All dimensions to be checked by user and any discrepancies, error or omissions to be reported to the architect before work commences. Read this drawing with all relevant materials.

Proj. Date	Dim	Chnl	Description
Purpose of Issue:			
PLANNING			
client:	Chillingham Ltd		
project:	Tilneshurst, Reading		
drawing title:	Existing Site Plan Annotated		
scale of A1:	date:	drawn by:	checked by:
1:500	Feb 15	SLH	-
drawing number:	reason:		