




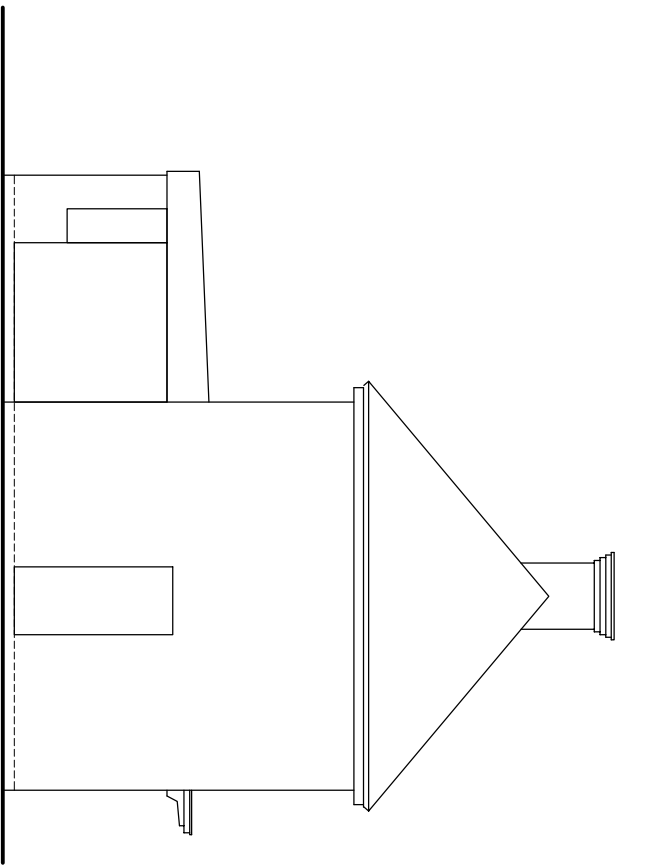


PROPOSED SIDE NORTH ELEVATION

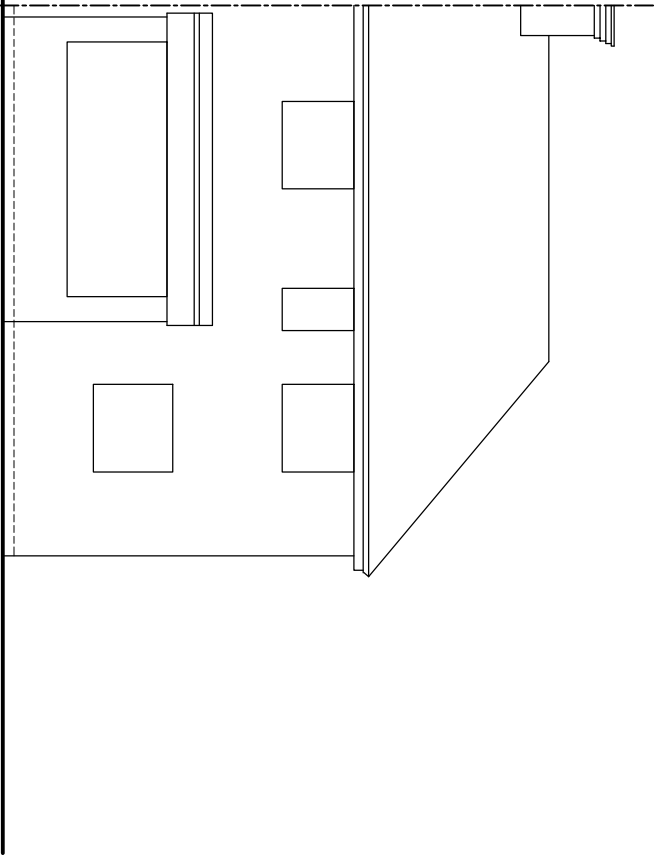


PROPOSED REAR EAST ELEVATION

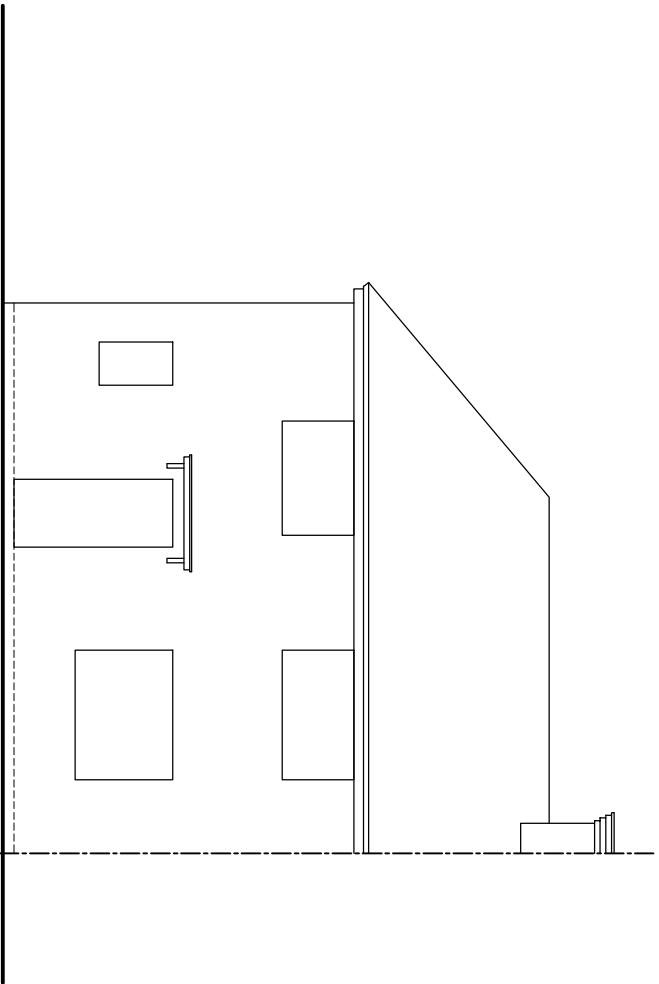


PROPOSED FRONT WEST ELEVATION

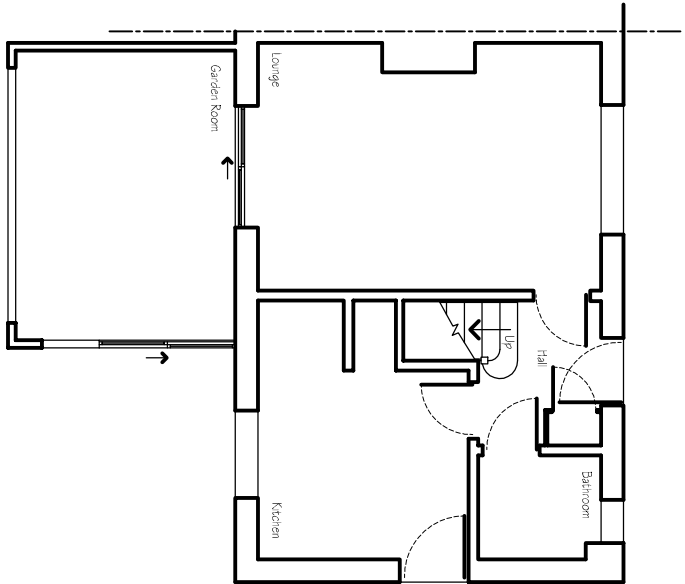

EXISTING GROUND FLOOR PLAN

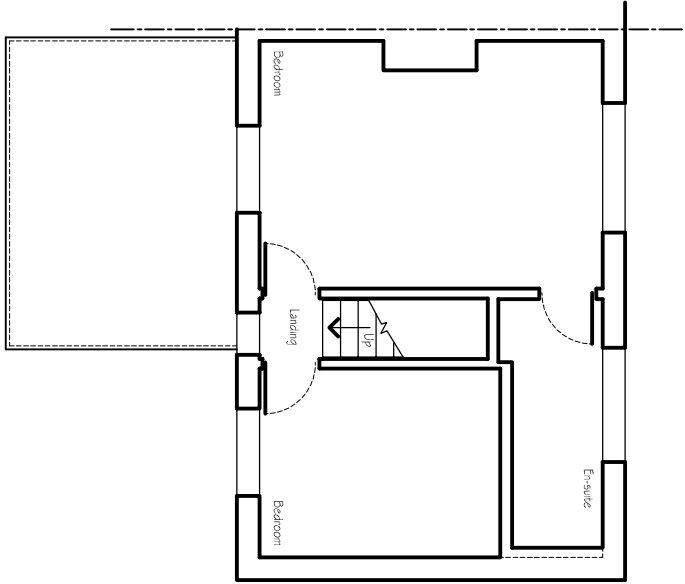

EXISTING FIRST FLOOR PLAN

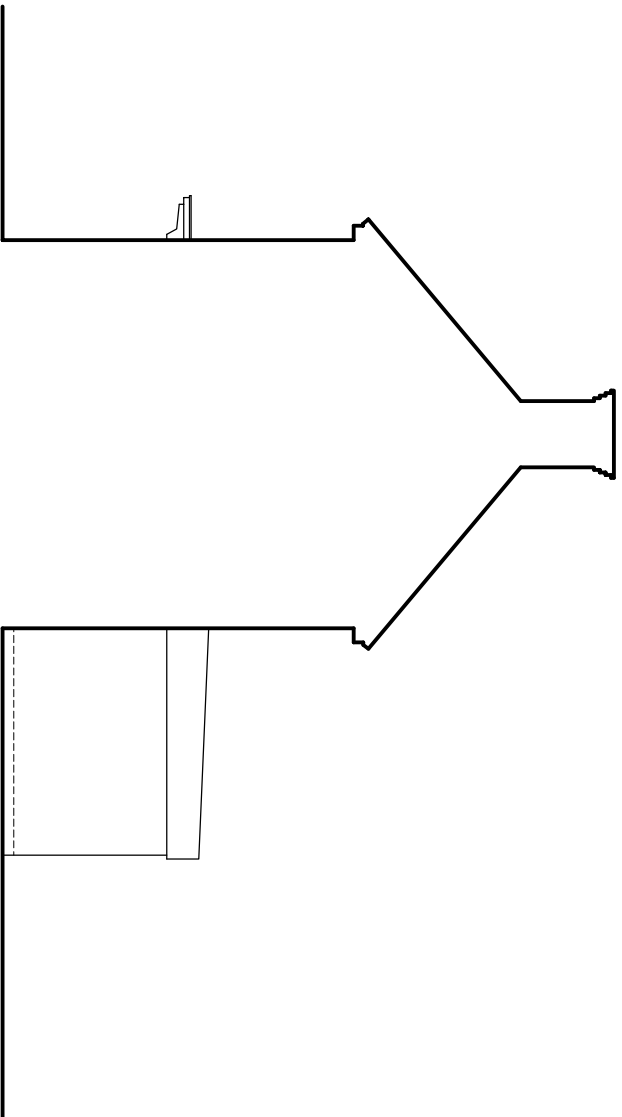

PROPOSED END SOUTH ELEVATION

PLANNING

Planning and Building Regulations Design Consultants
Architectural Technologists
Local Authorities Planning Agent Group Member
Local Authorities Building Control Partner Member
Planning Portal Professional Status
Landmark and Preweg Member
Planning Appeal Consultants

www.cadmonkies.co.uk
cadmonkies@btconnect.com
01280 - 70 44 44



Head Office : The Beathouse, 19 Westminster Court,
BRACKLEY, Northants, NN15 7ED
London Offices : Studio A2, Heathrow Road,
Thornon Heath, London, CH7 8DQ
Cadmonkies Studio A2 Castle Yard,
Richmond, LONDON, TW10 6TF

CLIENT:
Mr and Mrs S Clarke

ADDRESS:
26 Stockton Road,
READING, RG28AH.

CONTACT:
Mr S Clarke

SITE:
26 Stockton Road,
READING,
RG28AH.

SCHEME:
Proposed Single Storey Side, Two
Storey Rear Extensions and Associated
Internal and External Works.

DRAWING TITLE:
Existing Plans

DATE: June 2016
DRAWN: david berious

SCALE: 1:100
REV: 2

DRAWING No:

P/16/108/002