




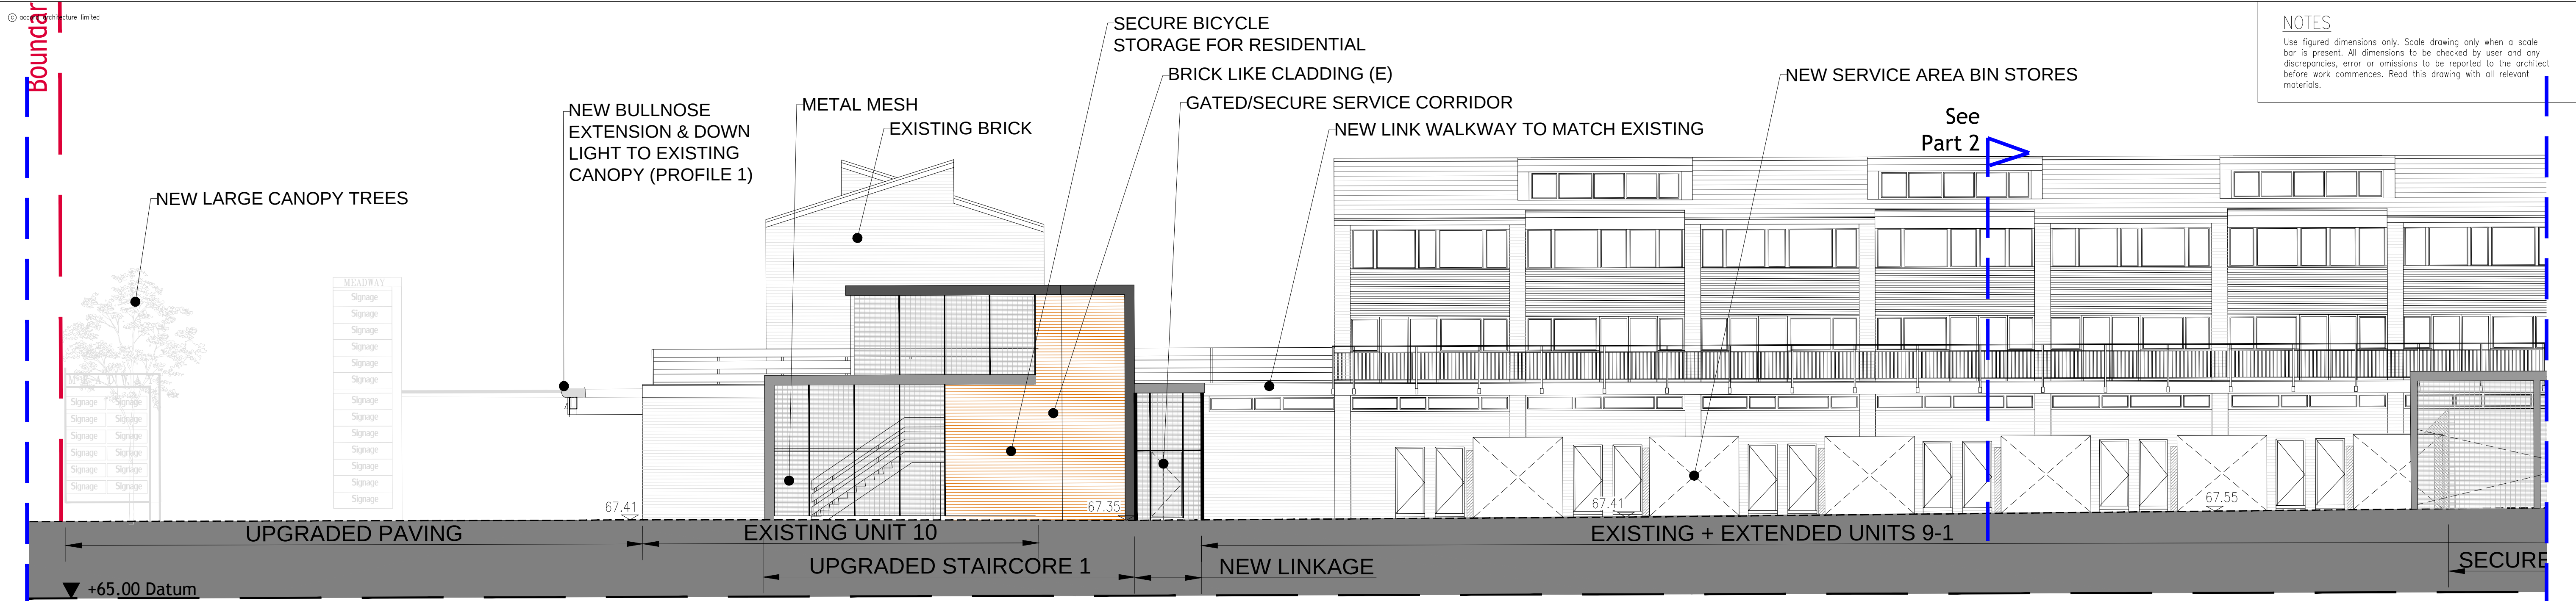

Part 1 - Proposed North Elevation C-C
Scale - 1:100

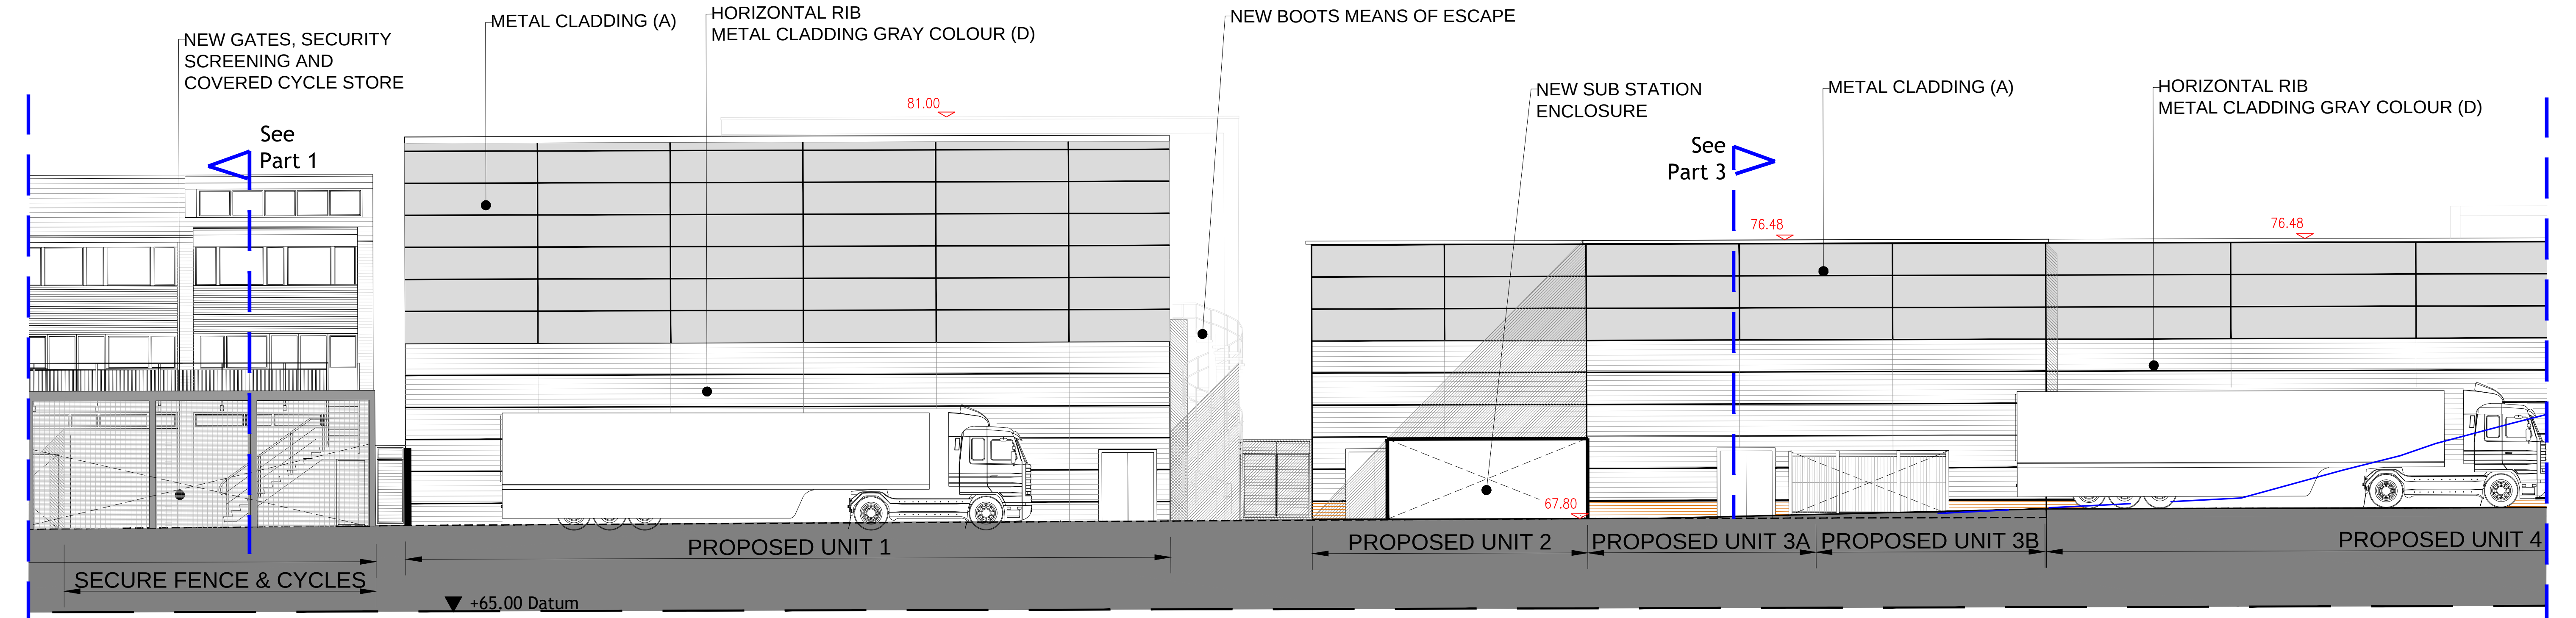


Part 2 - Proposed North Elevation C-C
Scale - 1:100



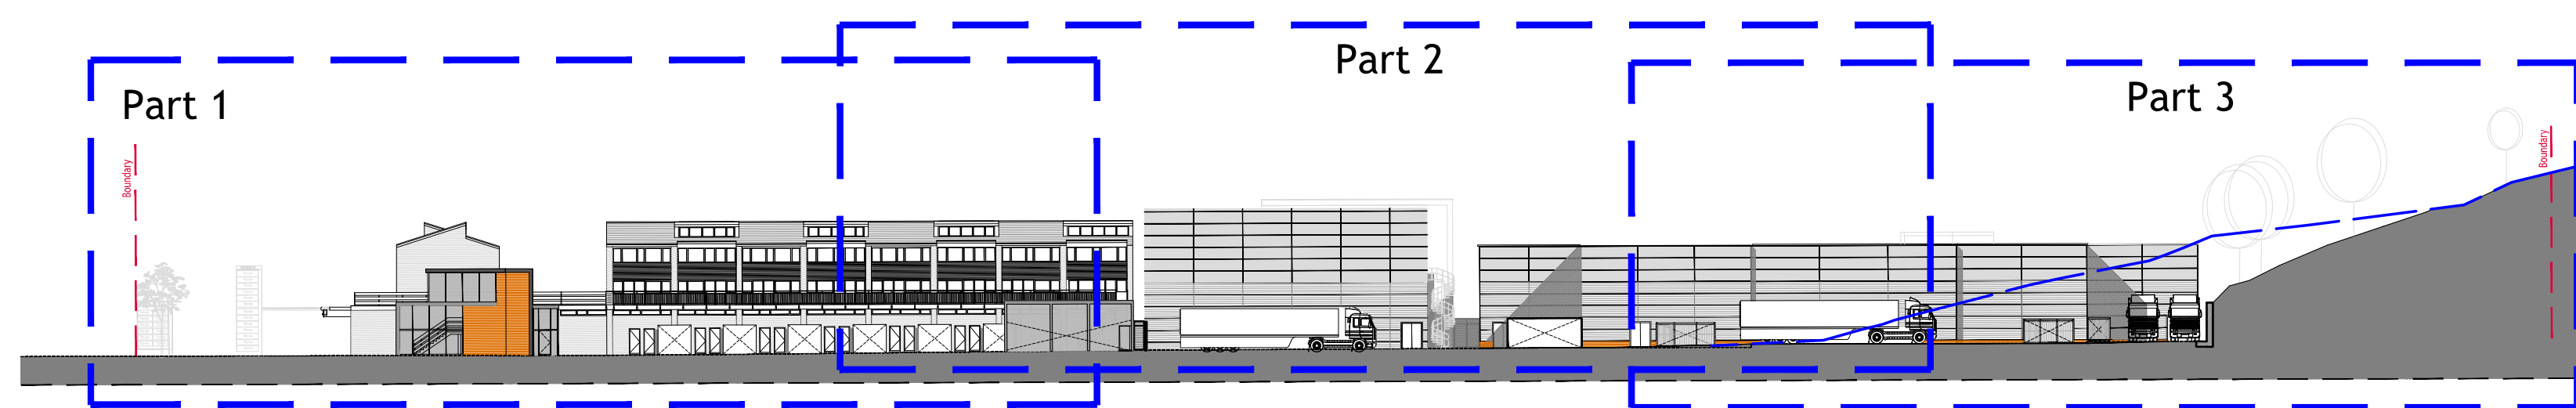


Proposed North Elevation C-C
Scale - 1:500

1:500

 

1:100

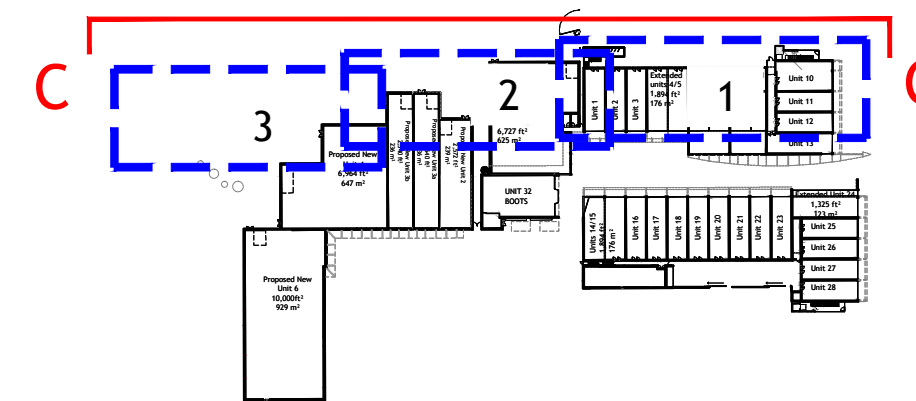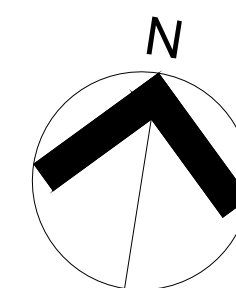 

KEY PLAN - NTS

NOTES

Use figured dimensions only. Scale drawing only when a scale bar is present. All dimensions to be checked by user and any discrepancies, error or omissions to be reported to the architect before work commences. Read this drawing with all relevant materials.

D 06.10.16	AK	IP	Proposed Residential Units & Green roof omitted - retail to "balance" with increased parking provision - public toilets relocated
C 08.04.16	RS	-	Revised according to comments
B 02.03.16	SB	-	Revised according to comments
A 30.10.15	AP	RS	Replacement drawing

Rev Date Dm Chkd Description

Purpose of Issue:
PLANNING

client:
Chillingham Ltd

project:
Tilehurst, Reading

drawing title:
**Proposed North Elevation C-C
Sheet 1 of 2**

scale at A1: **As Noted** date: **Mar 15** drawn by: **SLH** checked by: **RS**

drawing number: **1364.PL.1313** revision: **D**

accord
architecture
www.accordarchitecture.com

Compton House, Walnut Tree Close, Guildford, Surrey, GU1 4TX
[t] 01483 455100 [f] 01483 455210 [e] design@accordarchitecture.com