



This drawing may be scaled with reference to the scale bar for planning application purposes only. Do not scale for any other purpose, use only annotated dimensions. All dimensions are to be checked by parties using the drawing, and any errors or omissions are to be reported to Weston & Co Architects Ltd.

Rev.	Date	Note	Author	Checked
-	dd/mm/yy	Note	XXX	XXX

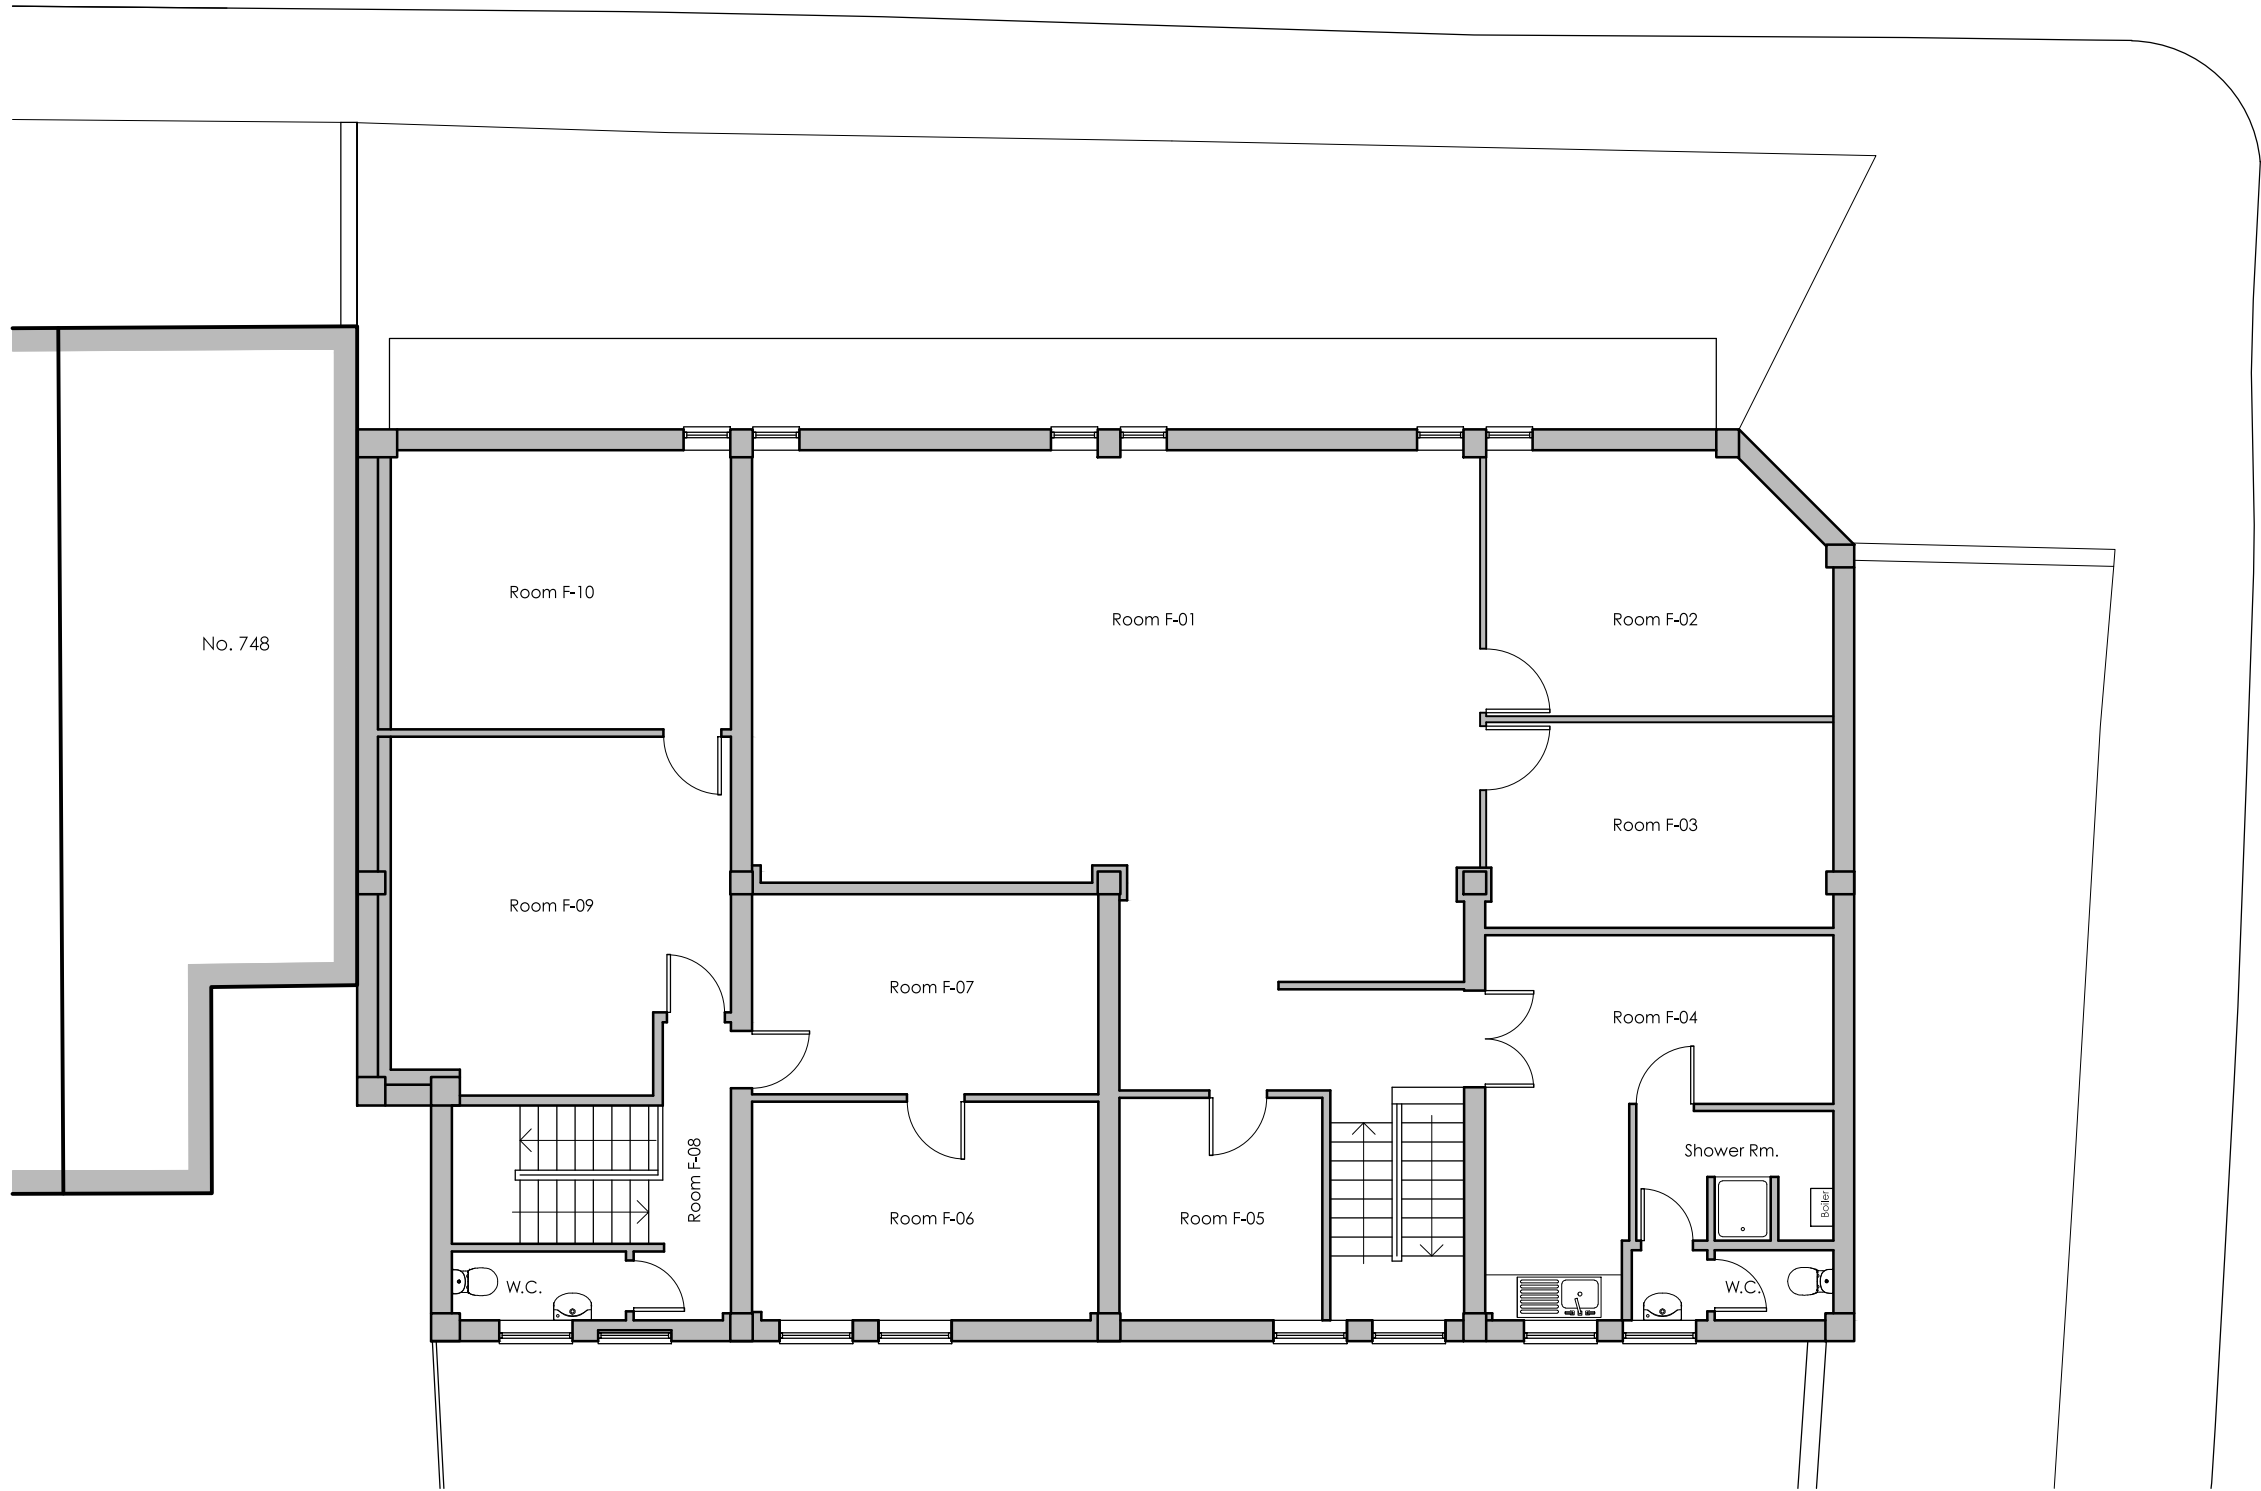

EXISTING FIRST FLOOR PLAN

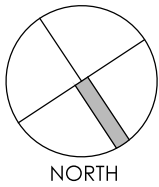

Project	Residential Development 750 & 752 Oxford Road Reading RG30 1EJ				Drawing	Existing First Floor Plan			
					Job-Dwg Number	15037-PL-4		Rev.	-
Client	John Filbee Properties Ltd				WESTON + CO ARCHITECTS 51 Blenheim Road Reading, RG1 5NG t. +44(0)7786530490 www.weston-co.com				
Status	Planning								
Scale	1/100		Sheet Size						
Author	CTW	Checked	CTW	Date	11/03/2016				