


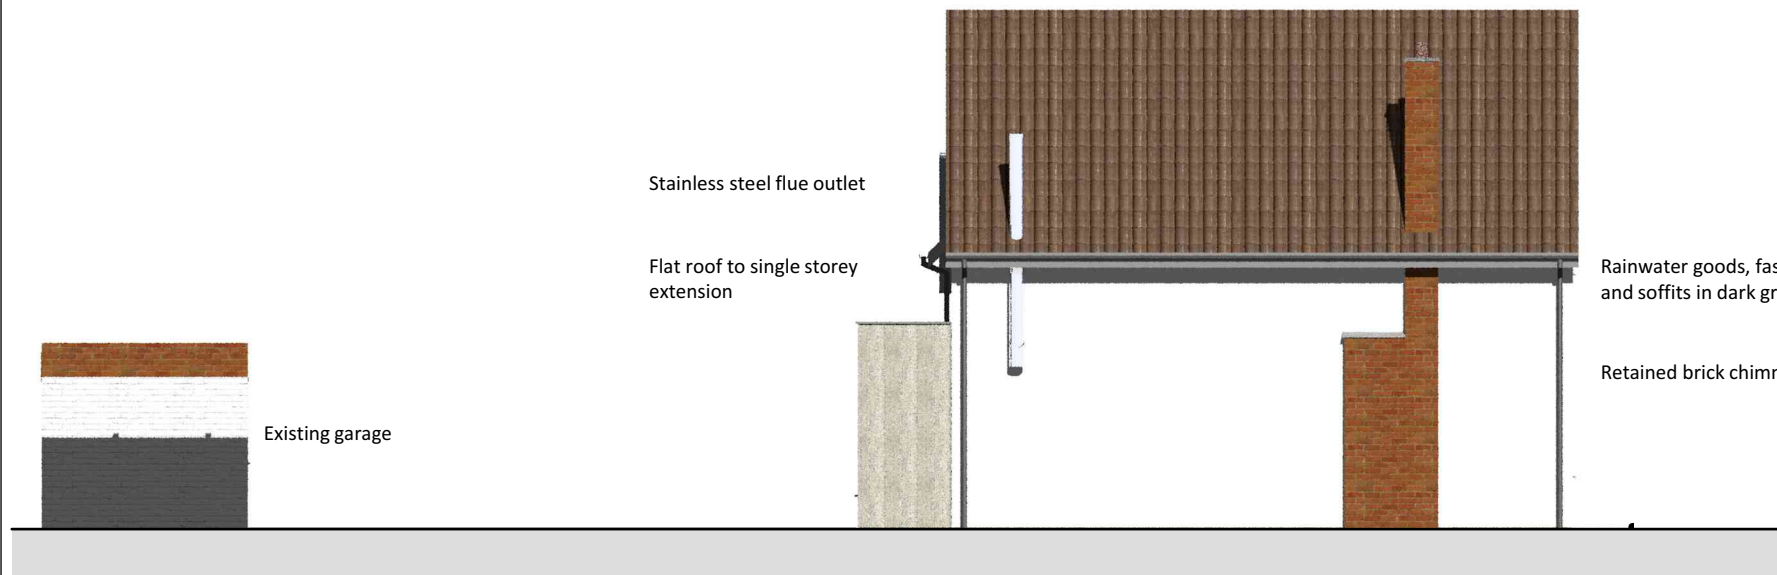

PROPOSED NORTH ELEVATION 1:100



PROPOSED WEST ELEVATION 1:100



PROPOSED EAST ELEVATION 1:100



PROPOSED SOUTH ELEVATION 1:100

These details are subject to all relevant statutory approvals. If in doubt, check.
All dimensions are to be checked on site.
Areas where quoted are approximate.
Any discrepancies with other related information is to be reported to Absolute Architecture prior to order/construction/installation.
Figured dimensions only are to be taken from this drawing.
These drawings are produced for planning purposes only. Do not use for construction purposes.

1:100 0 1 2 3 4 5 m

No.	Date	Revision Notes	 ABSOLUTE ARCHITECTURE	Design Firm Absolute Architecture Crowsteps, Tydehams, Newbury, Berks, RG14 6JT T 01635 528188, E mail@absolute-architecture.co.uk www.absolute-architecture.co.uk	Project Title SIMON & HAYLEY BRITTAIN PROPOSED EXTENSIONS AND ALTERATIONS 1 HAY ROAD, READING, RG1 6ER	Drawn By KC
				Status PLANNING	Sheet Title PROPOSED ELEVATIONS	Date 01.11.16
						Scale 1:100 @ A3
						Project ID 193 PL 008