


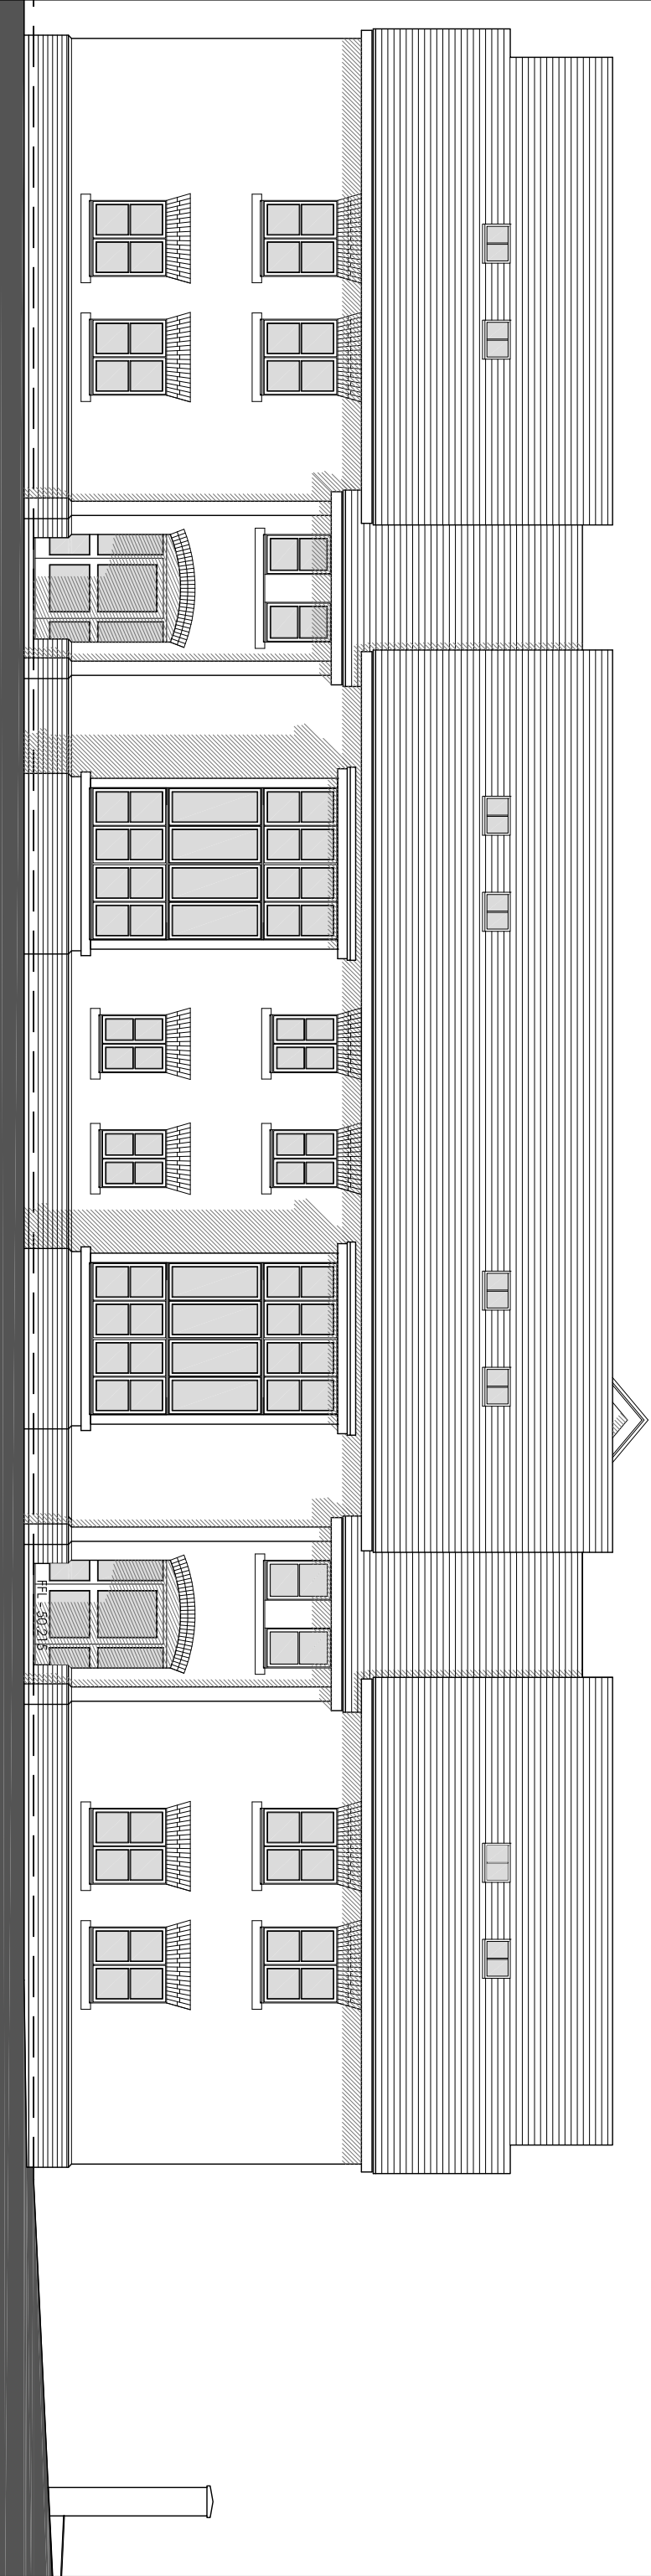

NORTH ELEVATION - FACING THE CHURCH

CAD file reference



Scale Bar 1:100

This drawing is copyright and may not be reproduced in whole or part without written authority.

Project Title	CHURCH EXTENSION & RESIDENTIAL DEVELOPMENT TILEHURST ST GEORGES CHURCH ST GEORGES ROAD READING				Drawing Title	PROPOSED RESIDENTIAL NORTH ELEVATION		
Client	STONEWATER				Job-Dwg No	11981-107		
Status	PLANNING				☐ THE HARRIS PARTNERSHIP WILTON KENNES 200A, WILTON ROAD, WILTON, READING Newport Pagnell, MK1 5 6AA t. 01908 211 577 f. 01908 211 722 ☐ THE HARRIS PARTNERSHIP WAKEFIELD 2 St. Johns North, Wakefield, WF1 3QA t. 01924 291 800 f. 01924 290 072 ☐ THE HARRIS PARTNERSHIP MANCHESTER 2nd Floor, Carvers Warehouse, 77 Dale Street, Manchester, M1 2HG t. 0161 238 8555 f. 0161 244 5809	ARCHITECTS www.harrispartnership.com		
Scale	1:100	Drawing Size	A3					
Drawn By	LB/TVT	Checked By	JCGS	Date				