


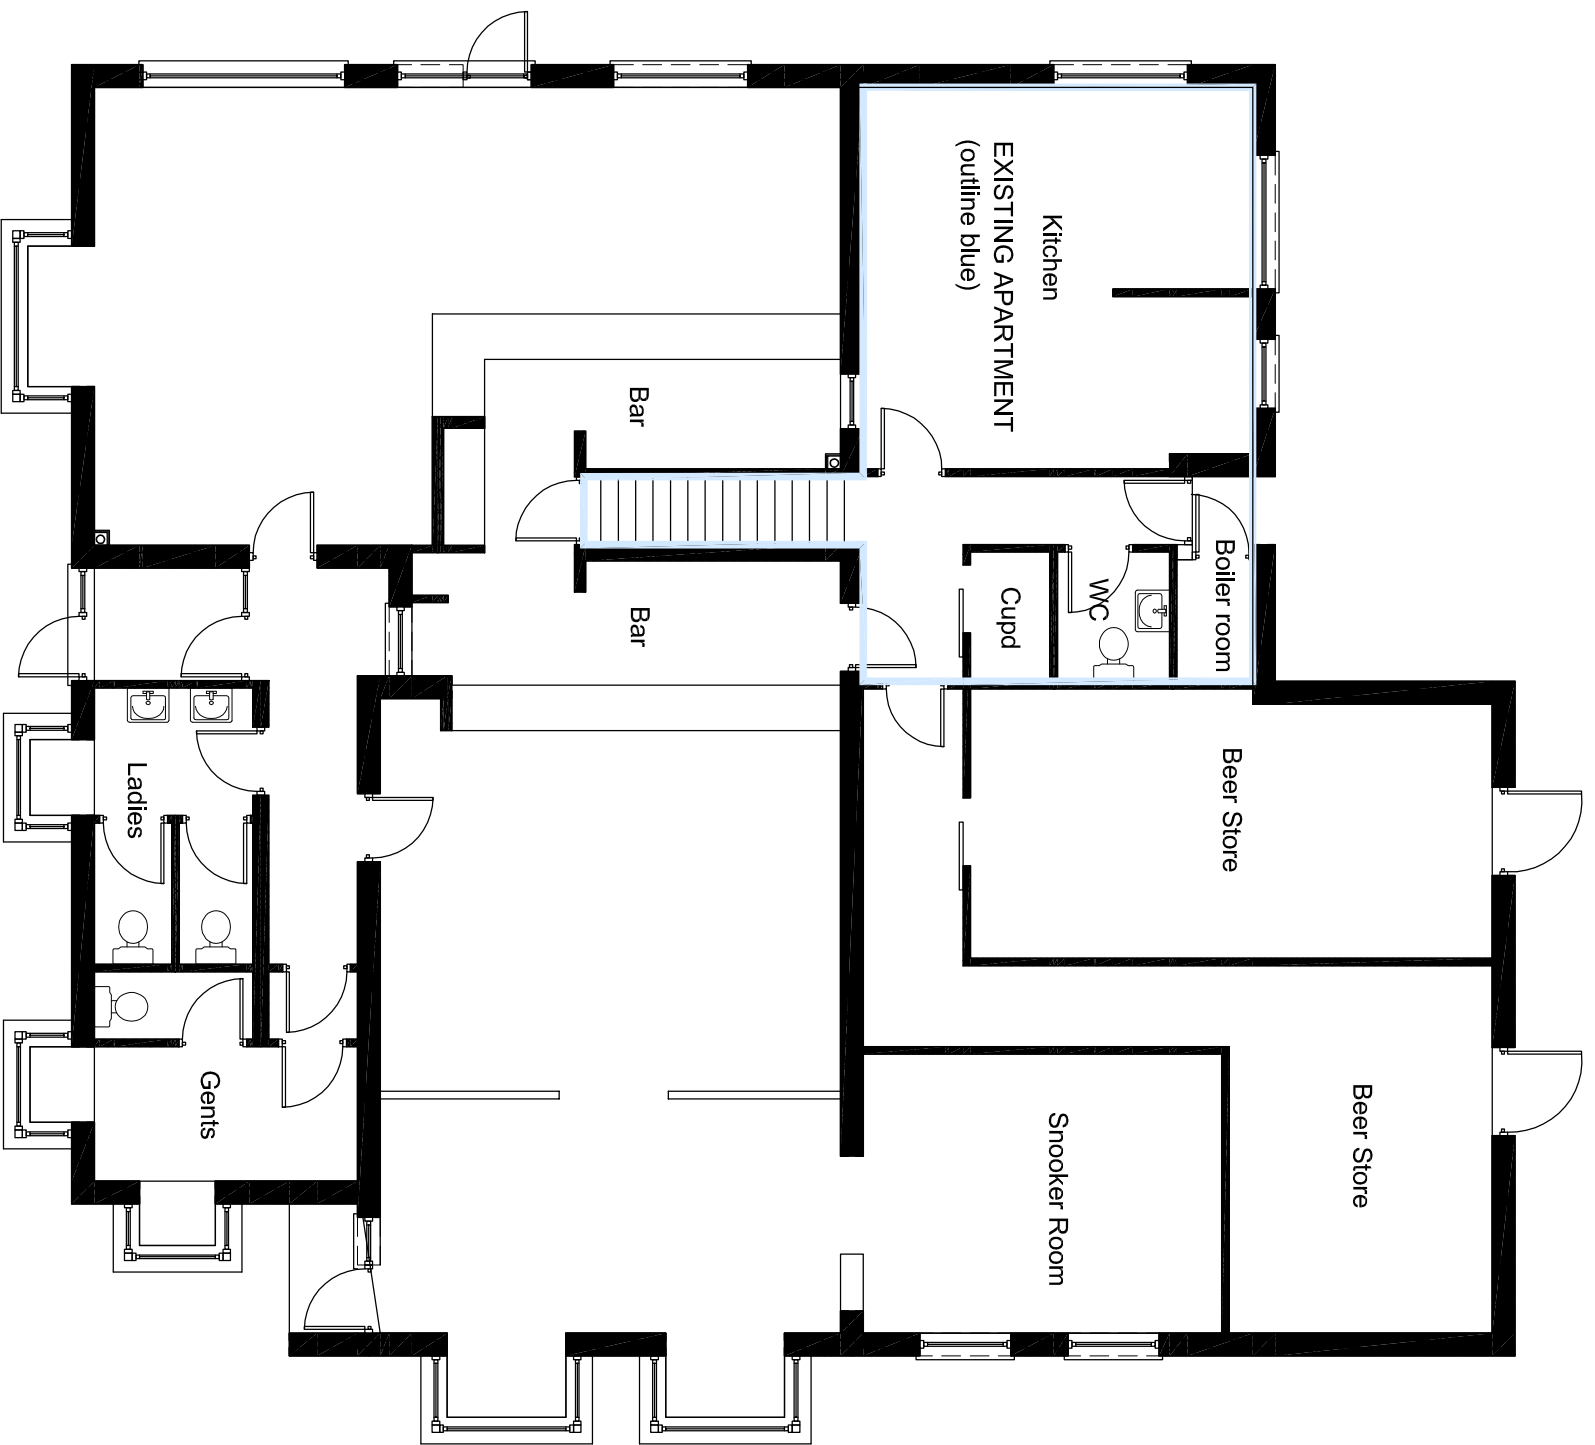


GROUND FLOOR PLAN

A3



Existing Plans 1:100

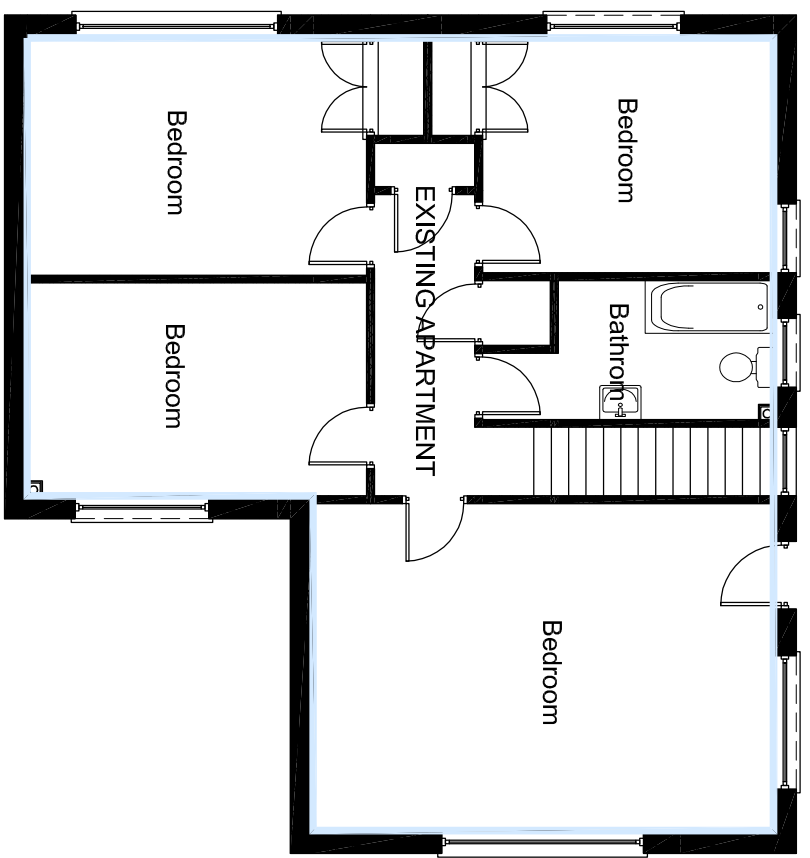

FIRST FLOOR PLAN

No.		Revision/Issue	Date

Project Name and Address
Proposed development
Woodley Arms,
Wadeck Street,
Reading,
RG1 2RF

Project 158003	Sheet 03
Date 6.12.13	
Scale 1:100	



17 Eastern Parade, Fareham,
Hants PO16 0RL
d.design@btiscall.co.uk
07742720557 01329 221329