




NOTE
ALL MATERIALS INTENDED TO BE USED ON
NEW EXTENSION ARE TO MATCH EXISTING.
THIS DRAWING HAS BEEN PREPARED WITHOUT
THE BENEFIT OF AN ACCURATE SITE SURVEY
ALL BATHROOM/KITCHEN FITTINGS
ARE ONLY INDICATIVE

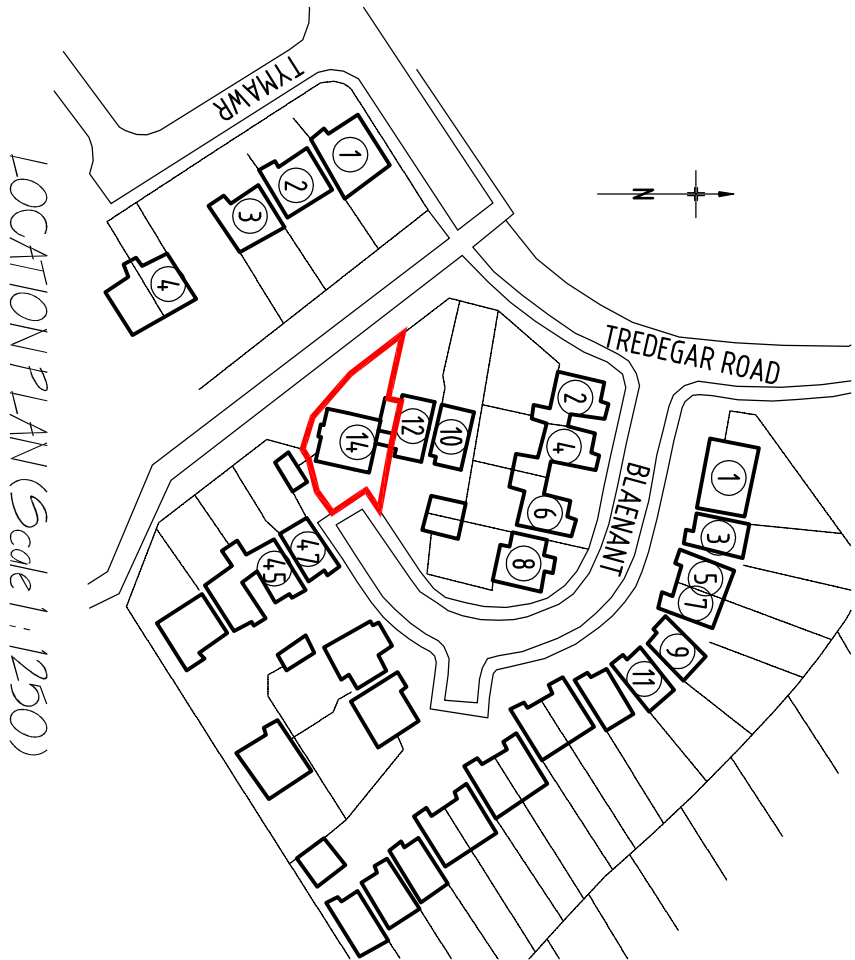

LOCATION PLAN (Scale 1 : 1250)

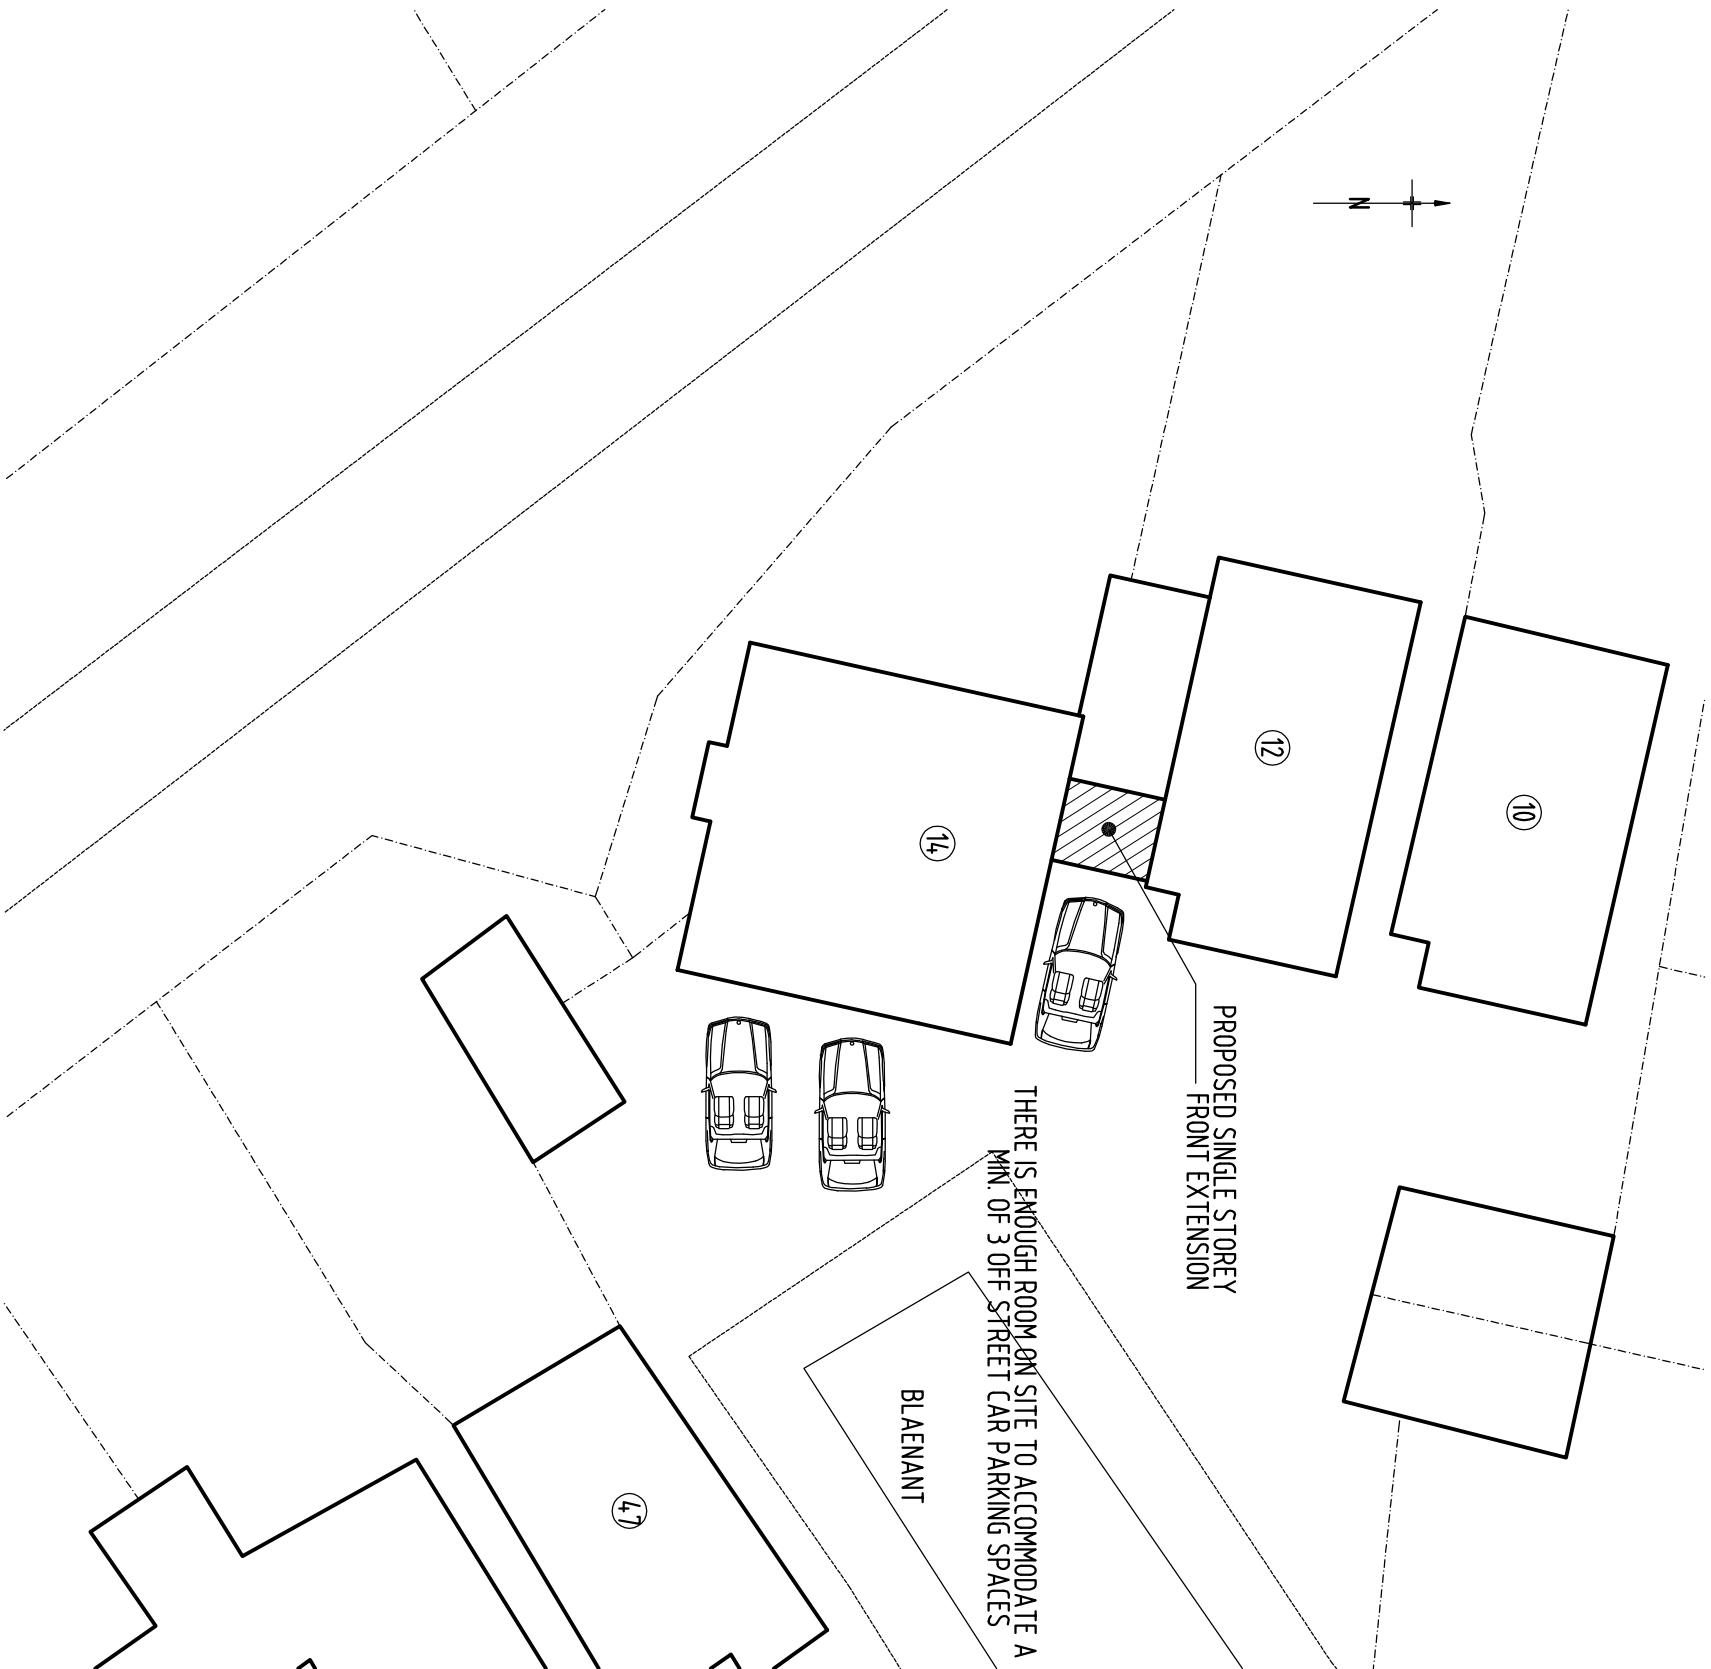

BLOCK PLAN (Scale 1 : 200)

 

R FENN
RD

RICHARD FENN DESIGNS LIMITED
11 HARRIER CLOSE, WOODLEY,
READING, BERKSHIRE. RG5 4PE.
Telephone READING (0118) 9691684
E-Mail : rfd@ntlworld.com

PROPOSED SINGLE STOREY FRONT EXTENSION
AND GARAGE CONVERSION
TO 14 BLAENANT, READING, BERKSHIRE for
MR AND MRS IAN BUCKLE

BLOCK / SITE PLAN

DATE	SCALE	REVISION
OCTOBER 21st 2016	As stated	

DRAWING No. **IB.10**