
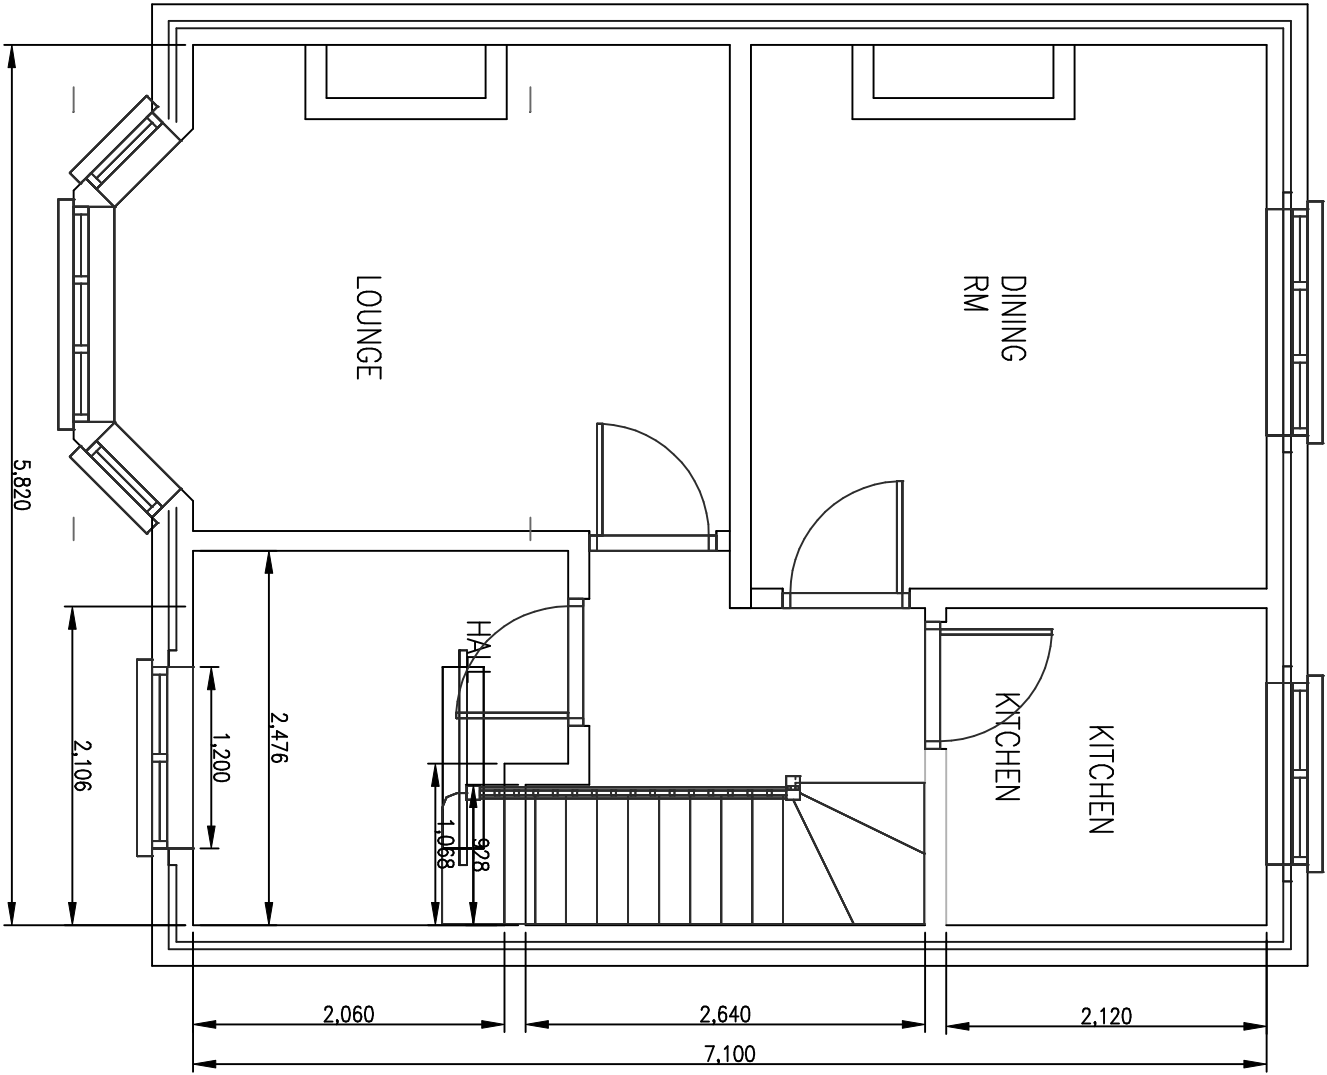


PROPOSED LOFT CONVERSION AND FRONT PORCH EXTENSION

FOR MR P KING AT No. 31 WESTERN ELM AVENUE, READING, BERKS, RG30 2AL

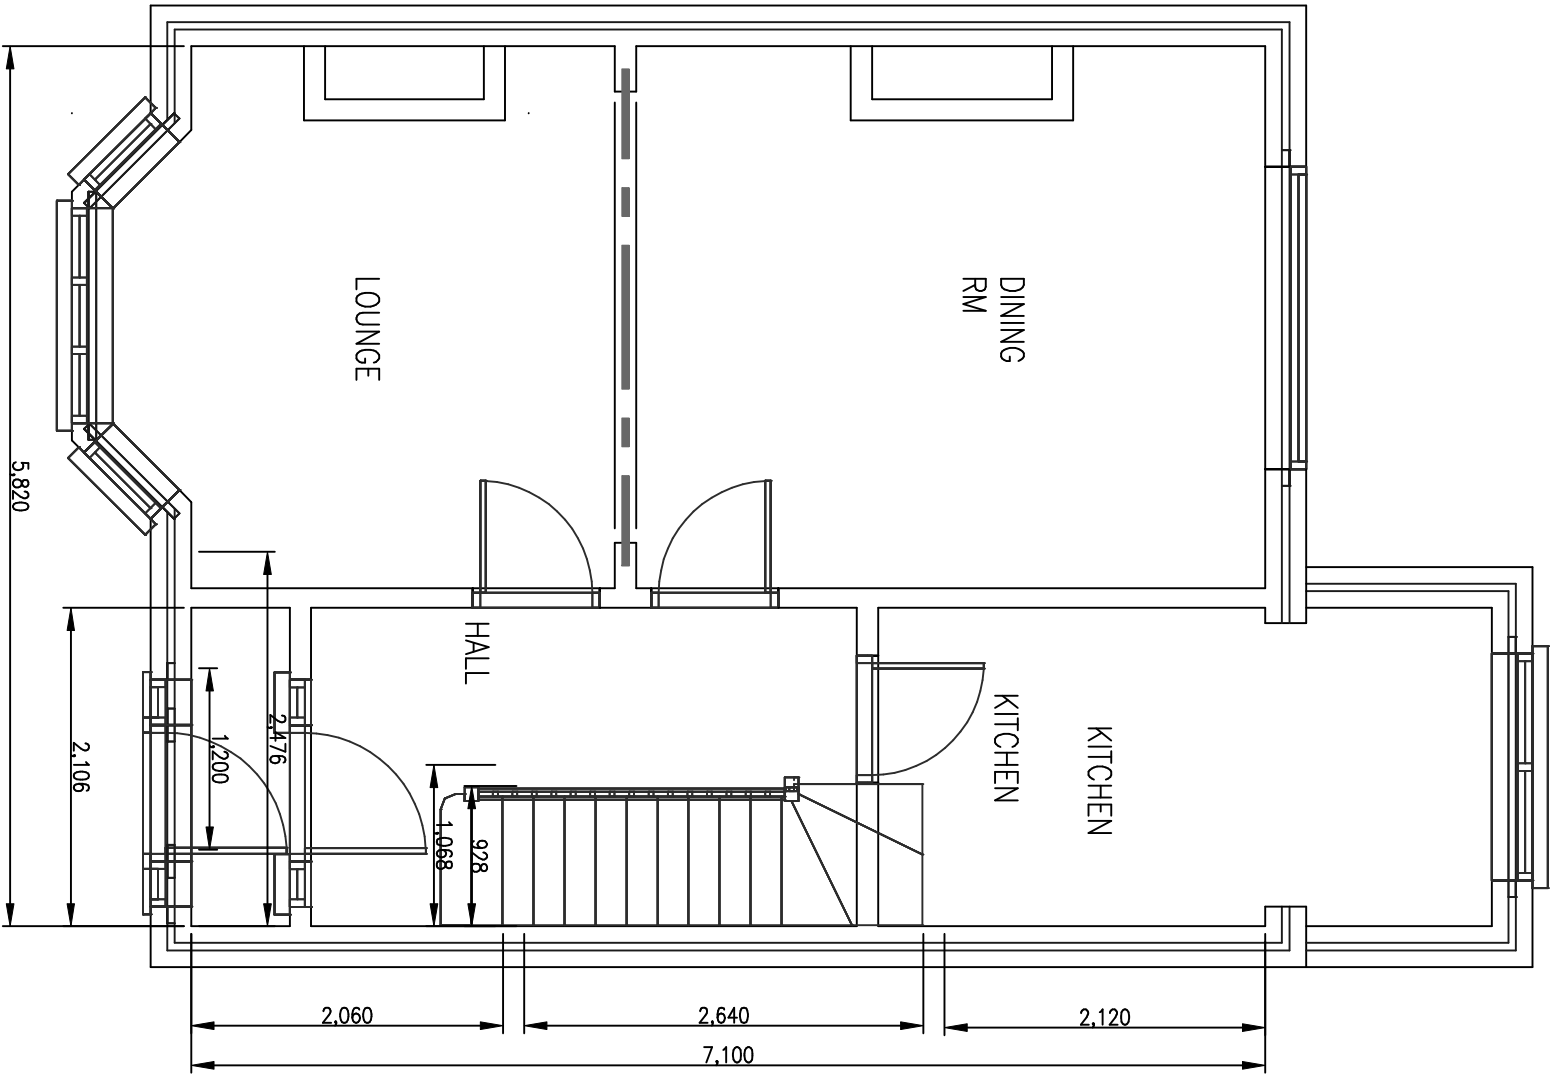

NOTE: THIS DRAWING IS NOT TO BE COPIED WITHOUT PERMISSION FROM Teknidraft Designs.

CHECKED	DATE
DRAWN	DATE
DC BROWNE	03.01.16

©Copyright Teknidraft Designs. 200_

SCALE	TITLE:TEKNIDRAFT DESIGNS ARCHITECTURAL SERVICES, READING BERKS UK (TEL. PH. 07813004302	DRG. No.	KING-P-16/235	SHT 3 OF 7
1:50	TITLE: EXISTING GN & 1ST FLOOR PLAN			A