




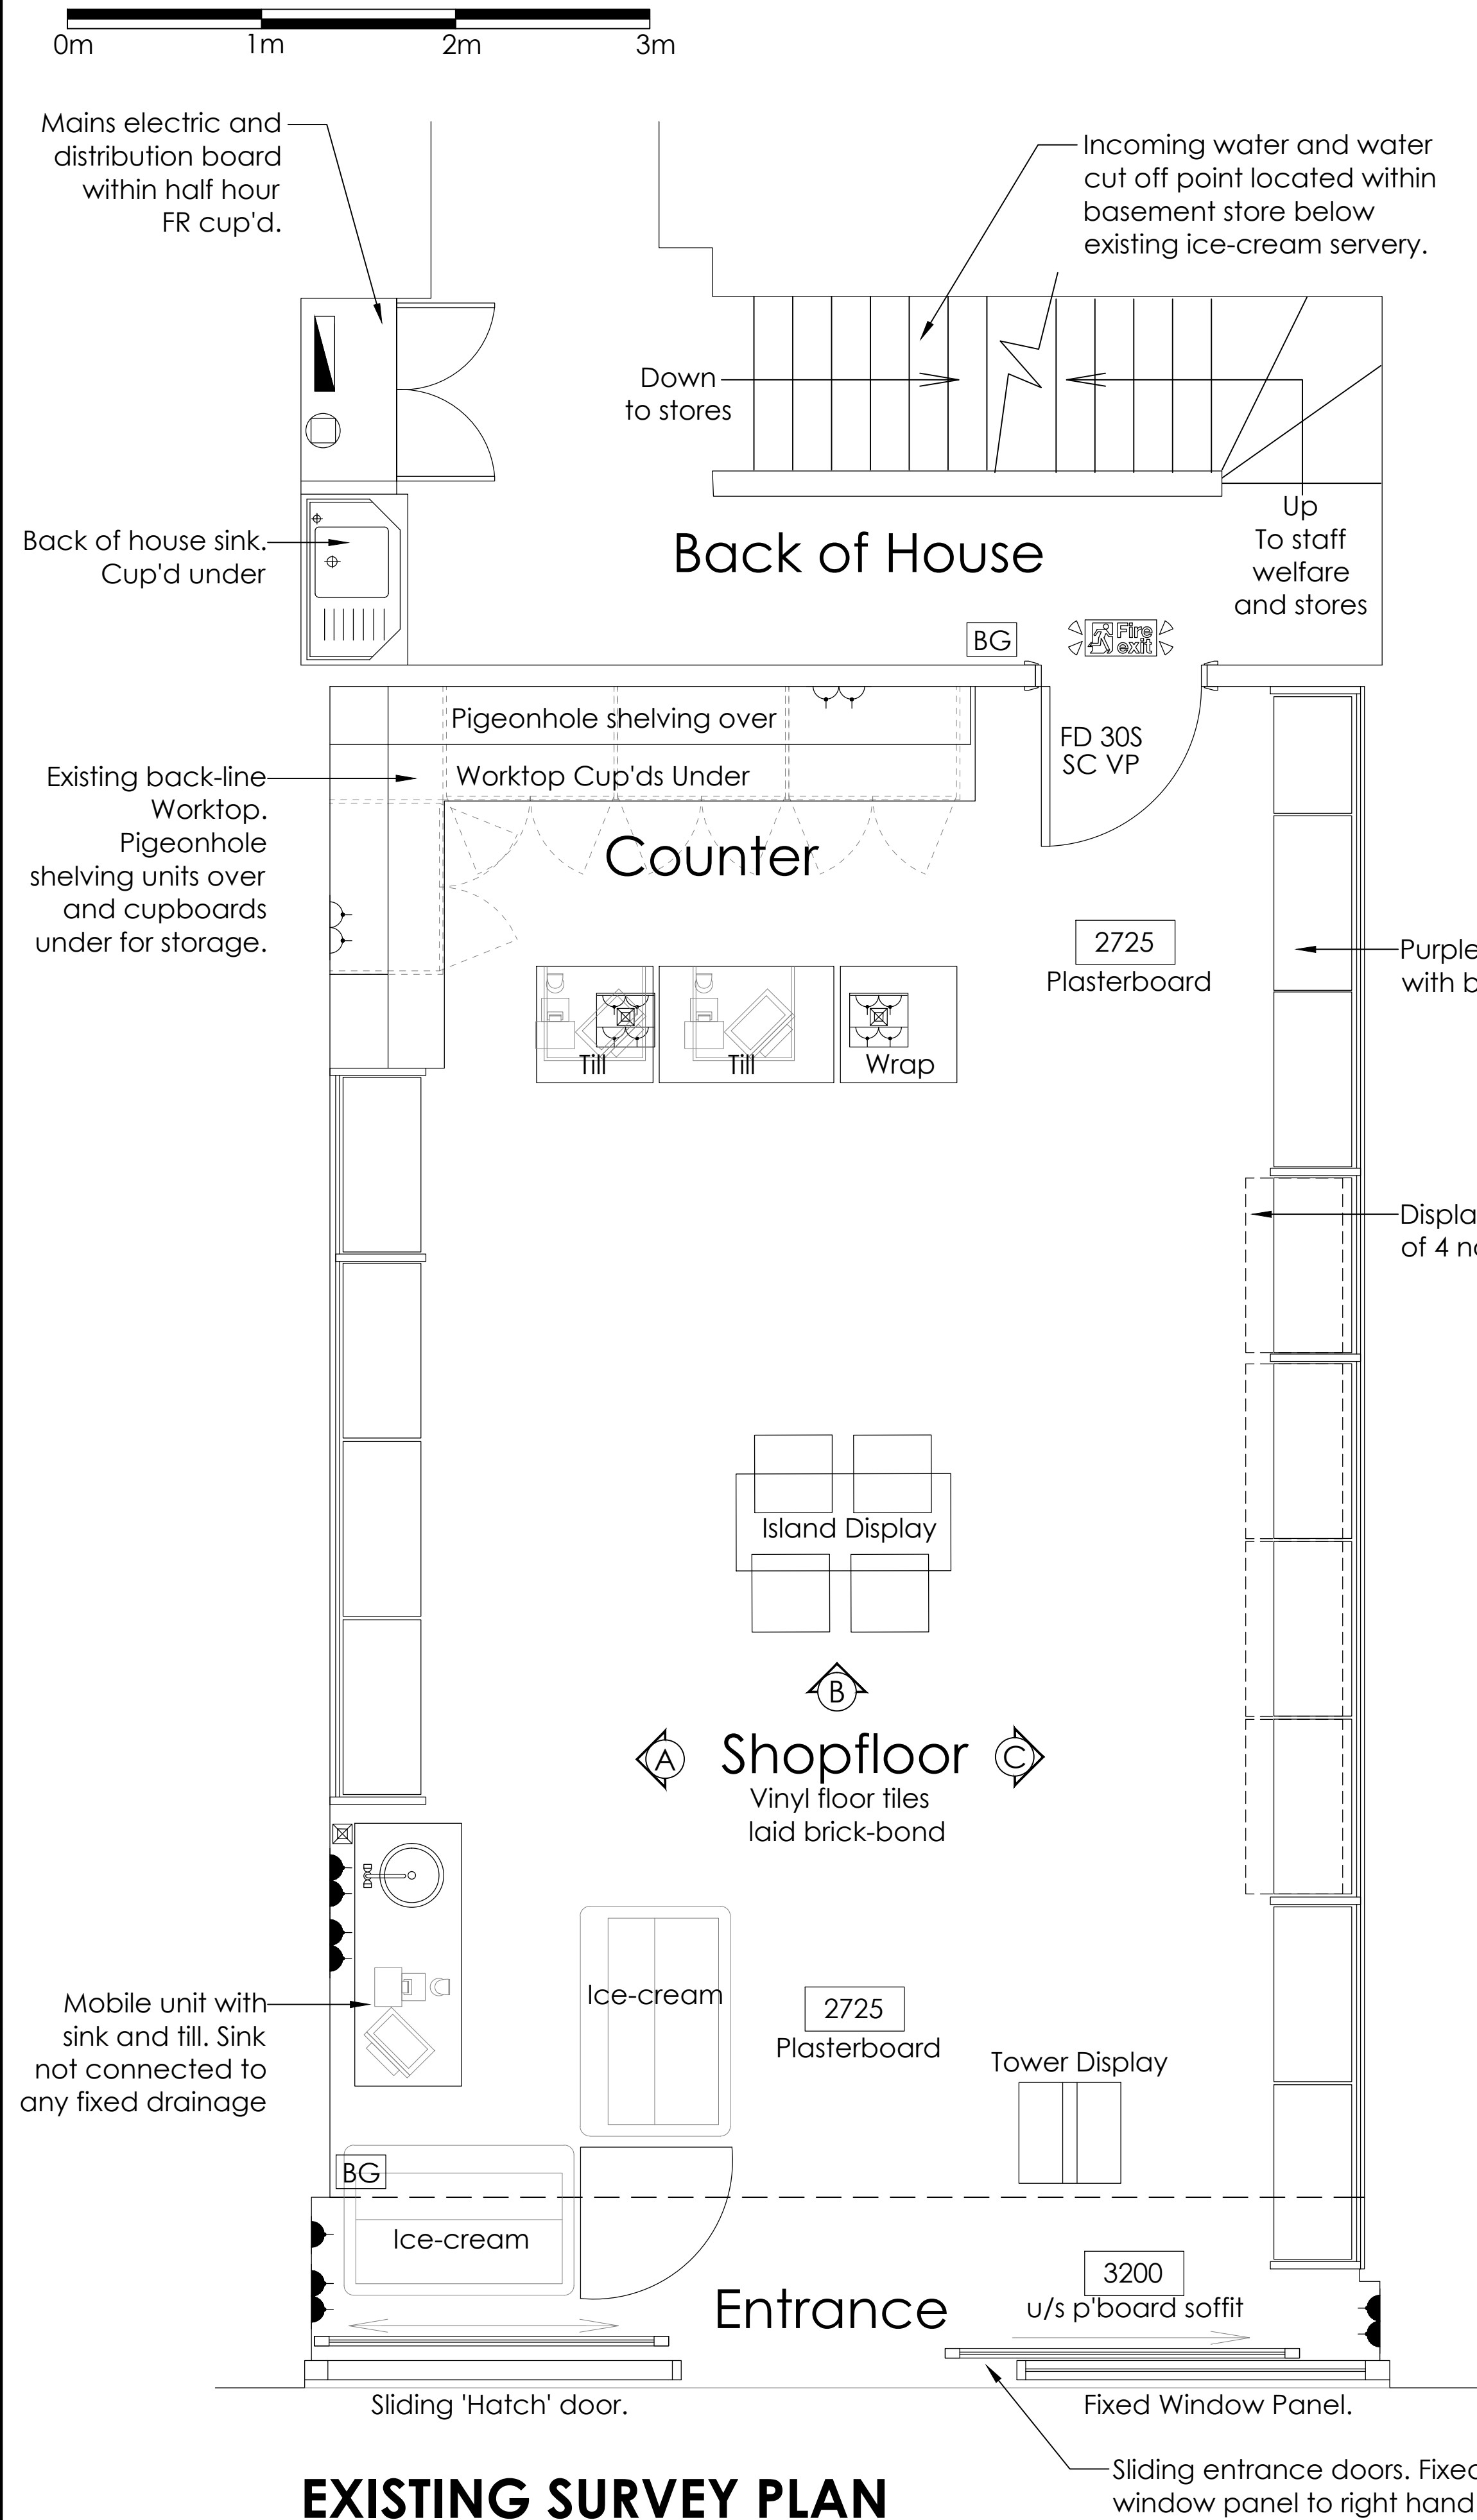

EXISTING SURVEY PLAN
Scale 1:25 @ A1

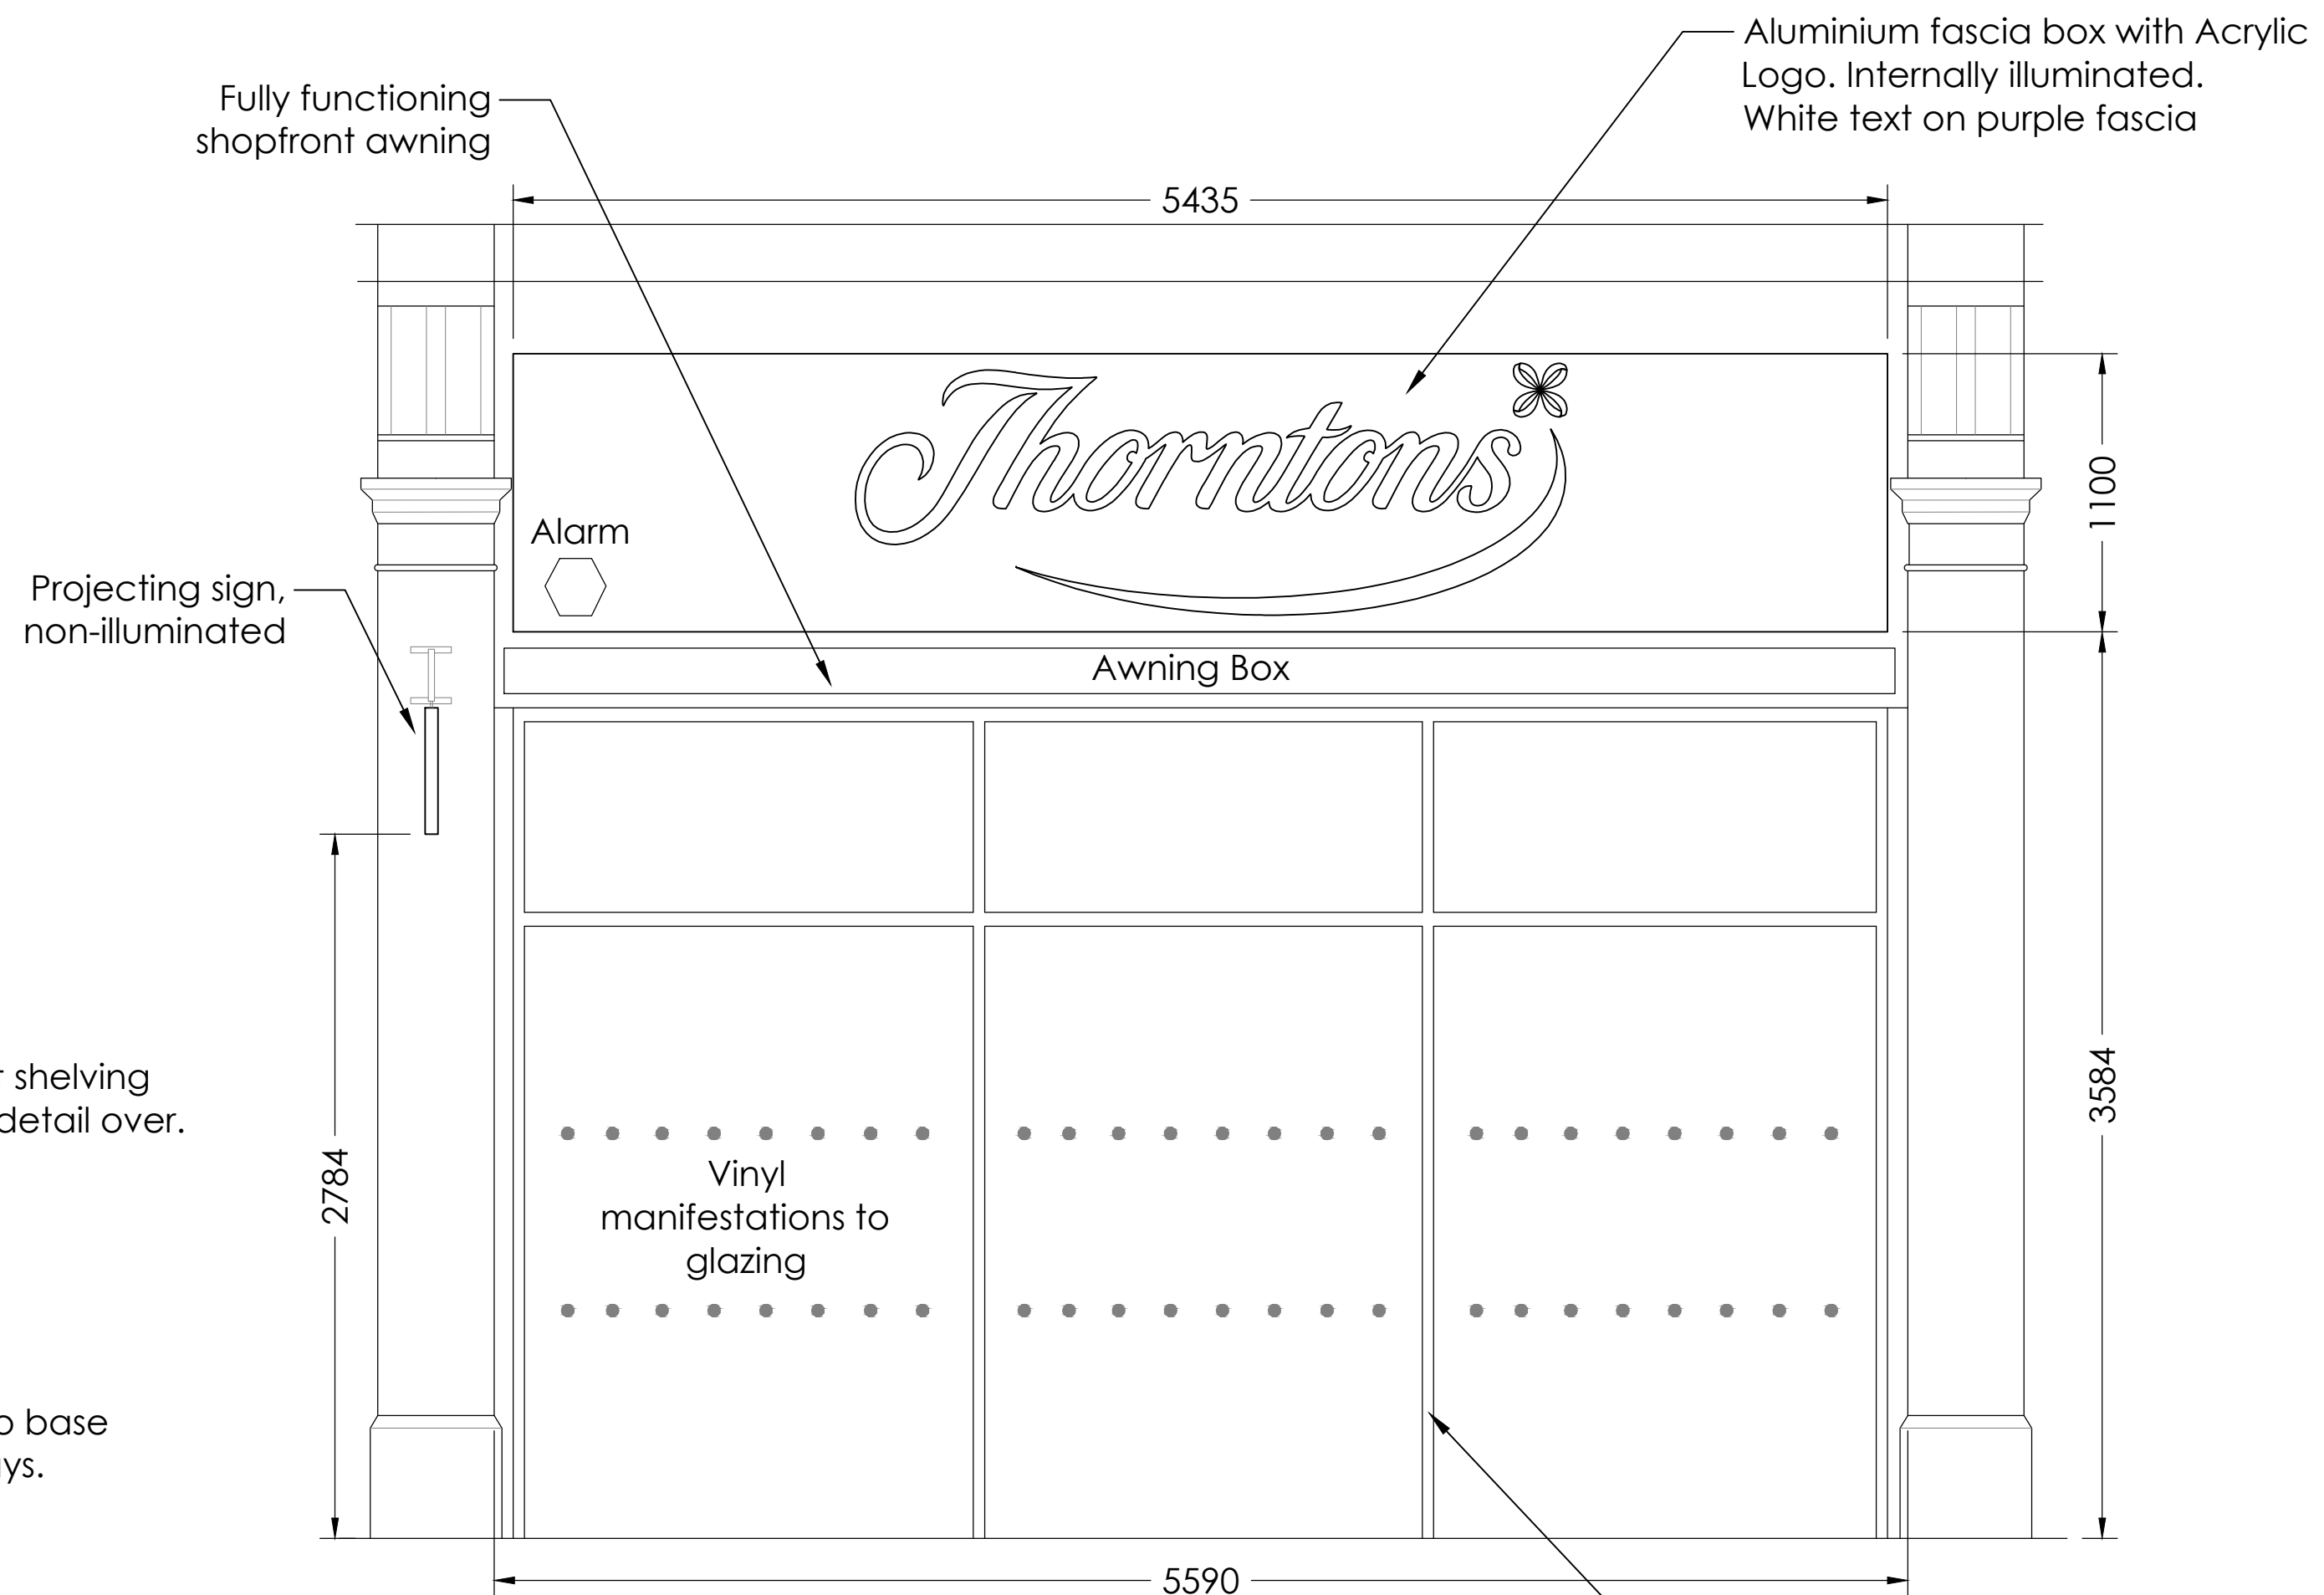

EXISTING SHOPFRONT ELEVATION
Scale 1:25 @ A1

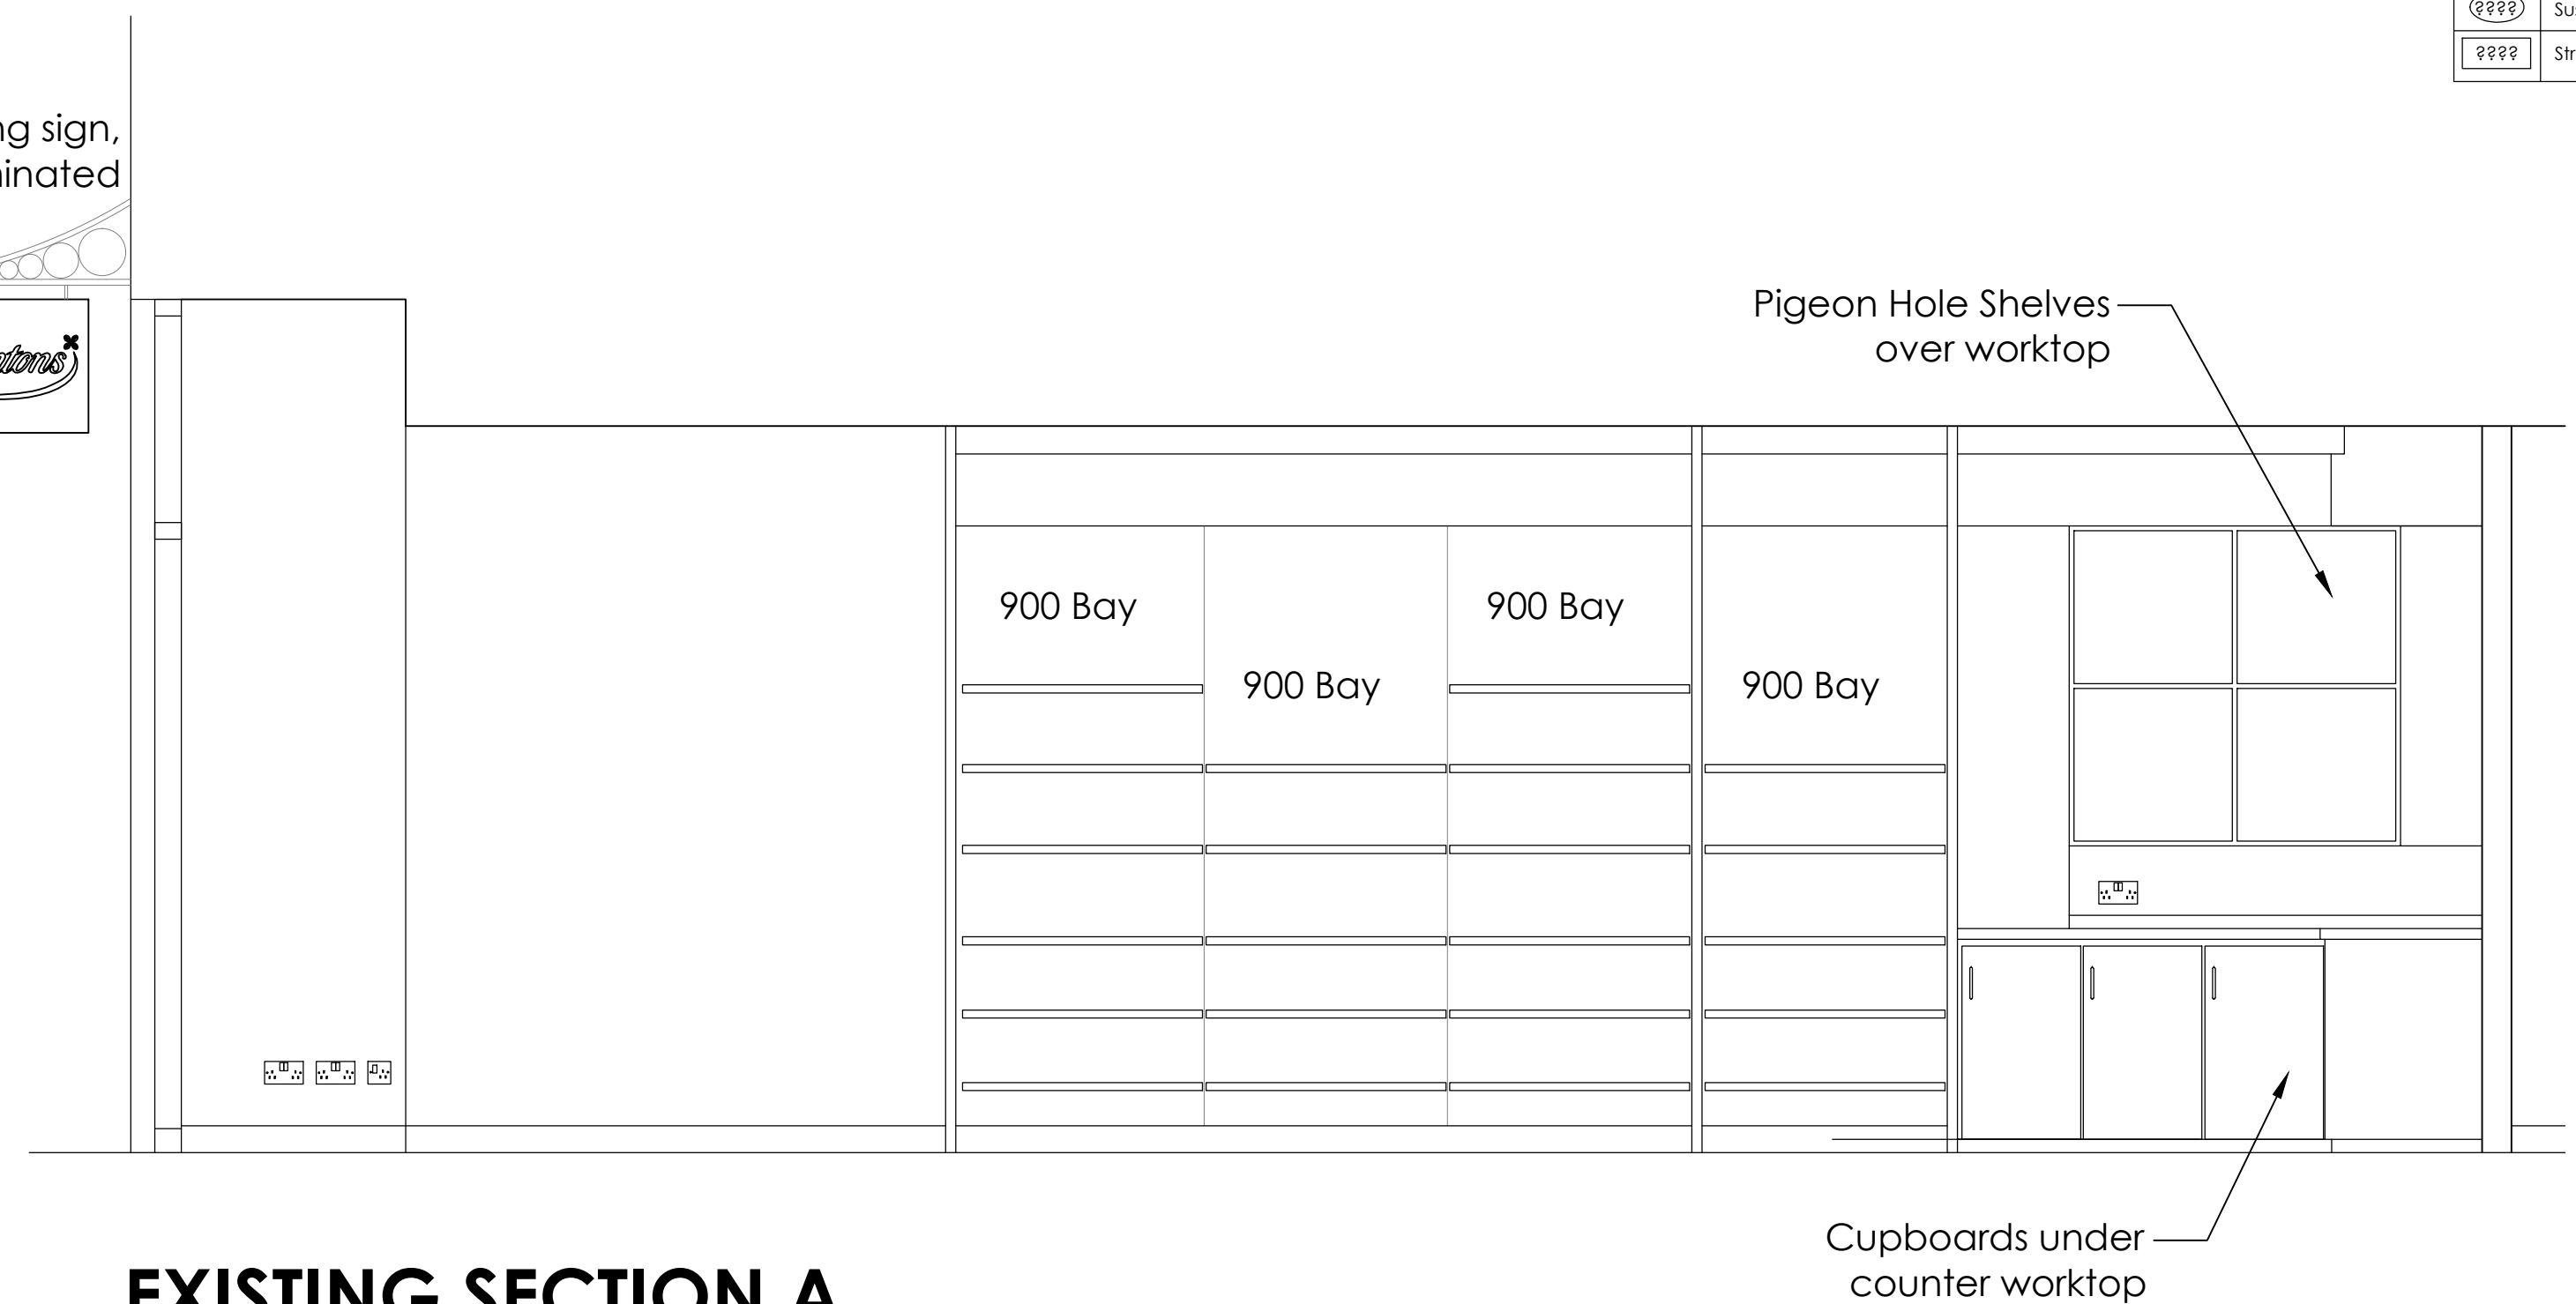

EXISTING SECTION A
Scale 1:25 @ A1

FIRE / EMERGENCY FITTINGS KEY	
	Water fire extinguisher
	Foam fire extinguisher
	Powder fire extinguisher
	Carbon dioxide fire extinguisher
	Fire blanket
	Emergency Break Glass Point
	Automatic Fire Detection - Smoke
	Void Smoke Detection with Remoter Indicator Light
	Automatic Fire Detection - Heat
	Non Illuminated Exit Sign
	Non Illuminated Running Man Sign
	Illuminated Exit Sign
	Illuminated Running Man Sign
	Alarm Sounder
	Fire Alarm Panel
	Electrical distribution board
	Incoming electric mains
	Gas Mains
	Water Meter
	Incoming Cold water mains and stop cock
	Vision Panel
	Push Bar Ironmongery

POWER & COMMUNICATIONS KEY	
Description	
	Single 13 amp Switched socket outlet above worktop, with black face plate.
	Double 13 amp Switched socket outlet above worktop, with stainless steel face plate.
	Single Switched socket outlet below worktop.
	Double Switched socket outlet high level.
	Floor box with integral floor finish with 1No. data supply and 1 No. double socket for till.
	Floor box with integral floor finish with 1No. data supply and 2 No. double sockets.
	Floor box with integral floor finish with 1 No. double socket.
	Data Socket
	PDQ / BT Single socket
	BT Single socket
	Switched fused spur
	Unswitched fused spur with indicator light

CEILING SYMBOLS	
	Suspended ceiling height relative to immediate FFL
	Structural ceiling height relative to immediate ffl

Existing Shopfit = Purple Concept

B 14.11.16 EB - Scale bar added
A 02.11.16 EB - Drawing amended following client feedback.

Thorntons

DWG NO: 1174-01 REVISION: B

CLIENT: Thorntons

PROJECT: 36 Broad Street
Reading
Berkshire
RG1 2AA

TITLE: Existing Survey Plan
& Shopfront Elevation

ORIGIN: EB CHECKED: -

SCALE: 1:25@A1 DATE: Aug 2016

fisch STRUCTURED CREATIVITY
FISCH DESIGN LTD
3 HERITAGE BUSINESS CENTRE
DERBY ROAD, BELPER
DERBYSHIRE, DE56 1SW

+44 (0)1773 828222 / WWW.FISCHDESIGN.CO.UK / MAIL@FISCHDESIGN.CO.UK