


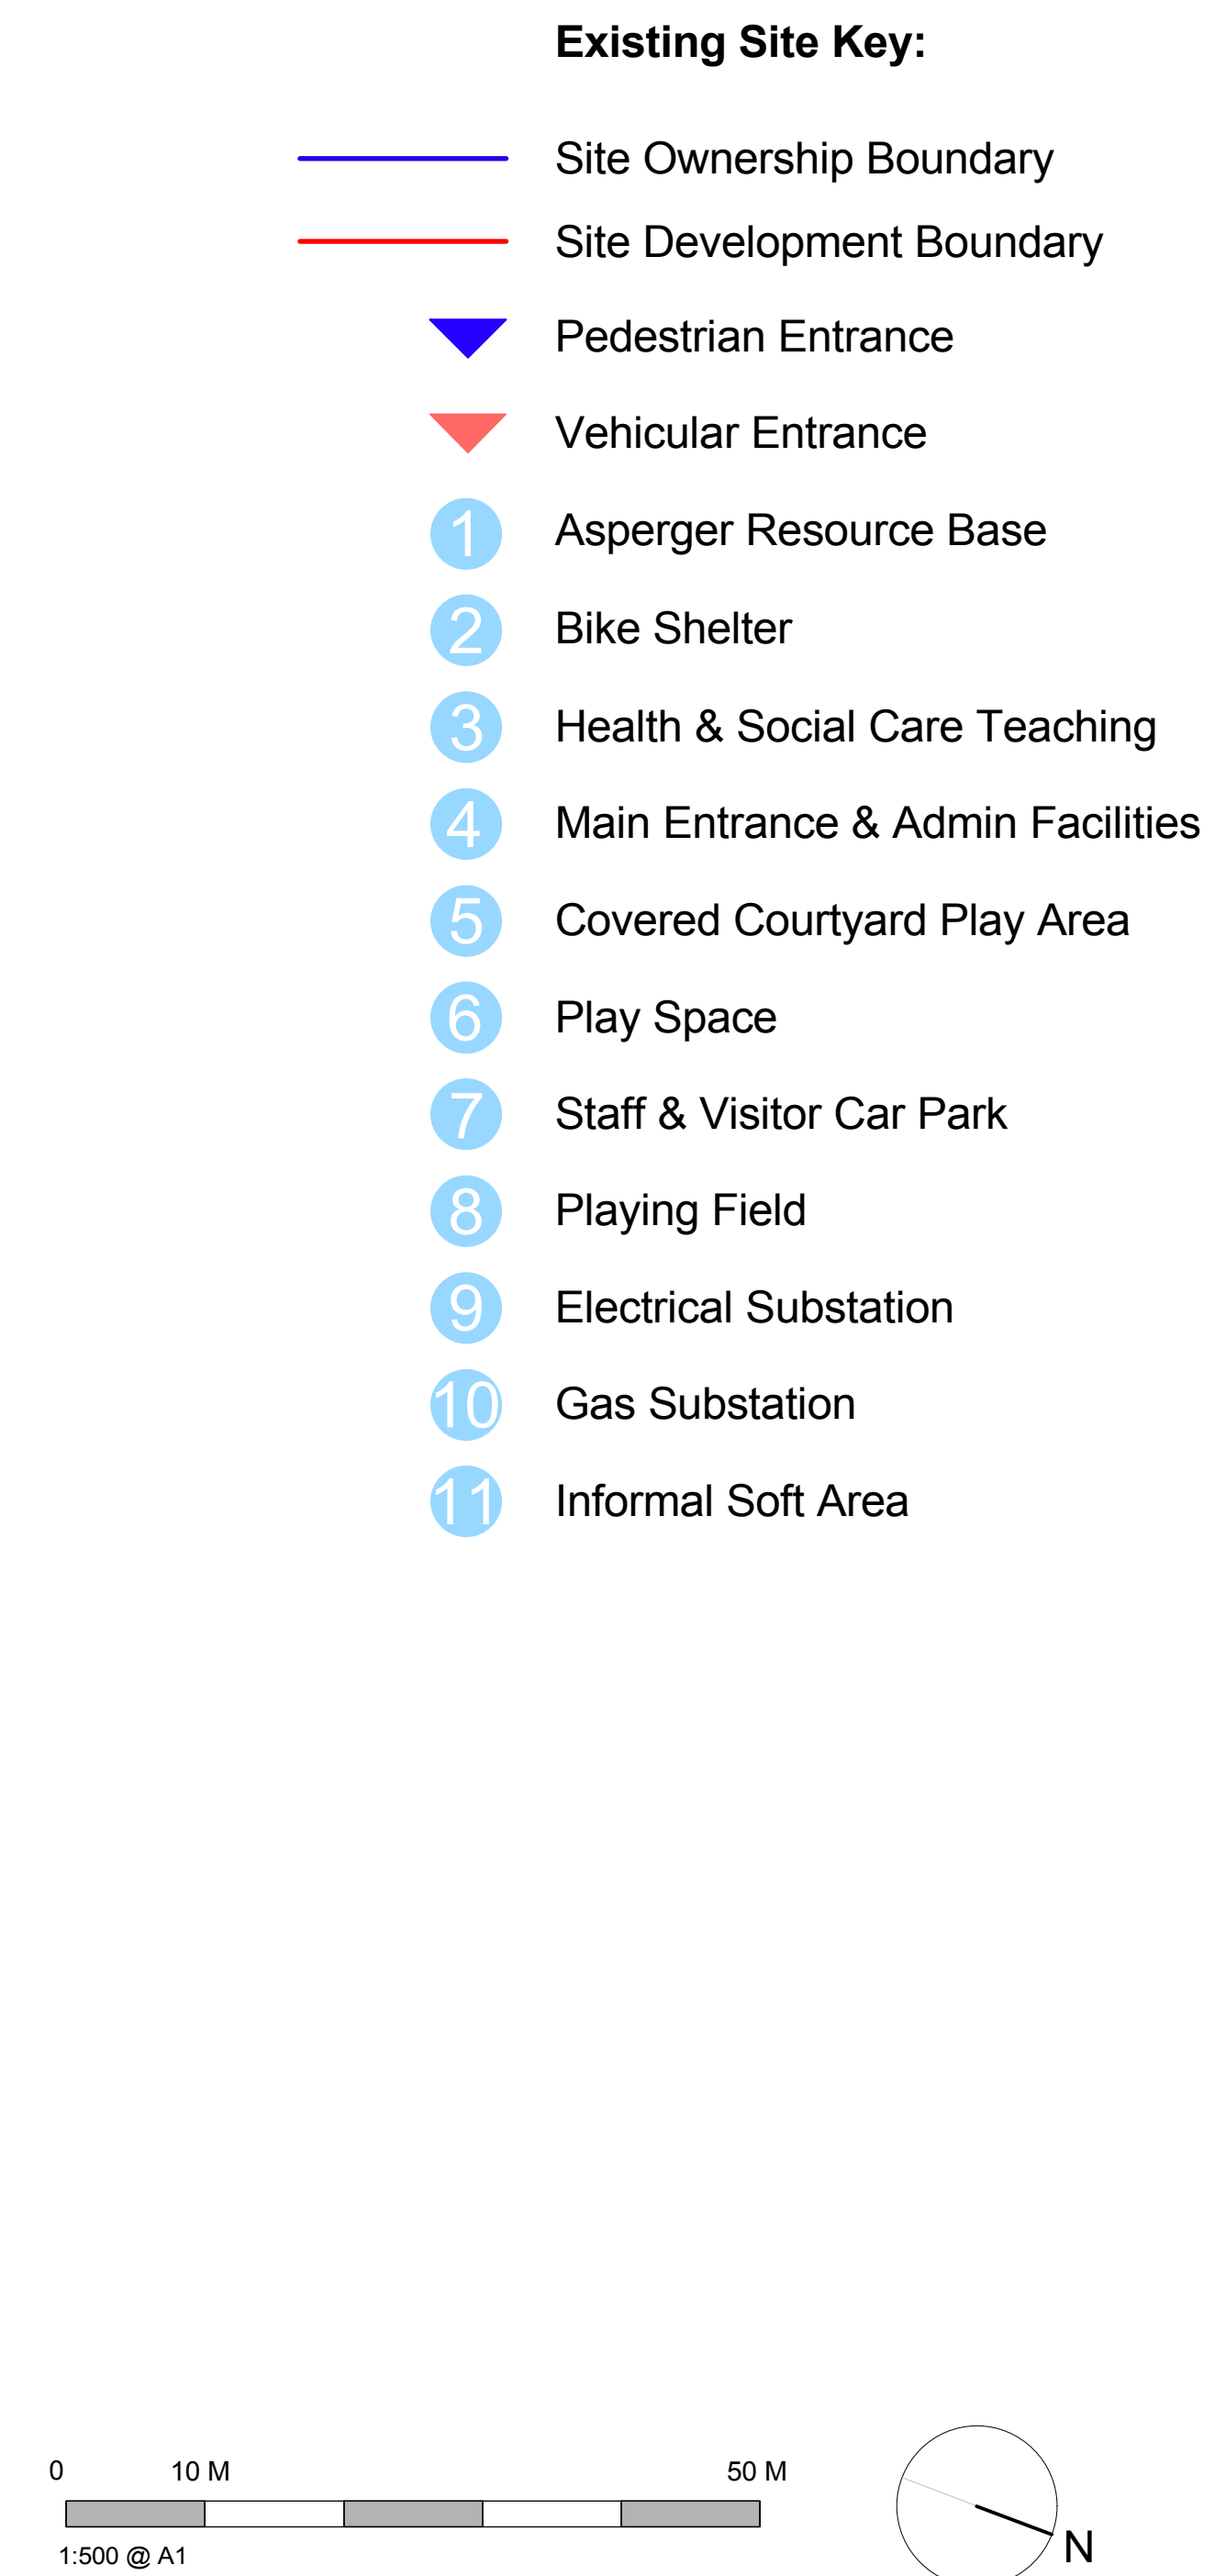

 Hampshire County Council				HCC Property Services, Three Minsters House, 76 High Street, Winchester SO23 8UL. tel: (01962) 647801			
PROJECT Reading Borough Council Blessed Hugh Faringdon Asperger Resource Base				SHEET CONTENTS Existing Site Plan			
SCALE 1:500 @A1 1:1000 @A3		DATE 12/04/16		DRAWN. CJ		CHKD. RB	
				DRAWING No. E03174-A-1005		REVISION A	
				FILE REF. E03174-HCC-ZZ-DR-A-1000			