



Key


- Banking - additional trees - larger upright (fastigate / columnare) species (Silver Birch / Dawyck Beech / Fastigate hornbeam for example)
- Existing Trees Retained
- Existing Tree to be Removed
- Car Park Trees - upright (fastigate / columnare) species (Hawthorn 'Stricta' / Gallery pear 'chanticleer' - for example)
- New Frontage trees - upright (fastigate / columnare) species (Hawthorn 'Stricta' / Gallery pear 'chanticleer' - for example)
- All new frontage trees to be set in Grilles
- 1- 600 x 300 Concrete block paving Paving Indian Granite - Walkway Definition
- 2- 600 x 300 Concrete block paving Indian Granite & light granite colour pattern (contrasting colour)
- Tactile directional paving
- Cross Bonding
- Resin Bonded Gravel
- Cycle Spaces

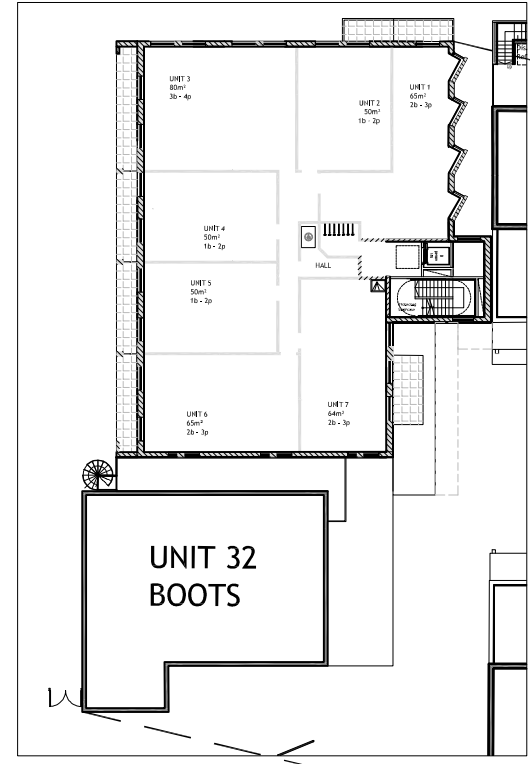


Proposed 1st Floor Plan
Scale - 1:500

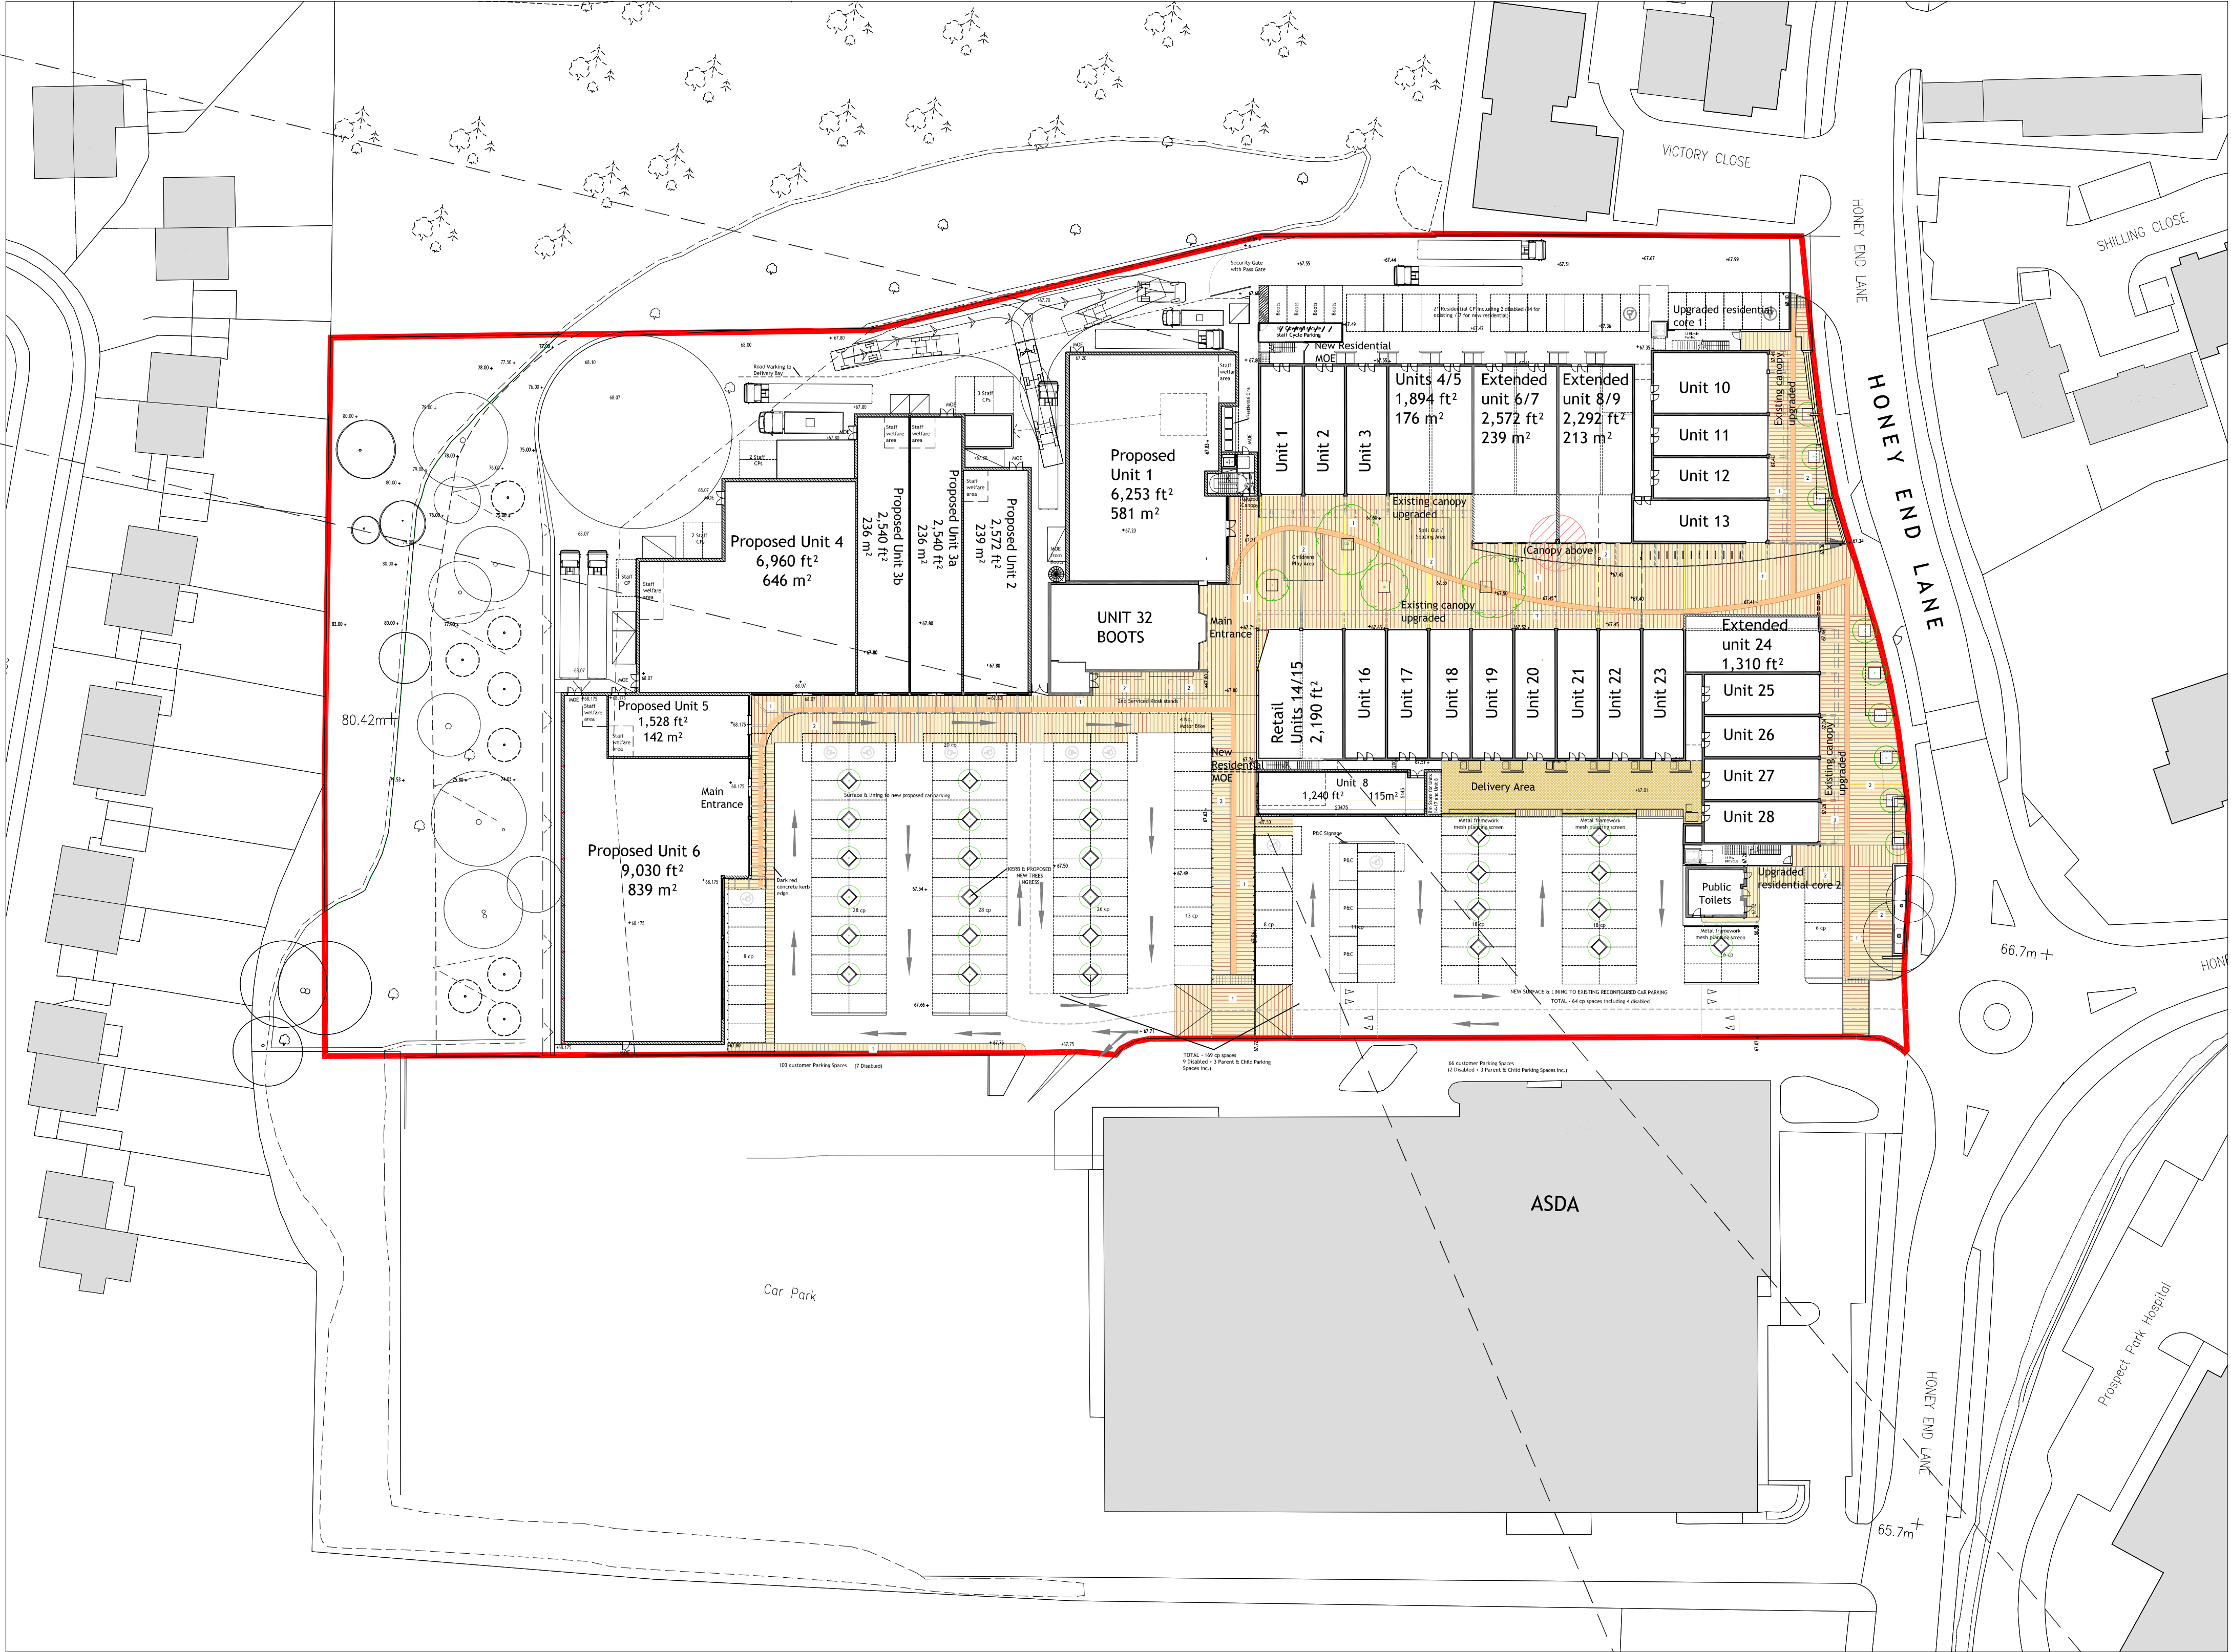

Proposed Site Plan
Scale - 1:500

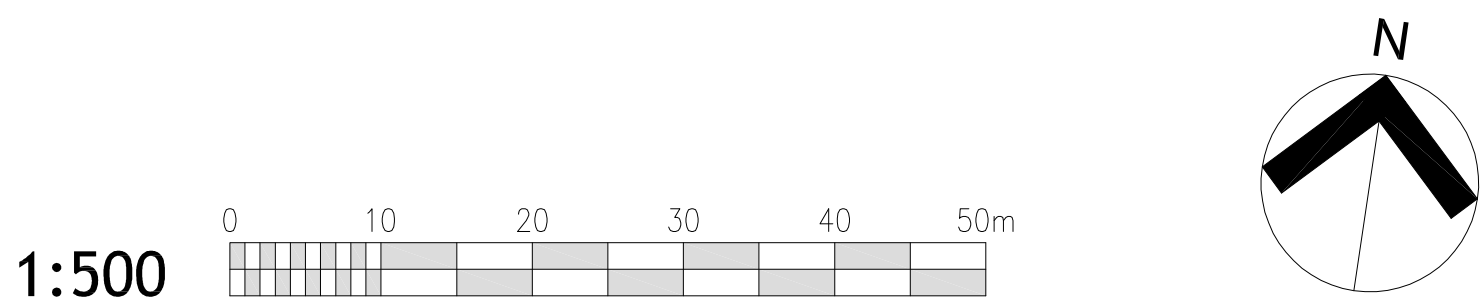

1st Floor Management / Security Suite.
(Accessed via ambulant disabled staircase)
Scale - 1:100

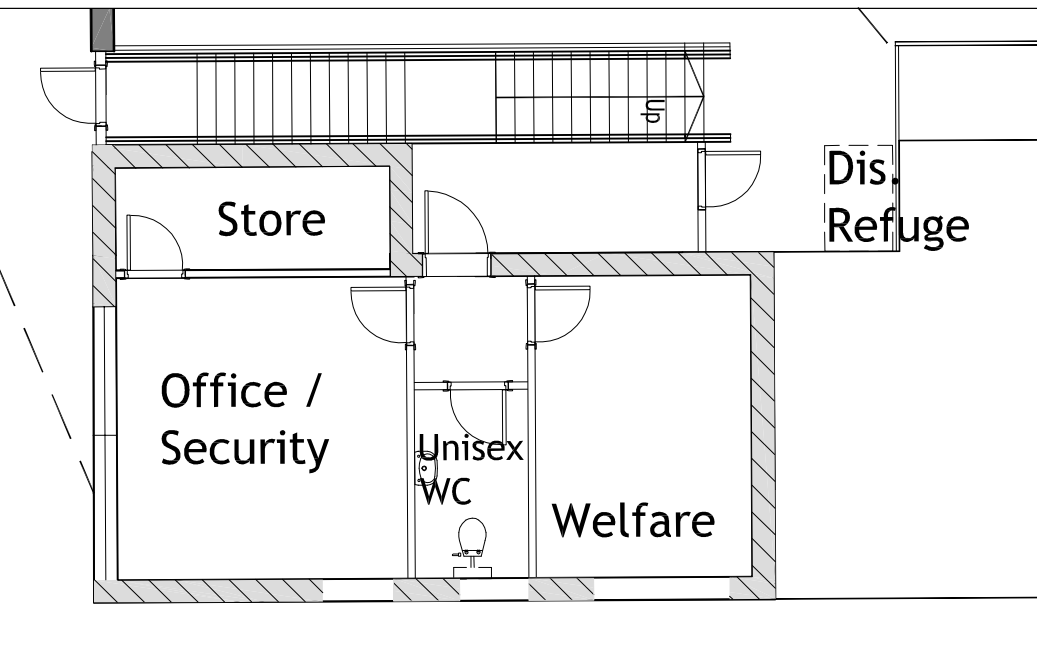

A 30.10.15 AP RS Replacement drawing

Rev Date Dm Chkd Description

Purpose of Issue:
PLANNING

Client:
Chillingham Ltd

Project:
Tilehurst, Reading

Drawing title:
Proposed Site Plan

scale at A1: VARIES date: Mar 15 drawn by: SLH checked by: -
drawing number: 1364.PL.1110 revision: A

accord
architecture
www.accordarchitecture.com

Compton House, Walnut Tree Close, Guildford, Surrey, GU1 4TX
[t] 01483 455100 [f] 01483 455210 [e] design@accordarchitecture.com